





SITE LOCATION

 

SITE LOCATION
(Scale 1:50000)
Ordnance Survey map extract
based upon Landranger map series
with the permission of the controller of
Her Majesty's Stationery Office
Licence No. 0100023487
Crown copyright.

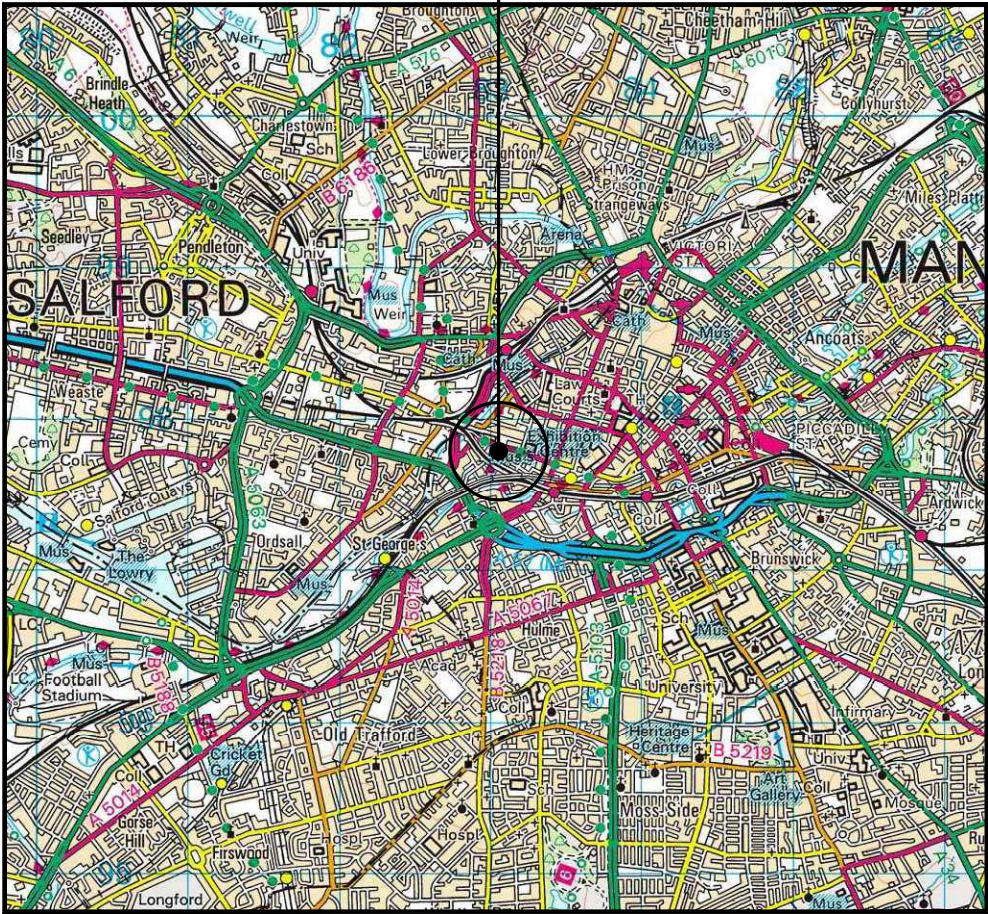


SITE PHOTOGRAPH

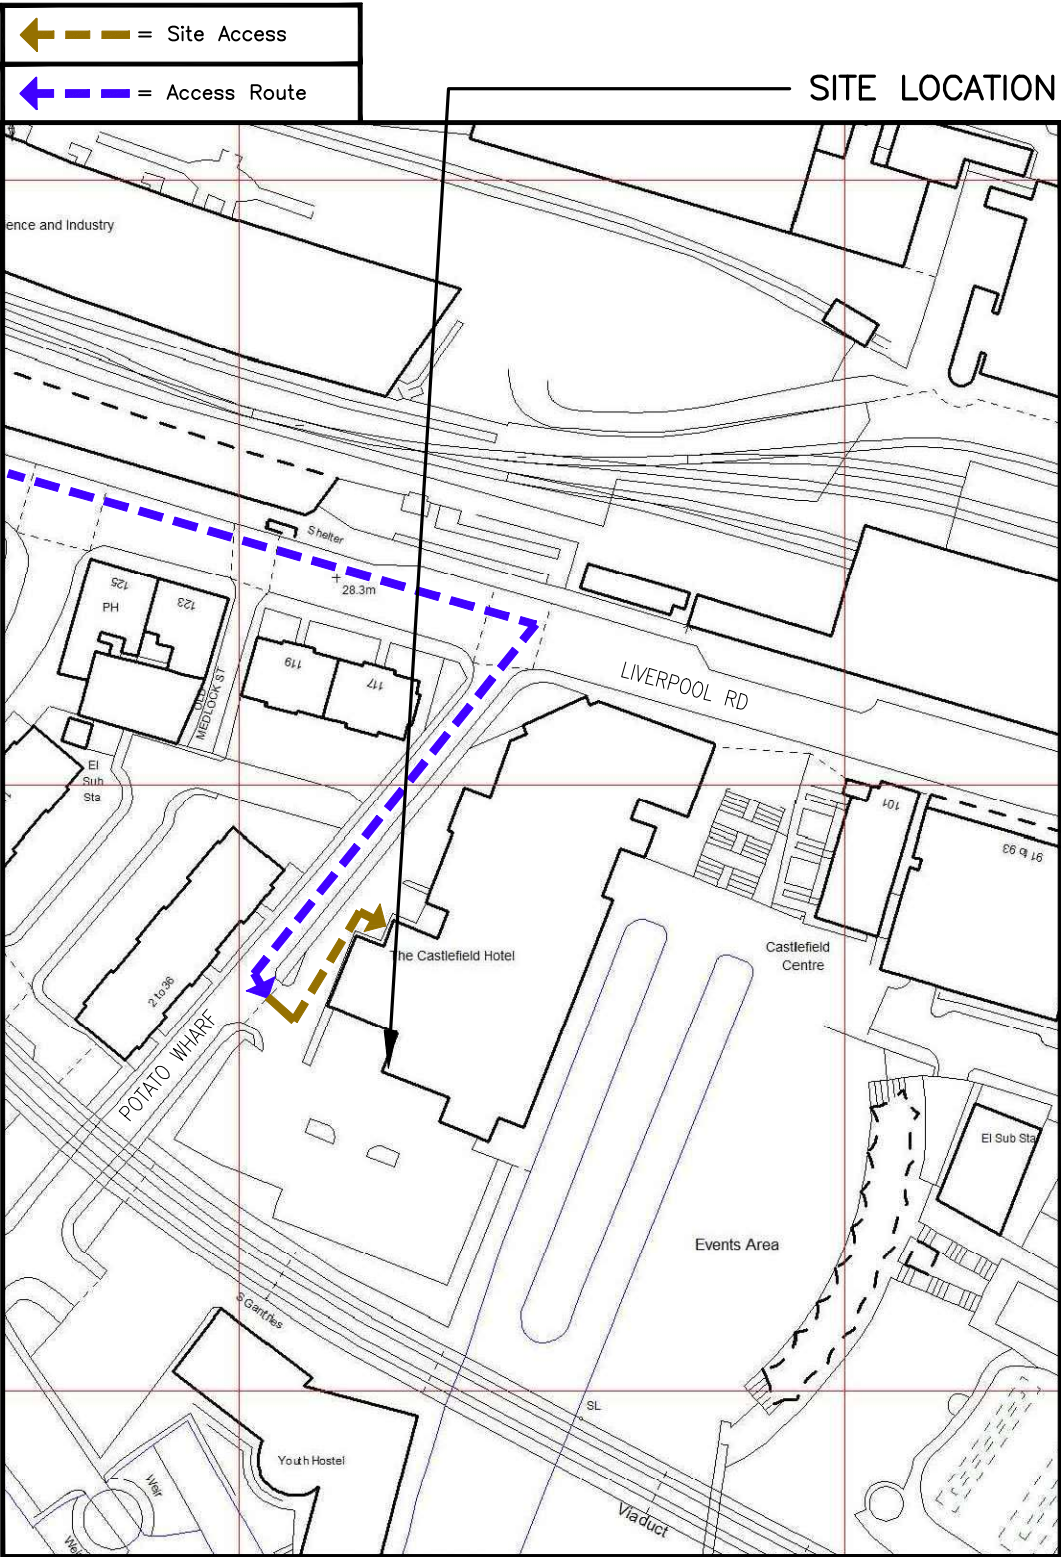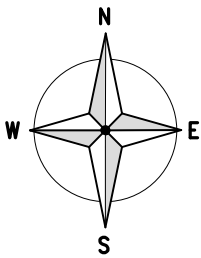

DETAILED SITE LOCATION
(Scale 1:1250)

Based upon Ordnance Survey map extract
with the permission of the Controller of
Her Majesty's Stationery Office.
Crown copyright.
Licence No. 100020449

 

ORIGINAL SCALE AT A3 - 1:1250

ALL DIMENSIONS IN METRES

ALL DIMENSIONS ARE IN mm UNLESS NOTED OTHERWISE

N.G.R | E: 383049 N: 397792


CONCESSION REQUIRED | NO

DIRECTIONS TO SITE:
HEAD EAST ON M602. CONTINUE ONTO REGENT RD/A57.
TAKE LIVERPOOL ST TO MIDDLEWOOD ST (0.6 MI).
TURN LEFT ONTO W EGERTON ST (0.2 MI).
TURN RIGHT ONTO LIVERPOOL ST. (0.4 MI).
CONTINUE ONTO MIDDLEWOOD ST (0.2 MI)
CONTINUE ONTO HAMPSON ST/B5225 (371 FT)
TURN RIGHT ONTO TRINITY WAY/A6042 (0.2 MI)
TURN LEFT ONTO WATER ST/A6143 (0.1 MI)
TURN RIGHT ONTO LIVERPOOL RD/A6143 (0.1 MI)
TURN RIGHT ONTO POTATO WHARF (236 FT).
THE DESTINATION WILL BE ON THE LEFT.

A Issued for Construction SJB LB 31.10.17
REV MODIFICATION BY CH DATE



GallifordTry
WOLVEY - HINCKLEY - LEICESTERSHIRE - LE10 3JF
Tel: +44 (0)1455 222792 Fax: +44 (0)1455 222758

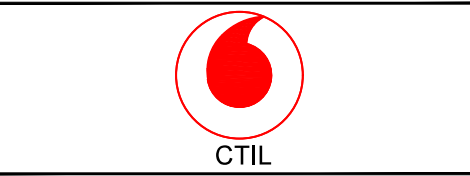

CTIL

Cell Name | Opt.
CASTLEFIELD MANCHESTER-83174 TWIN TRACK | -

Cell ID No
CTIL | TEF | VF/TEF
207688 | N/A | 96877

Site Address / Contact Details
CASTLEFIELD HOTEL & Y CLUB
CASTLEFIELD
MANCHESTER
M3 4JR

Drawing Title:
SITE LOCATION MAPS

Purpose of issue:
CONSTRUCTION

Drawing Number:
100

Surveyed By: LB	Original Sheet Size: A3	Issue: C
Drawn: MS	Date: 23.08.17	Checked: LB
	Date: 23.08.17	



ALL DIMENSIONS ARE IN mm UNLESS NOTED OTHERWISE

N.G.R

E: 383049

N: 397792

CONCESSION REQUIRED

NO

NOTES:
ANTENNA ACCESS VIA CHERRY PICKER ONLY.

A	Issued for Construction	SH	LB	01.04.20
REV	MODIFICATION	BY	CH	DATE




WOLVEY - HINCKLEY - LEICESTERSHIRE - LE10 3JF
Tel: +44 (0)1455 222792 Fax: +44 (0)1455 222758



CTIL

Cell Name		Opt.
CASTLEFIELD MANCHESTER-83174 TWIN TRACK		-
Cell ID No		
CTIL	TEF	VF/TEF
207688	N/A	96877
Site Address / Contact Details		
CASTLEFIELD HOTEL & Y CLUB CASTLEFIELD MANCHESTER M3 4JR		
Drawing Title: EXISTING SITE PLAN		
Purpose of issue: CONSTRUCTION		
Drawing Number: 200		
Surveyed By: LB		Original Sheet Size: A3
Drawn: MS	Date: 23.08.17	Issue: A

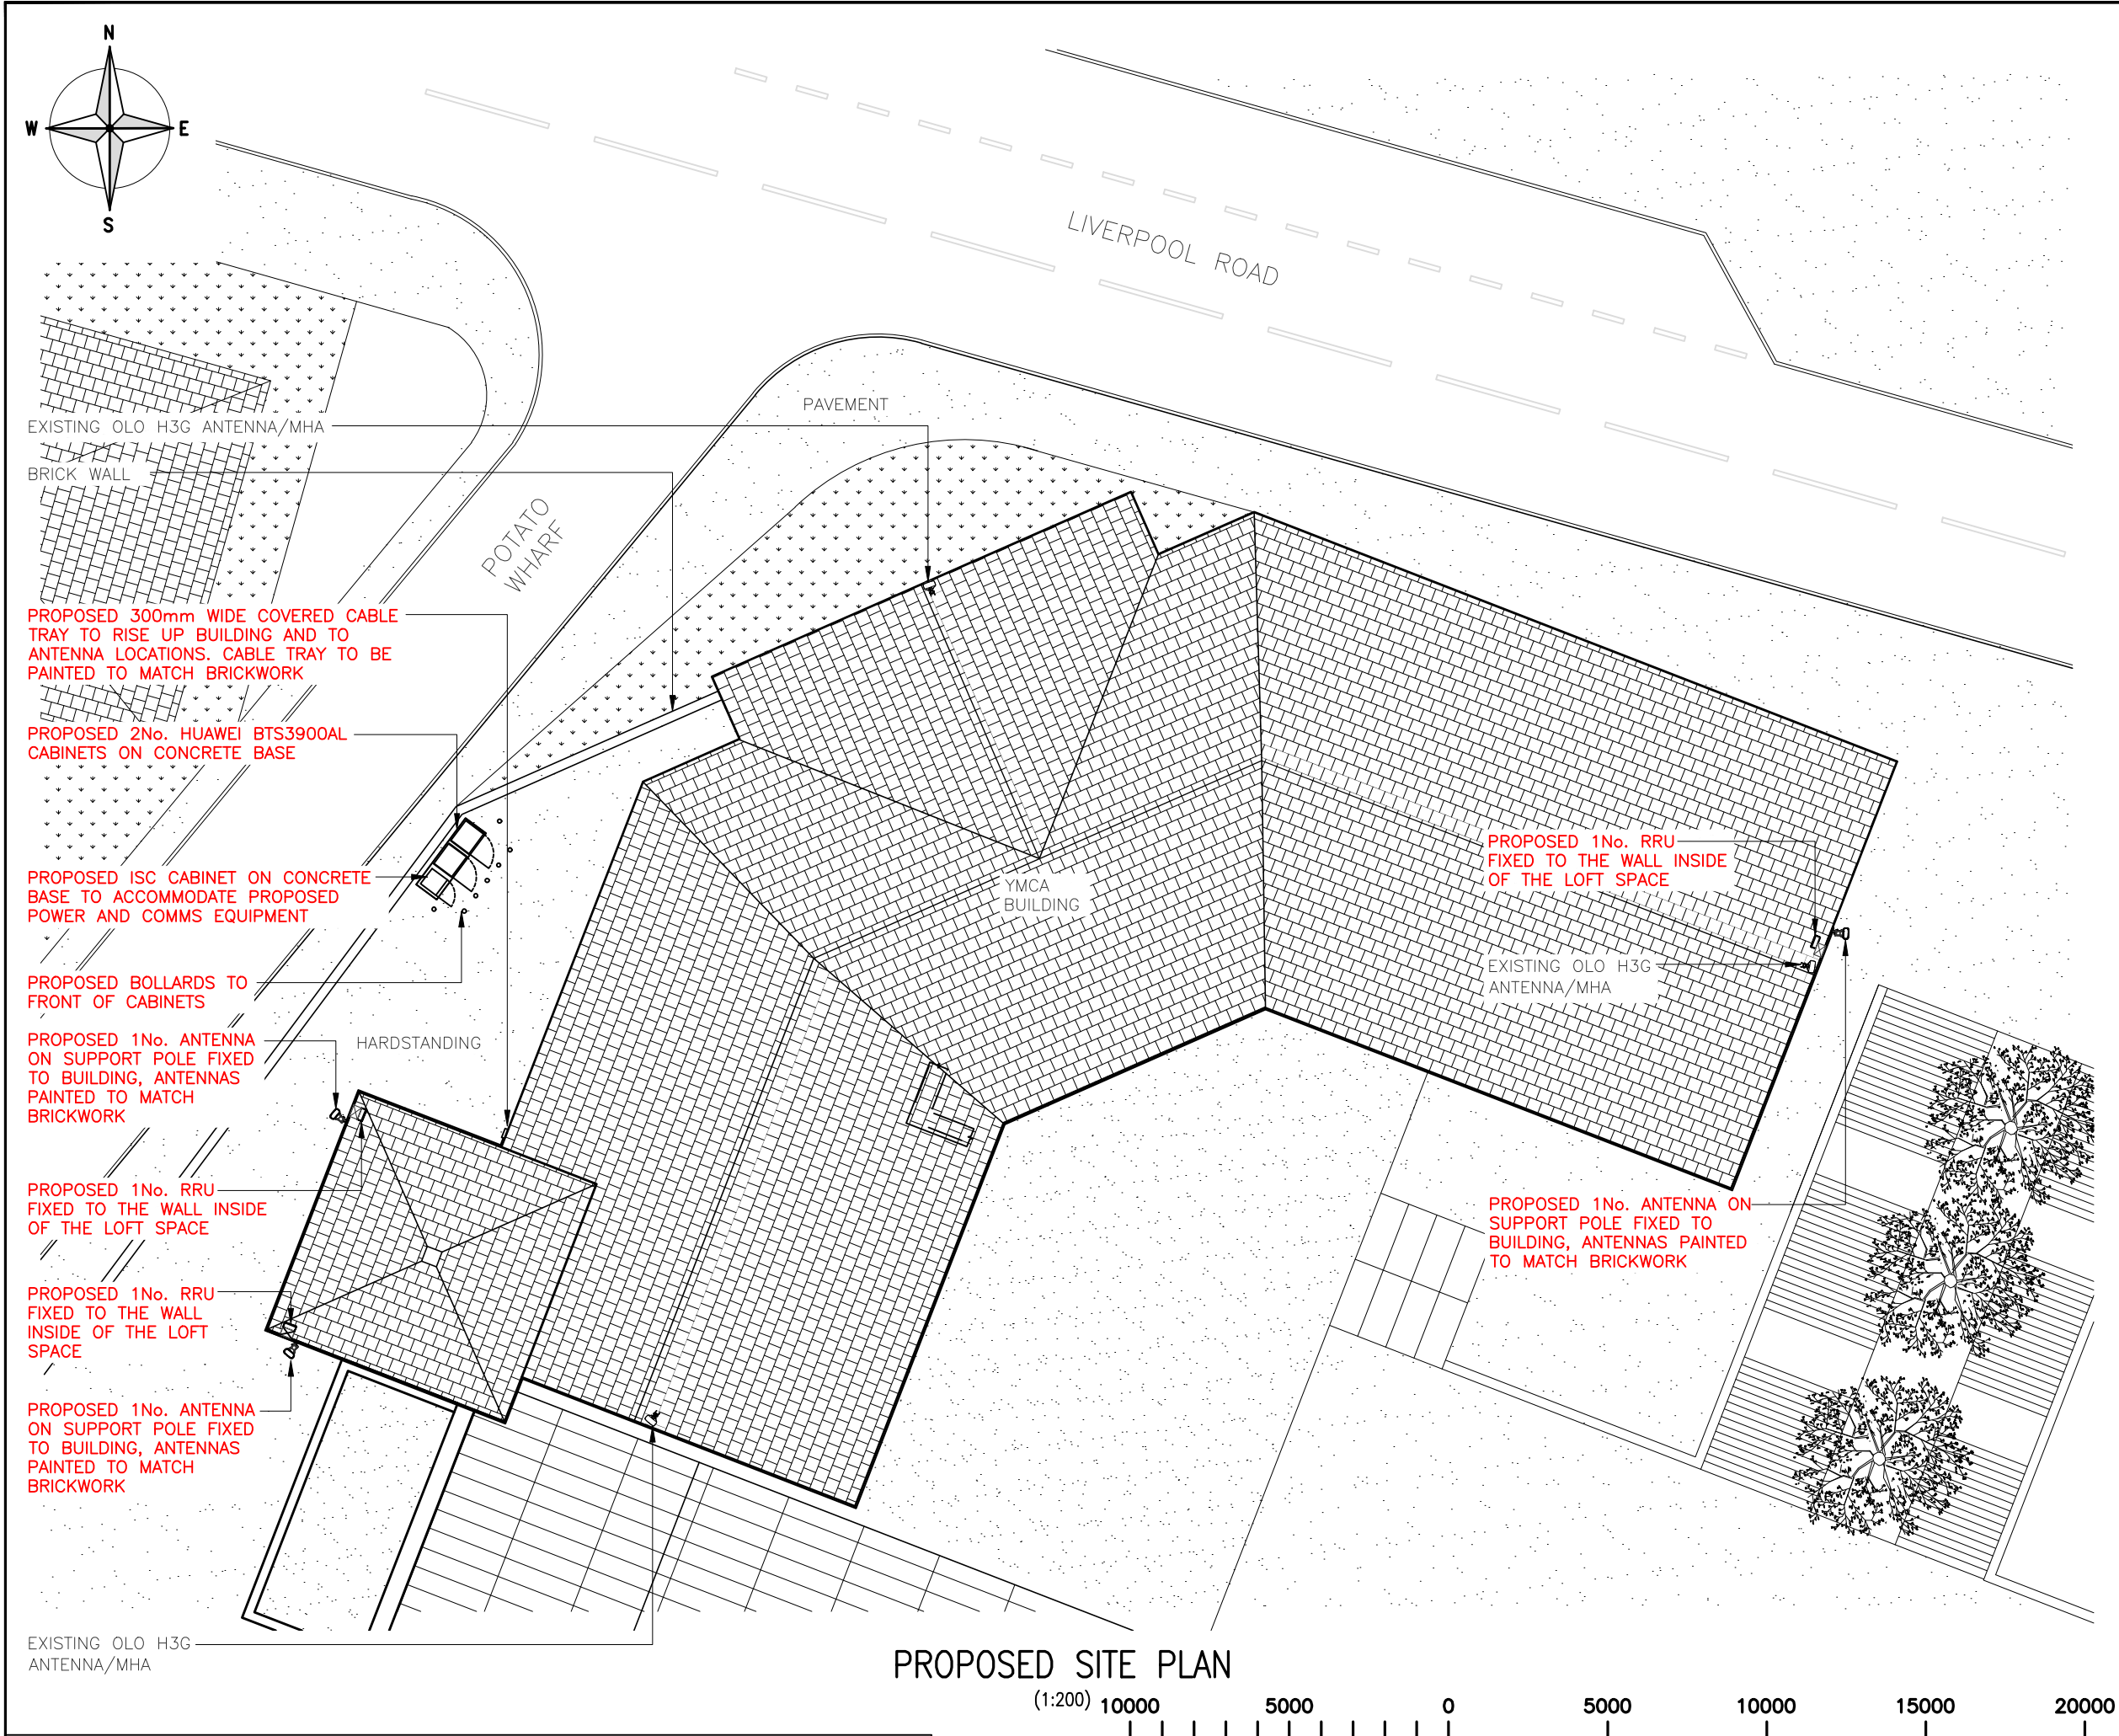

The drawings comply with CTIL Beacon Standard ICNIRP guidelines.
Designed in accordance with CTIL Beacon documents: SDN0008 & SDN0009 'ICNIRP Compliance Summary'

ALL DIMENSIONS ARE IN mm UNLESS NOTED OTHERWISE

N.G.R

E: 383049

N: 397792

CONCESSION REQUIRED

NO

NOTES:
ANTENNA ACCESS VIA CHERRY PICKER ONLY.

B	Sector 1 Antenna Relocated	JT	LB	21.09.18
A	Issued for Construction	SJB	LB	31.10.17
REV	MODIFICATION	BY	CH	DATE




WOLVEY - HINCKLEY - LEICESTERSHIRE - LE10 3JF
Tel: +44 (0)1455 222792 Fax: +44 (0)1455 222758




CTIL

Cell Name		Opt.
CASTLEFIELD MANCHESTER-83174 TWIN TRACK		-
Cell ID No		
CTIL	TEF	VF/TEF
207688	N/A	96877
Site Address / Contact Details		
CASTLEFIELD HOTEL & Y CLUB CASTLEFIELD MANCHESTER M3 4JR		
Drawing Title: PROPOSED SITE PLAN		
Purpose of issue: CONSTRUCTION		
Drawing Number: 201		
Surveyed By: LB		Original Sheet Size: A3
Drawn: MS	Date: 23.08.17	Issue: B

Checked: LB	Date: 23.08.17
----------------	-------------------

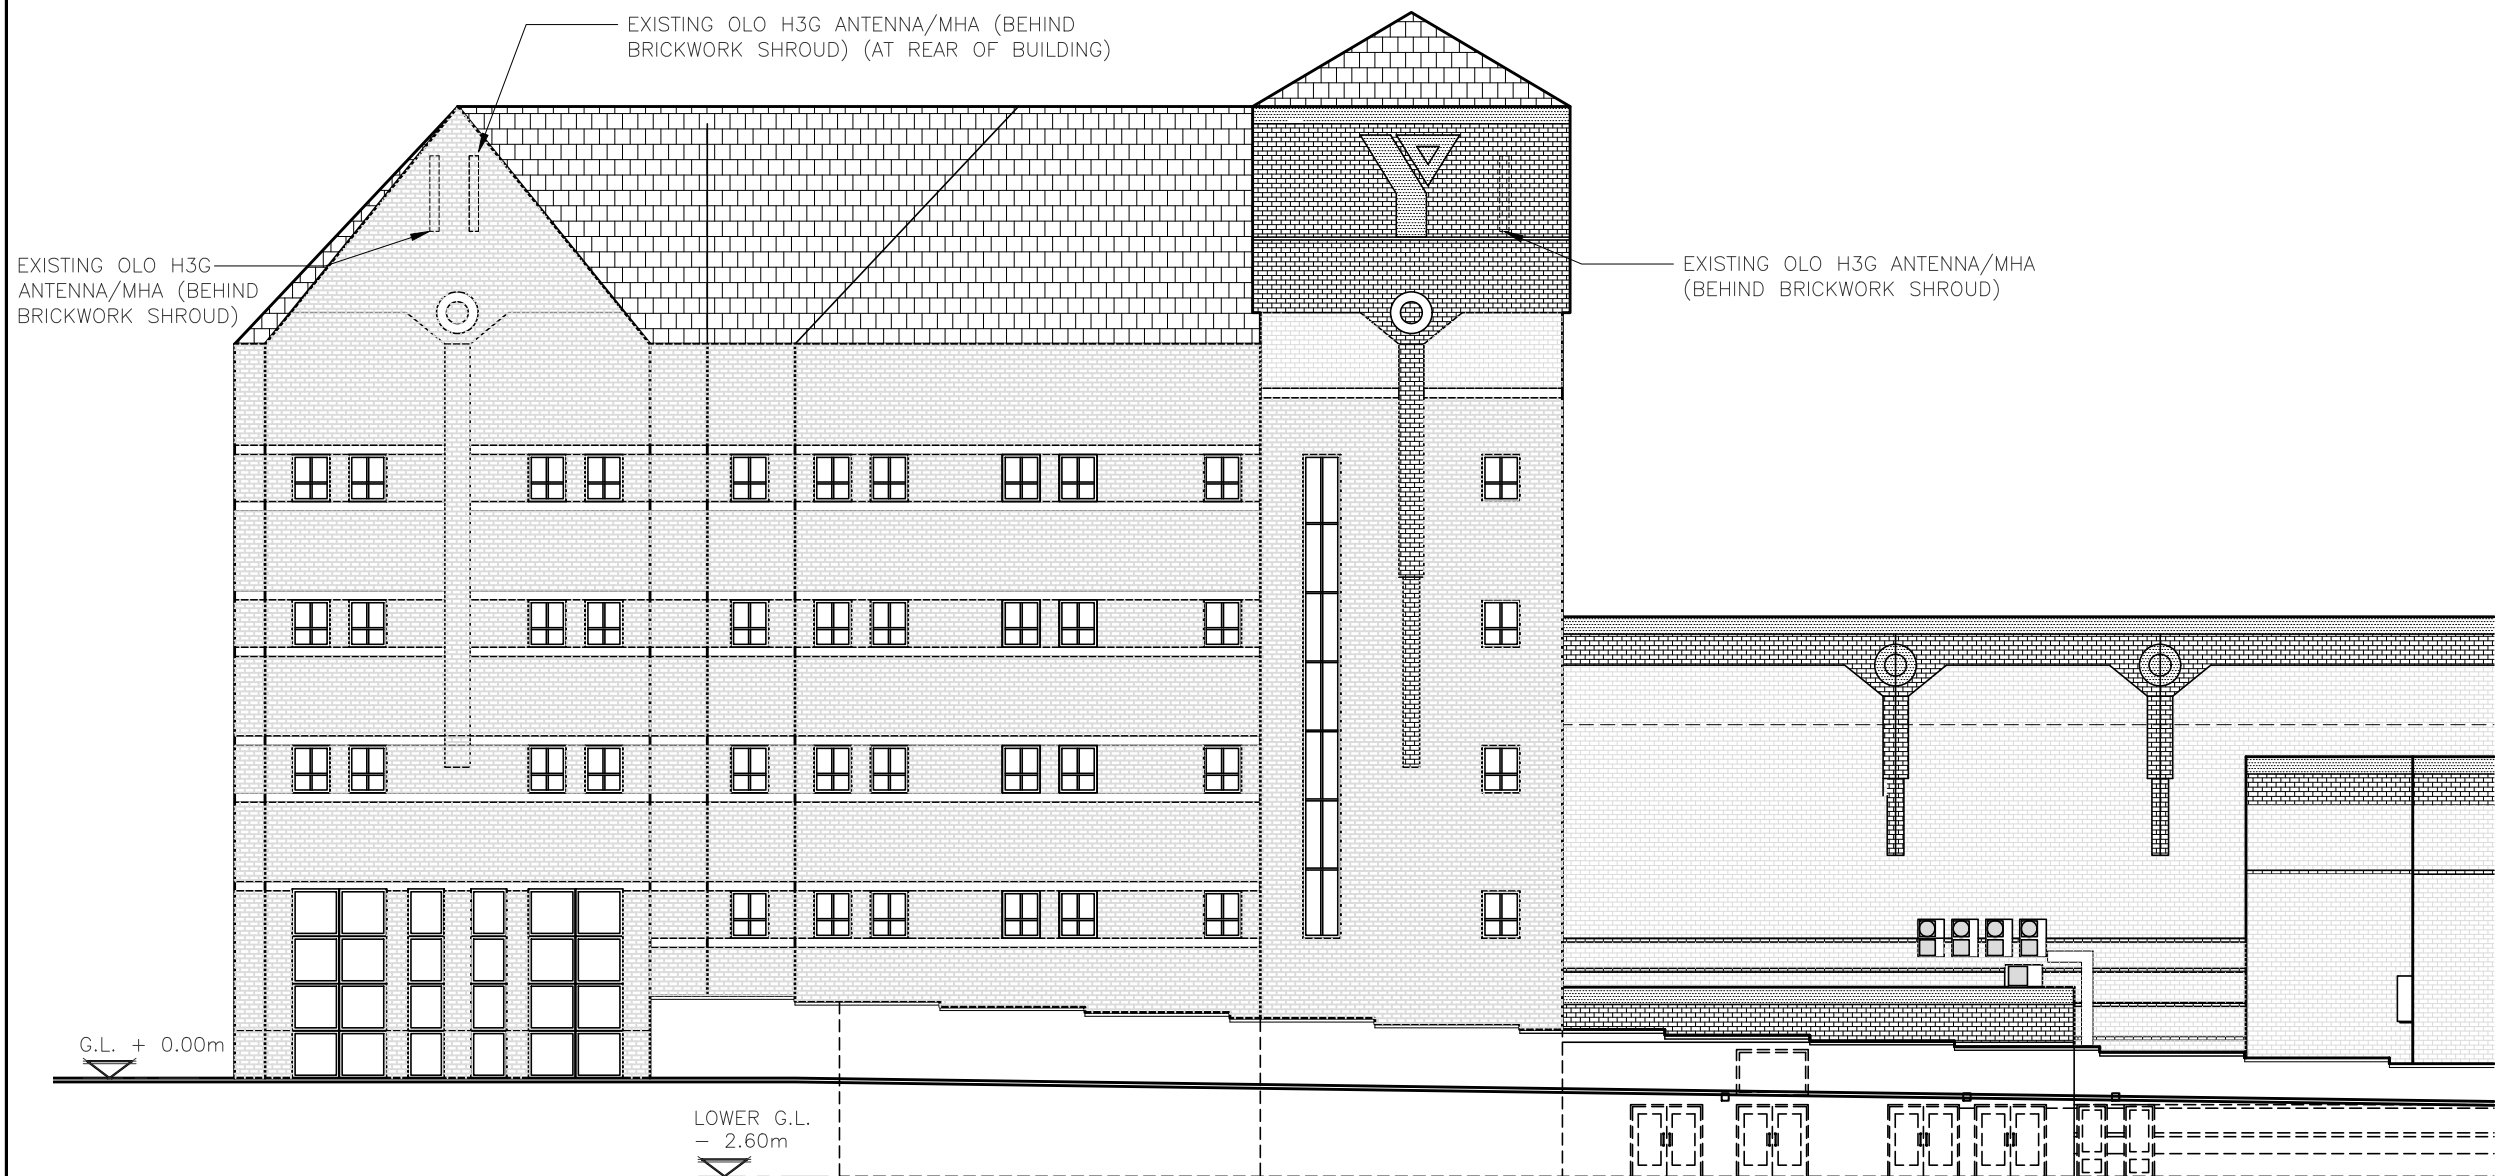

EXISTING NORTH WEST ELEVATION
(1:200)

 

ALL DIMENSIONS ARE IN mm UNLESS NOTED OTHERWISE

N.G.R | E: 383049 N: 397792


CONCESSION REQUIRED | NO

NOTES:

REV	Issued for Construction	SH	LB	01.04.20
	MODIFICATION	BY	CH	DATE



WOLVEY - HINCKLEY - LEICESTERSHIRE - LE10 3JF
Tel: +44 (0)1455 222792 Fax: +44 (0)1455 222758

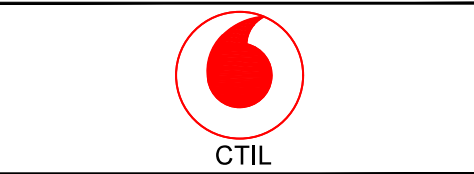

CTIL

Cell Name	Opt.
CASTLEFIELD MANCHESTER-83174 TWIN TRACK	-

Cell ID No		
CTIL	TEF	VF/TEF
207688	N/A	96877


Site Address / Contact Details
CASTLEFIELD HOTEL & Y CLUB CASTLEFIELD MANCHESTER M3 4JR

Drawing Title:	EXISTING NORTH WEST ELEVATION
Purpose of issue:	CONSTRUCTION
Drawing Number:	301a

Surveyed By:	LB	Original Sheet Size:	A3	Issue:
Drawn:	MS	Date:	23.08.17	A
Checked:	LB	Date:	23.08.17	



The drawings comply with CTIL Beacon Standard ICNIRP guidelines.
Designed in accordance with CTIL Beacon documents: SDN0008 & SDN0009 'ICNIRP Compliance Summary'

 

ALL DIMENSIONS ARE IN mm UNLESS NOTED OTHERWISE

N.G.R | E: 383049 N: 397792

CONCESSION REQUIRED | NO

NOTES:

REV	MODIFICATION	BY	CH	DATE
C	Proposed Text colour amended	SH	LB	01.04.20
B	Sector 1 Antenna Relocated	JT	LB	21.09.18
A	Issued for Construction	SJB	LB	31.10.17



WOLVEY - HINCKLEY - LEICESTERSHIRE - LE10 3JF
Tel: +44 (0)1455 222792 Fax: +44 (0)1455 222758



CTIL

Cell Name	Opt.
CASTLEFIELD MANCHESTER-83174 TWIN TRACK	-

Cell ID No		
CTIL	TEF	VF/TEF
207688	N/A	96877

Site Address / Contact Details
CASTLEFIELD HOTEL & Y CLUB CASTLEFIELD MANCHESTER M3 4JR

Drawing Title: PROPOSED SITE ELEVATION


Purpose of issue: CONSTRUCTION

Drawing Number: 301b

Surveyed By: LB	Original Sheet Size: A3	Issue: C
Drawn: MS	Date: 23.08.17	Checked: LB
		Date: 23.08.17



EXISTING SOUTH ELEVATION
(1:200)

 

ALL DIMENSIONS ARE IN mm UNLESS NOTED OTHERWISE

N.G.R | E: 383049 N: 397792

CONCESSION REQUIRED | NO

NOTES:

A	Issued for Construction	SH	LB	01.04.20
REV	MODIFICATION	BY	CH	DATE



WOLVEY - HINCKLEY - LEICESTERSHIRE - LE10 3JF
Tel: +44 (0)1455 222792 Fax: +44 (0)1455 222758



CTIL

Cell Name	Opt.
CASTLEFIELD MANCHESTER-83174 TWIN TRACK	-

Cell ID No		
CTIL	TEF	VF/TEF
207688	N/A	96877

Site Address / Contact Details

CASTLEFIELD HOTEL & Y CLUB
CASTLEFIELD
MANCHESTER
M3 4JR

Drawing Title:
EXISTING SOUTH ELEVATION

Purpose of issue:
CONSTRUCTION

Drawing Number:
302a

Surveyed By: LB		Original Sheet Size: A3		Issue: A
Drawn: MS	Date: 23.08.17	Checked: LB	Date: 23.08.17	

PROPOSED 2No. ANTENNA ON
SUPPORT POLE FIXED TO
BUILDING, ANTENNAS PAINTED
TO MATCH BRICKWORK

TOP OF PROPOSED ANTENNAS
+18.00m AGL

U/S OF PROPOSED ANTENNAS
+16.00m AGL

PROPOSED 2No. RRUs FIXED TO THE
WALL INSIDE OF THE LOFT SPACE

PROPOSED 300mm WIDE COVERED
CABLE TRAY TO RISE UP BUILDING
AND TO ANTENNA LOCATIONS.
CABLE TRAY TO BE PAINTED TO
MATCH BRICKWORK

PROPOSED 1No. ANTENNA ON
SUPPORT POLE FIXED TO
BUILDING, ANTENNAS PAINTED
TO MATCH BRICKWORK

TOP OF PROPOSED ANTENNA
+17.25m AGL


U/S OF PROPOSED ANTENNA
+15.25m AGL

PROPOSED 1No. RRU FIXED
TO THE WALL INSIDE OF
THE LOFT SPACE

EXISTING OLO H3G ANTENNA/MHA
(BEHIND BRICKWORK SHROUD)

LOWER G.L.
- 2.60m

PROPOSED SOUTH ELEVATION
(1:200)

 

The drawings comply with CTIL Beacon Standard ICNIRP guidelines.
Designed in accordance with CTIL Beacon documents: SDN0008 & SDN0009 'ICNIRP Compliance Summary'

ALL DIMENSIONS ARE IN mm UNLESS NOTED OTHERWISE

N.G.R | E: 383049 N: 397792

CONCESSION REQUIRED | NO

NOTES:

C	Proposed Text colour amended	SH	LB	01.04.20
B	Sector 1 Antenna Relocated	JT	LB	21.09.18
A	Issued for Construction	JS	LB	27.11.17

REV	MODIFICATION	BY	CH	DATE
-----	--------------	----	----	------



WOLVEY - HINCKLEY - LEICESTERSHIRE - LE10 3JF
Tel: +44 (0)1455 222792 Fax: +44 (0)1455 222758



CTIL

Cell Name	Opt.
CASTLEFIELD MANCHESTER-83174 TWIN TRACK	-

Cell ID No		
CTIL	TEF	VF/TEF
207688	N/A	96877


Site Address / Contact Details
CASTLEFIELD HOTEL & Y CLUB
CASTLEFIELD
MANCHESTER
M3 4JR

Drawing Title:
PROPOSED SOUTH ELEVATION

Purpose of issue:
CONSTRUCTION


Drawing Number:
302b

Surveyed By: LB		Original Sheet Size: A3		Issue: C
Drawn: MS	Date: 23.08.17	Checked: LB	Date: 23.08.17	

 ALL DIMENSIONS ARE IN mm UNLESS NOTED OTHERWISE					
N.G.R	E: 383049	N: 397792			
CONCESSION REQUIRED			NO		
NOTES:					
A	Issued for Construction		SH	LB	01.04.20
REV	MODIFICATION		BY	CH	DATE
 GallifordTry WOLVEY - HINCKLEY - LEICESTERSHIRE - LE10 3JF Tel: +44 (0)1455 222792 Fax: +44 (0)1455 222758					
 CTIL					
Cell Name					Opt.
CASTLEFIELD MANCHESTER-83174 TWIN TRACK					-
Cell ID No					
CTIL		TEF		VF/TEF	
207688		N/A		96877	
Site Address / Contact Details					
CASTLEFIELD HOTEL & Y CLUB CASTLEFIELD MANCHESTER M3 4JR					
Drawing Title:					
EXISTING SOUTH EAST ELEVATION					
Purpose of issue:					
CONSTRUCTION					
Drawing Number:					
303a					
Surveyed By:		Original Sheet Size:		Issue:	
LB		A3			
Drawn:	Date:	Checked:	Date:	A	
MS	23.08.17	LB	23.08.17		



PROPOSED SOUTH EAST ELEVATION
(1:200)

 

The drawings comply with CTIL Beacon Standard ICNIRP guidelines.
Designed in accordance with CTIL Beacon documents: SDN0008 & SDN0009 'ICNIRP Compliance Summary'

ALL DIMENSIONS ARE IN mm UNLESS NOTED OTHERWISE

N.G.R | E: 383049 N: 397792

CONCESSION REQUIRED | NO

NOTES:

C	Proposed Text colour amended	SH	LB	01.04.20
B	Sector 1 Antenna Relocated	JT	LB	21.09.18
A	Issued for Construction	JS	LB	27.11.17

REV	MODIFICATION	BY	CH	DATE
-----	--------------	----	----	------



WOLVEY - HINCKLEY - LEICESTERSHIRE - LE10 3JF
Tel: +44 (0)1455 222792 Fax: +44 (0)1455 222758



CTIL

Cell Name	Opt.
CASTLEFIELD MANCHESTER-83174 TWIN TRACK	-

Cell ID No		
CTIL	TEF	VF/TEF
207688	N/A	96877

Site Address / Contact Details
CASTLEFIELD HOTEL & Y CLUB CASTLEFIELD MANCHESTER M3 4JR

Drawing Title:
PROPOSED SOUTH EAST ELEVATION

Purpose of issue:
CONSTRUCTION

Drawing Number:
303b

Surveyed By: LB		Original Sheet Size: A3		Issue: C
Drawn: MS	Date: 23.08.17	Checked: LB	Date: 23.08.17	