


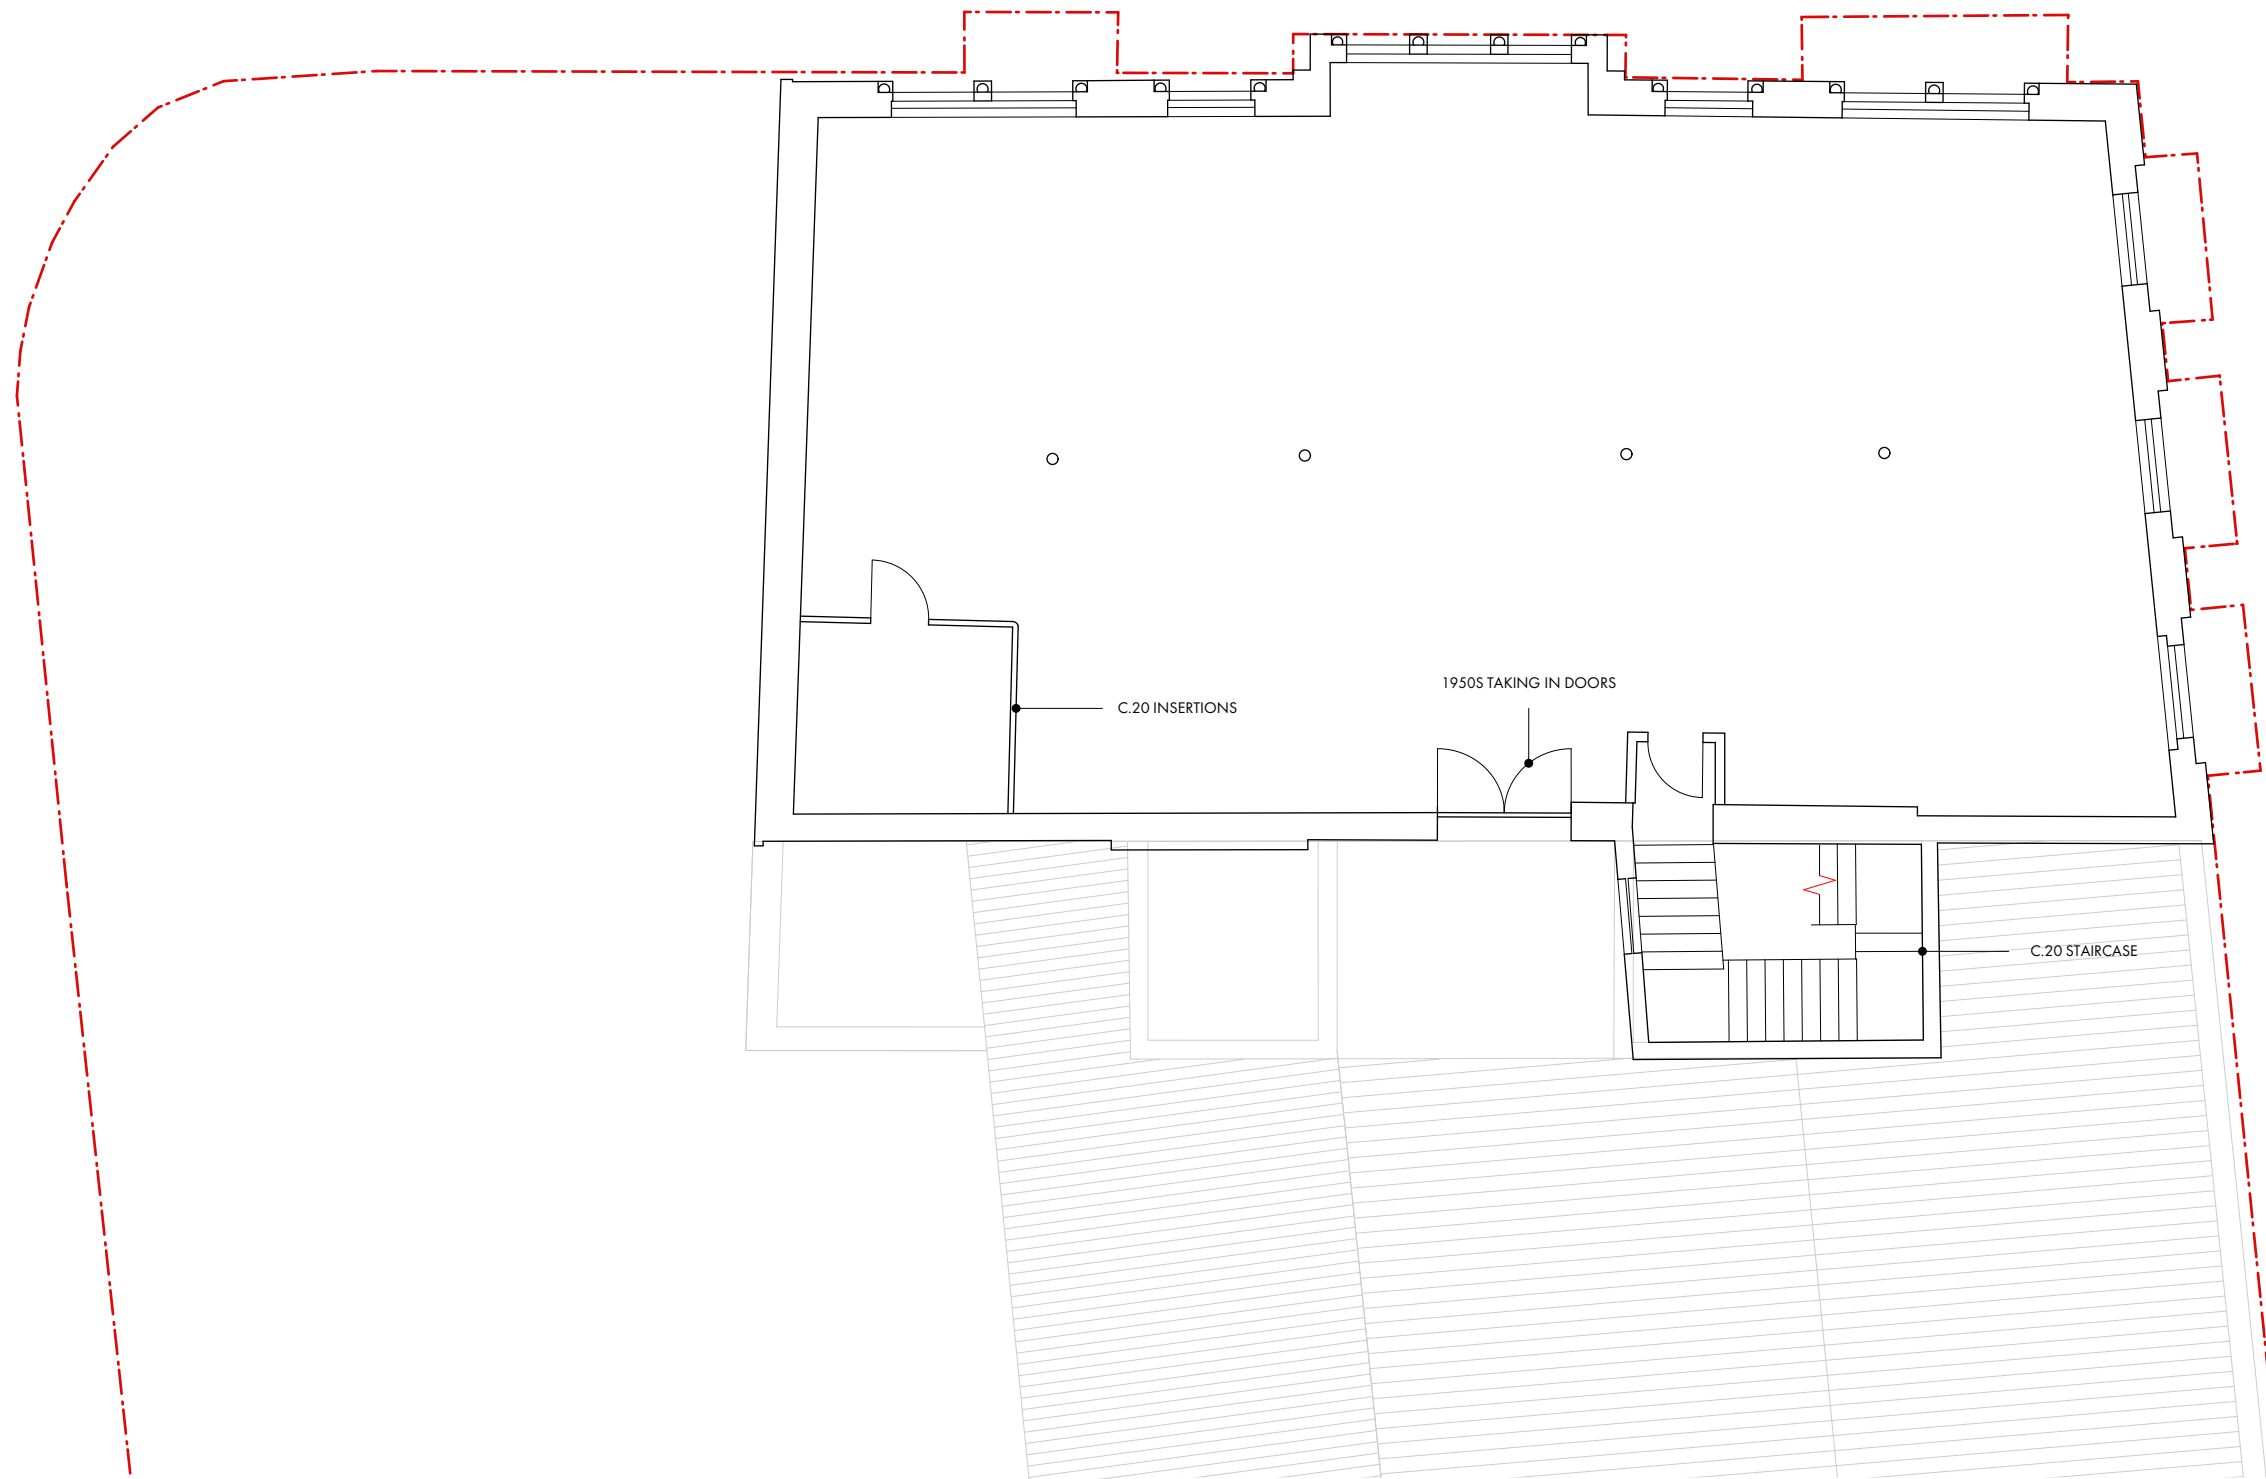

EXISTING SHOWROOM SECOND FLOOR PLAN

1:100 @ A3

OMIArchitects

PROJECT Laystall St
DATE SEPT' 20
SCALE 1:100
DWG No. 1383 / L0011

EXISTING SHOWROOM PLAN
SECOND FLOOR

