
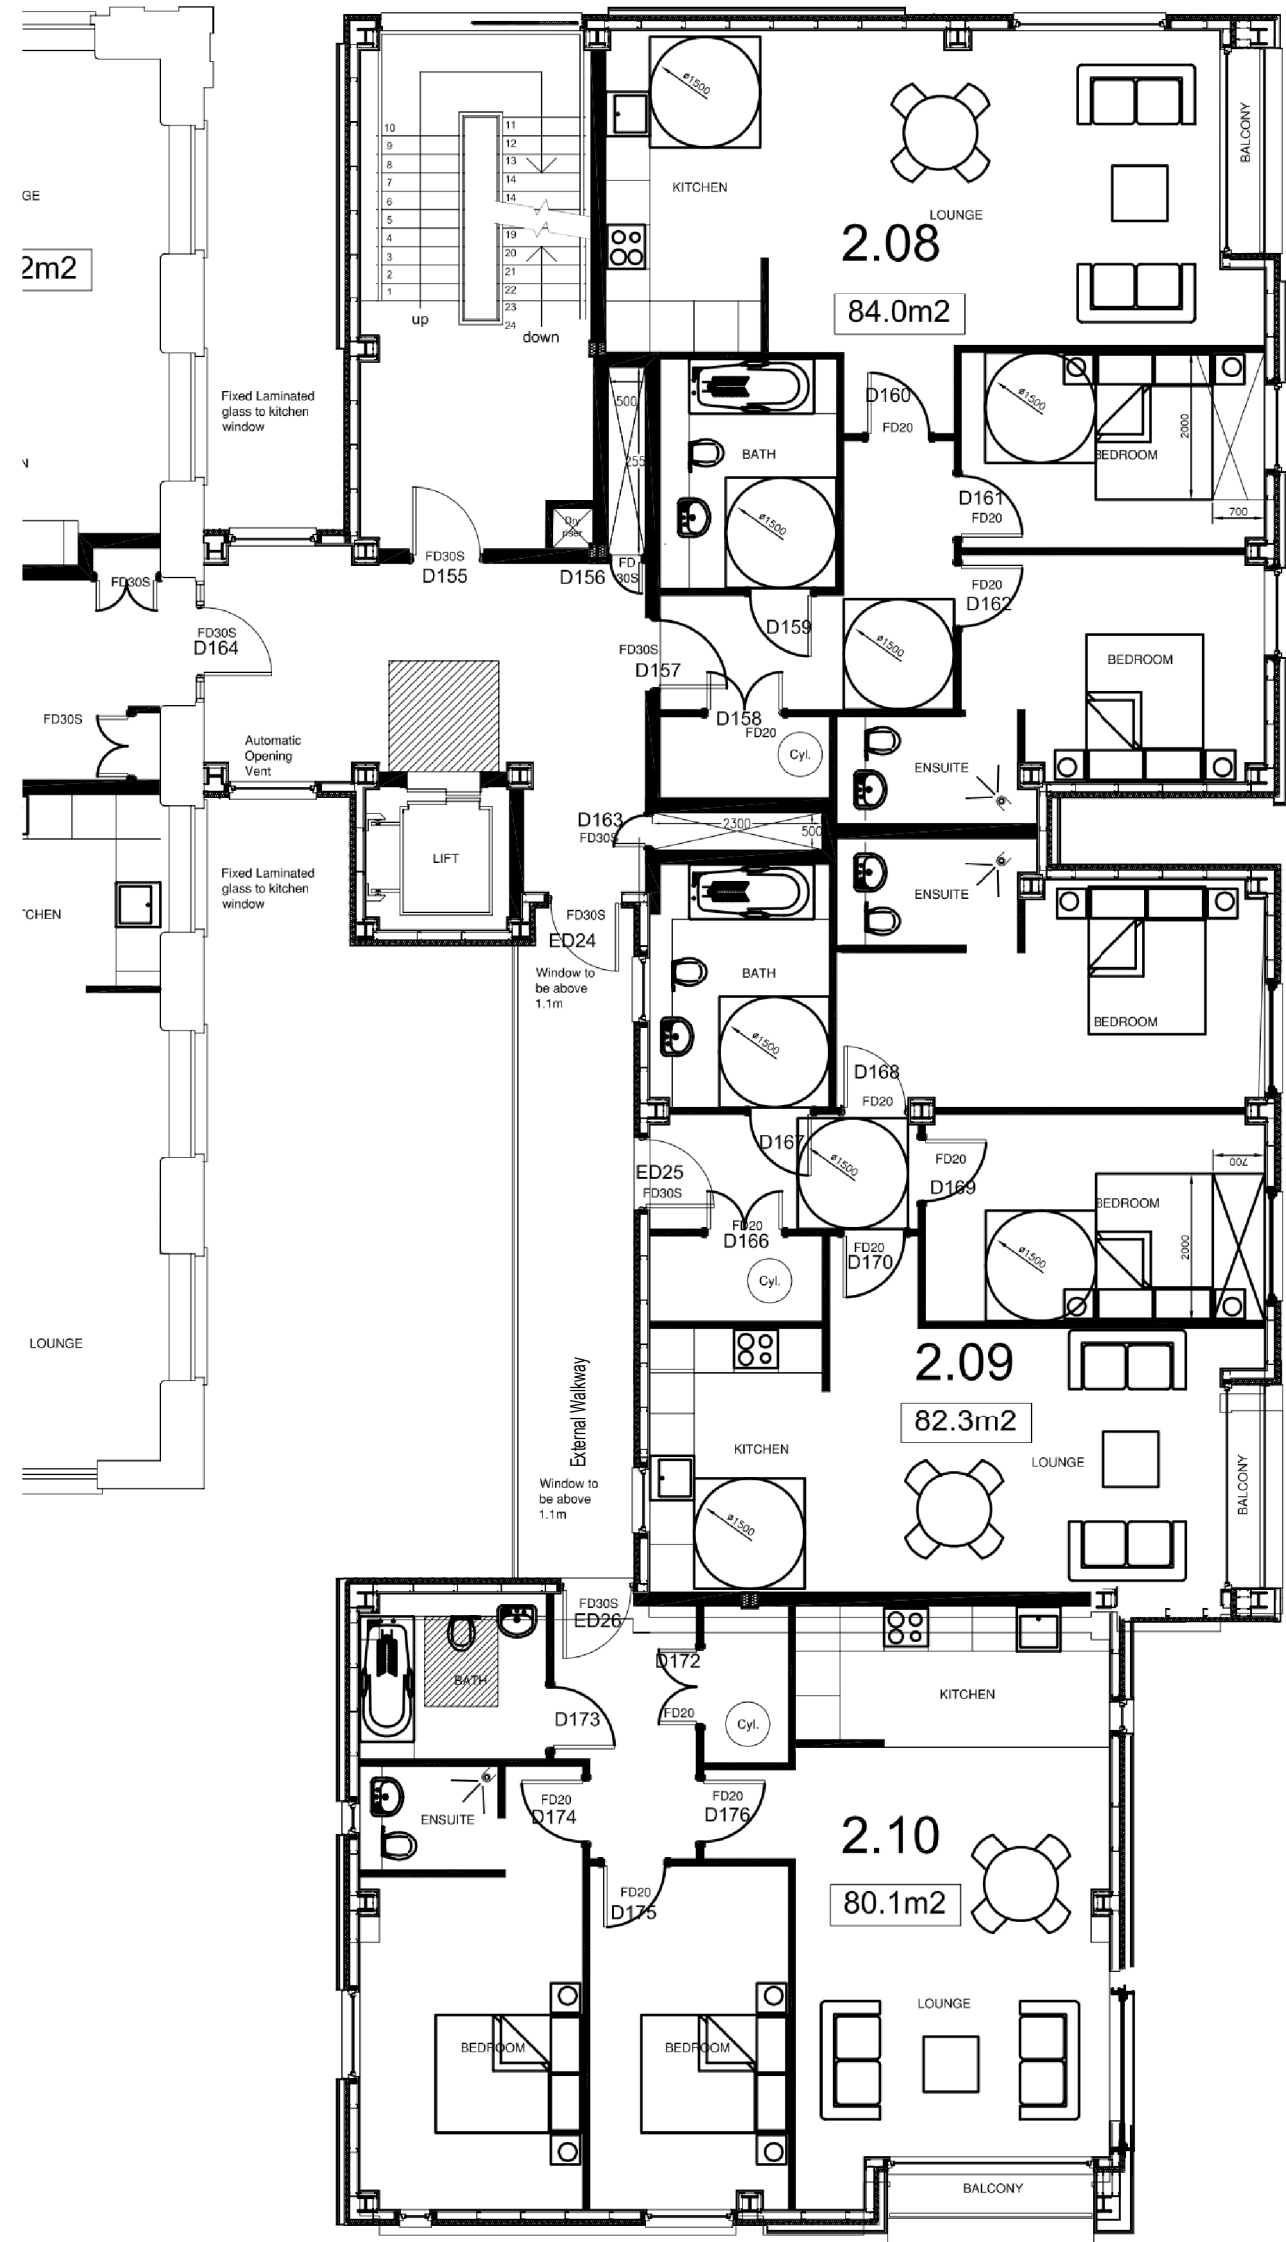
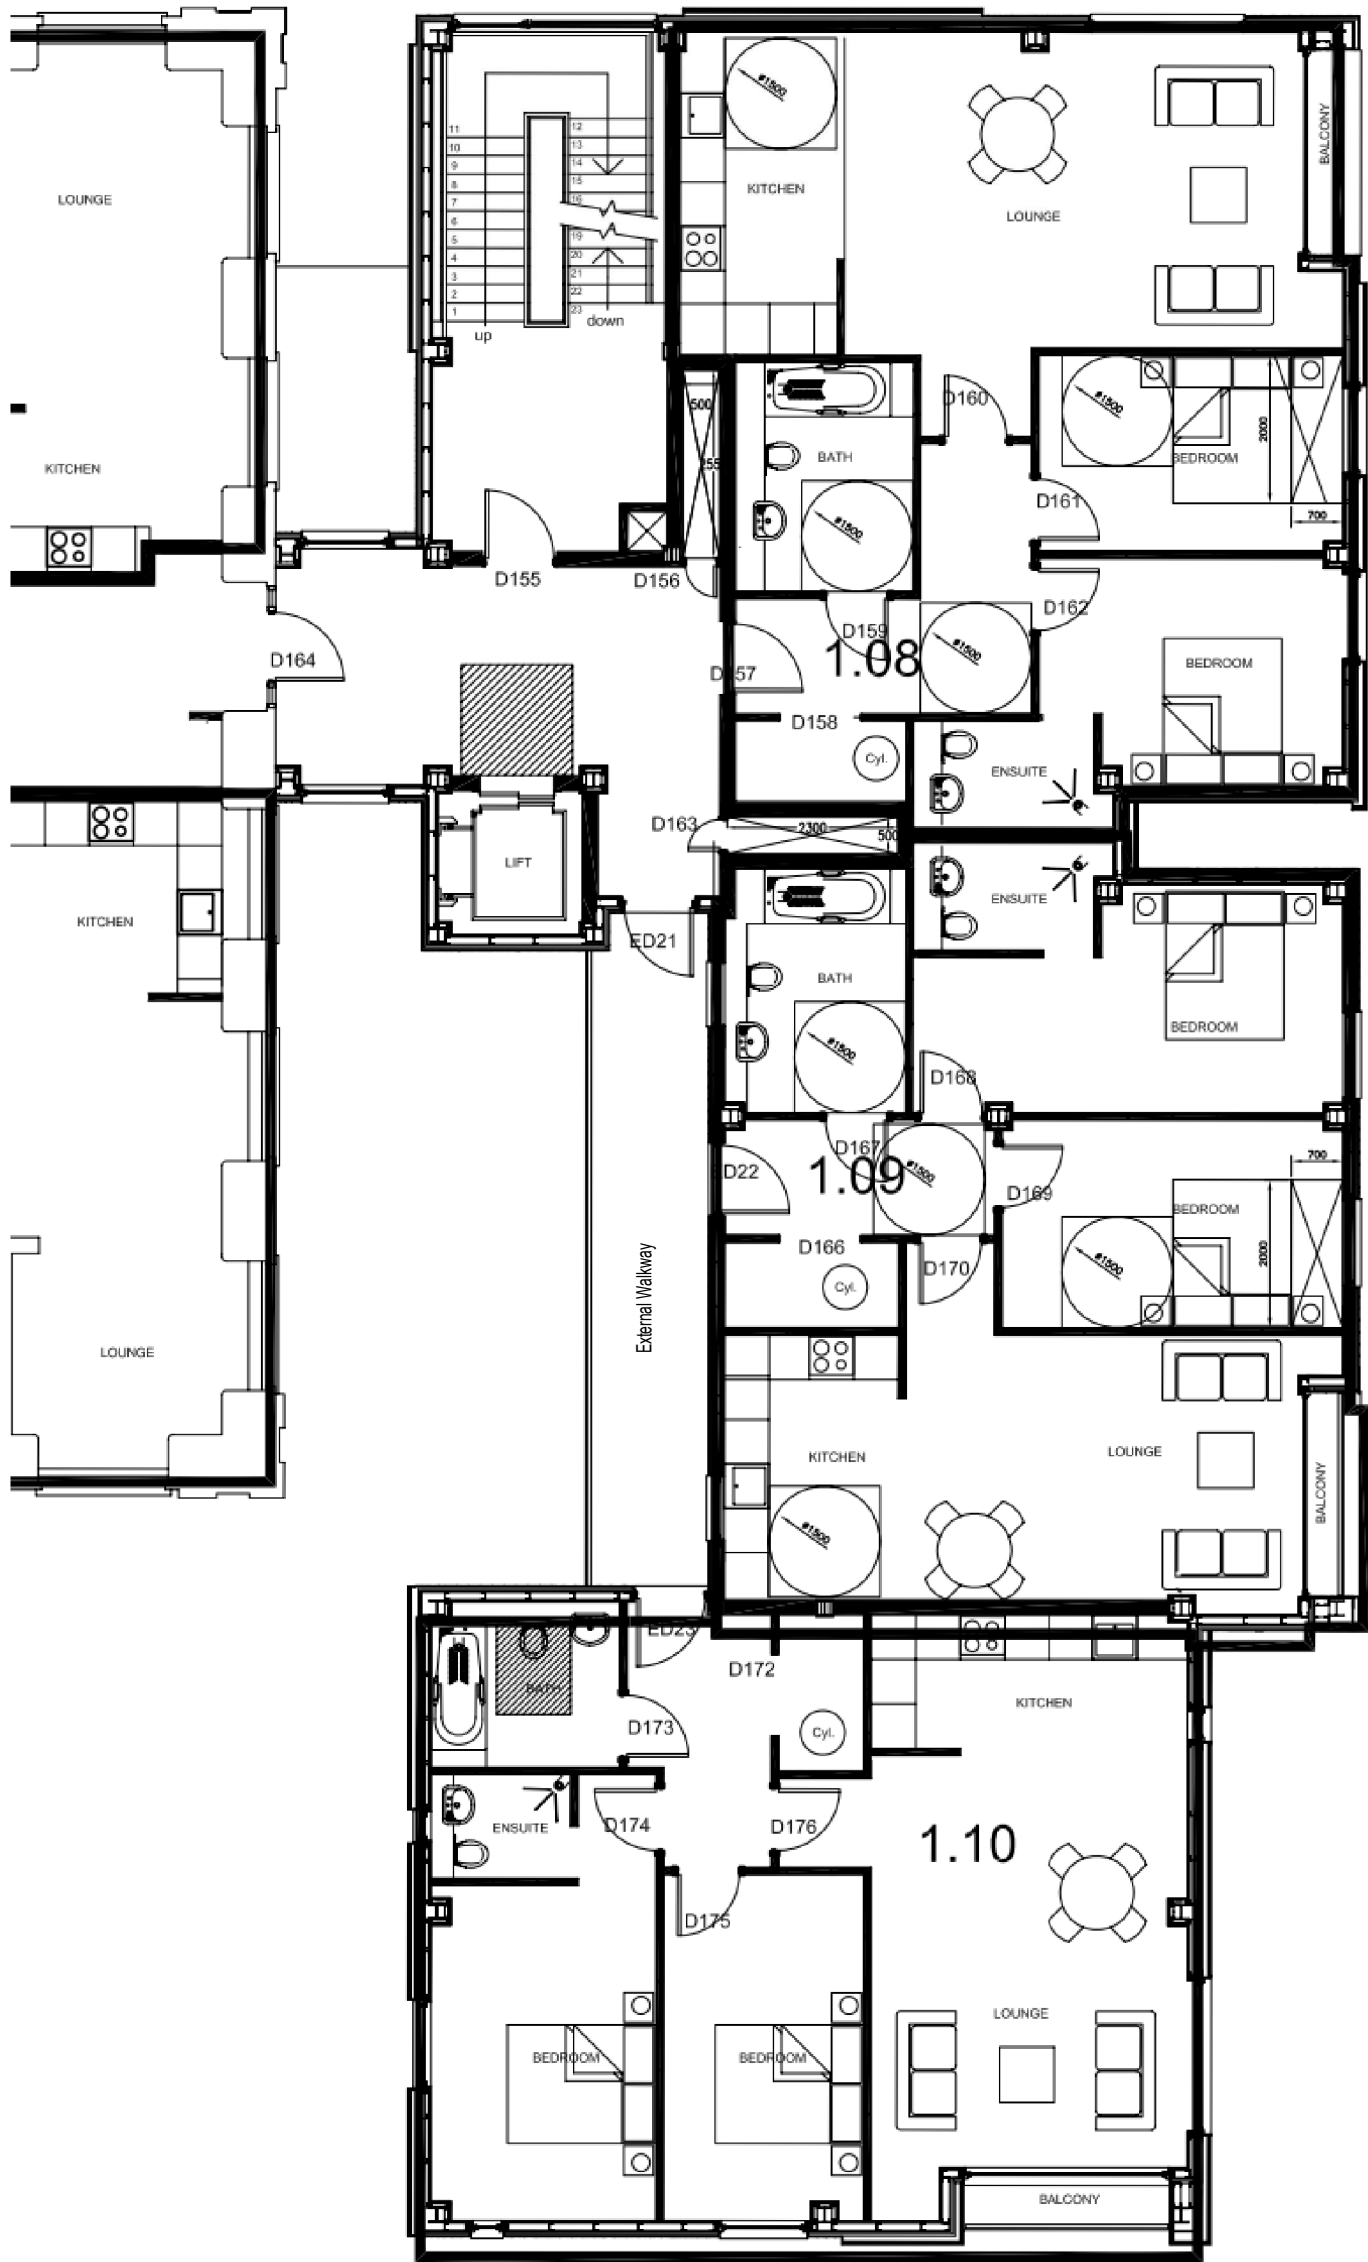


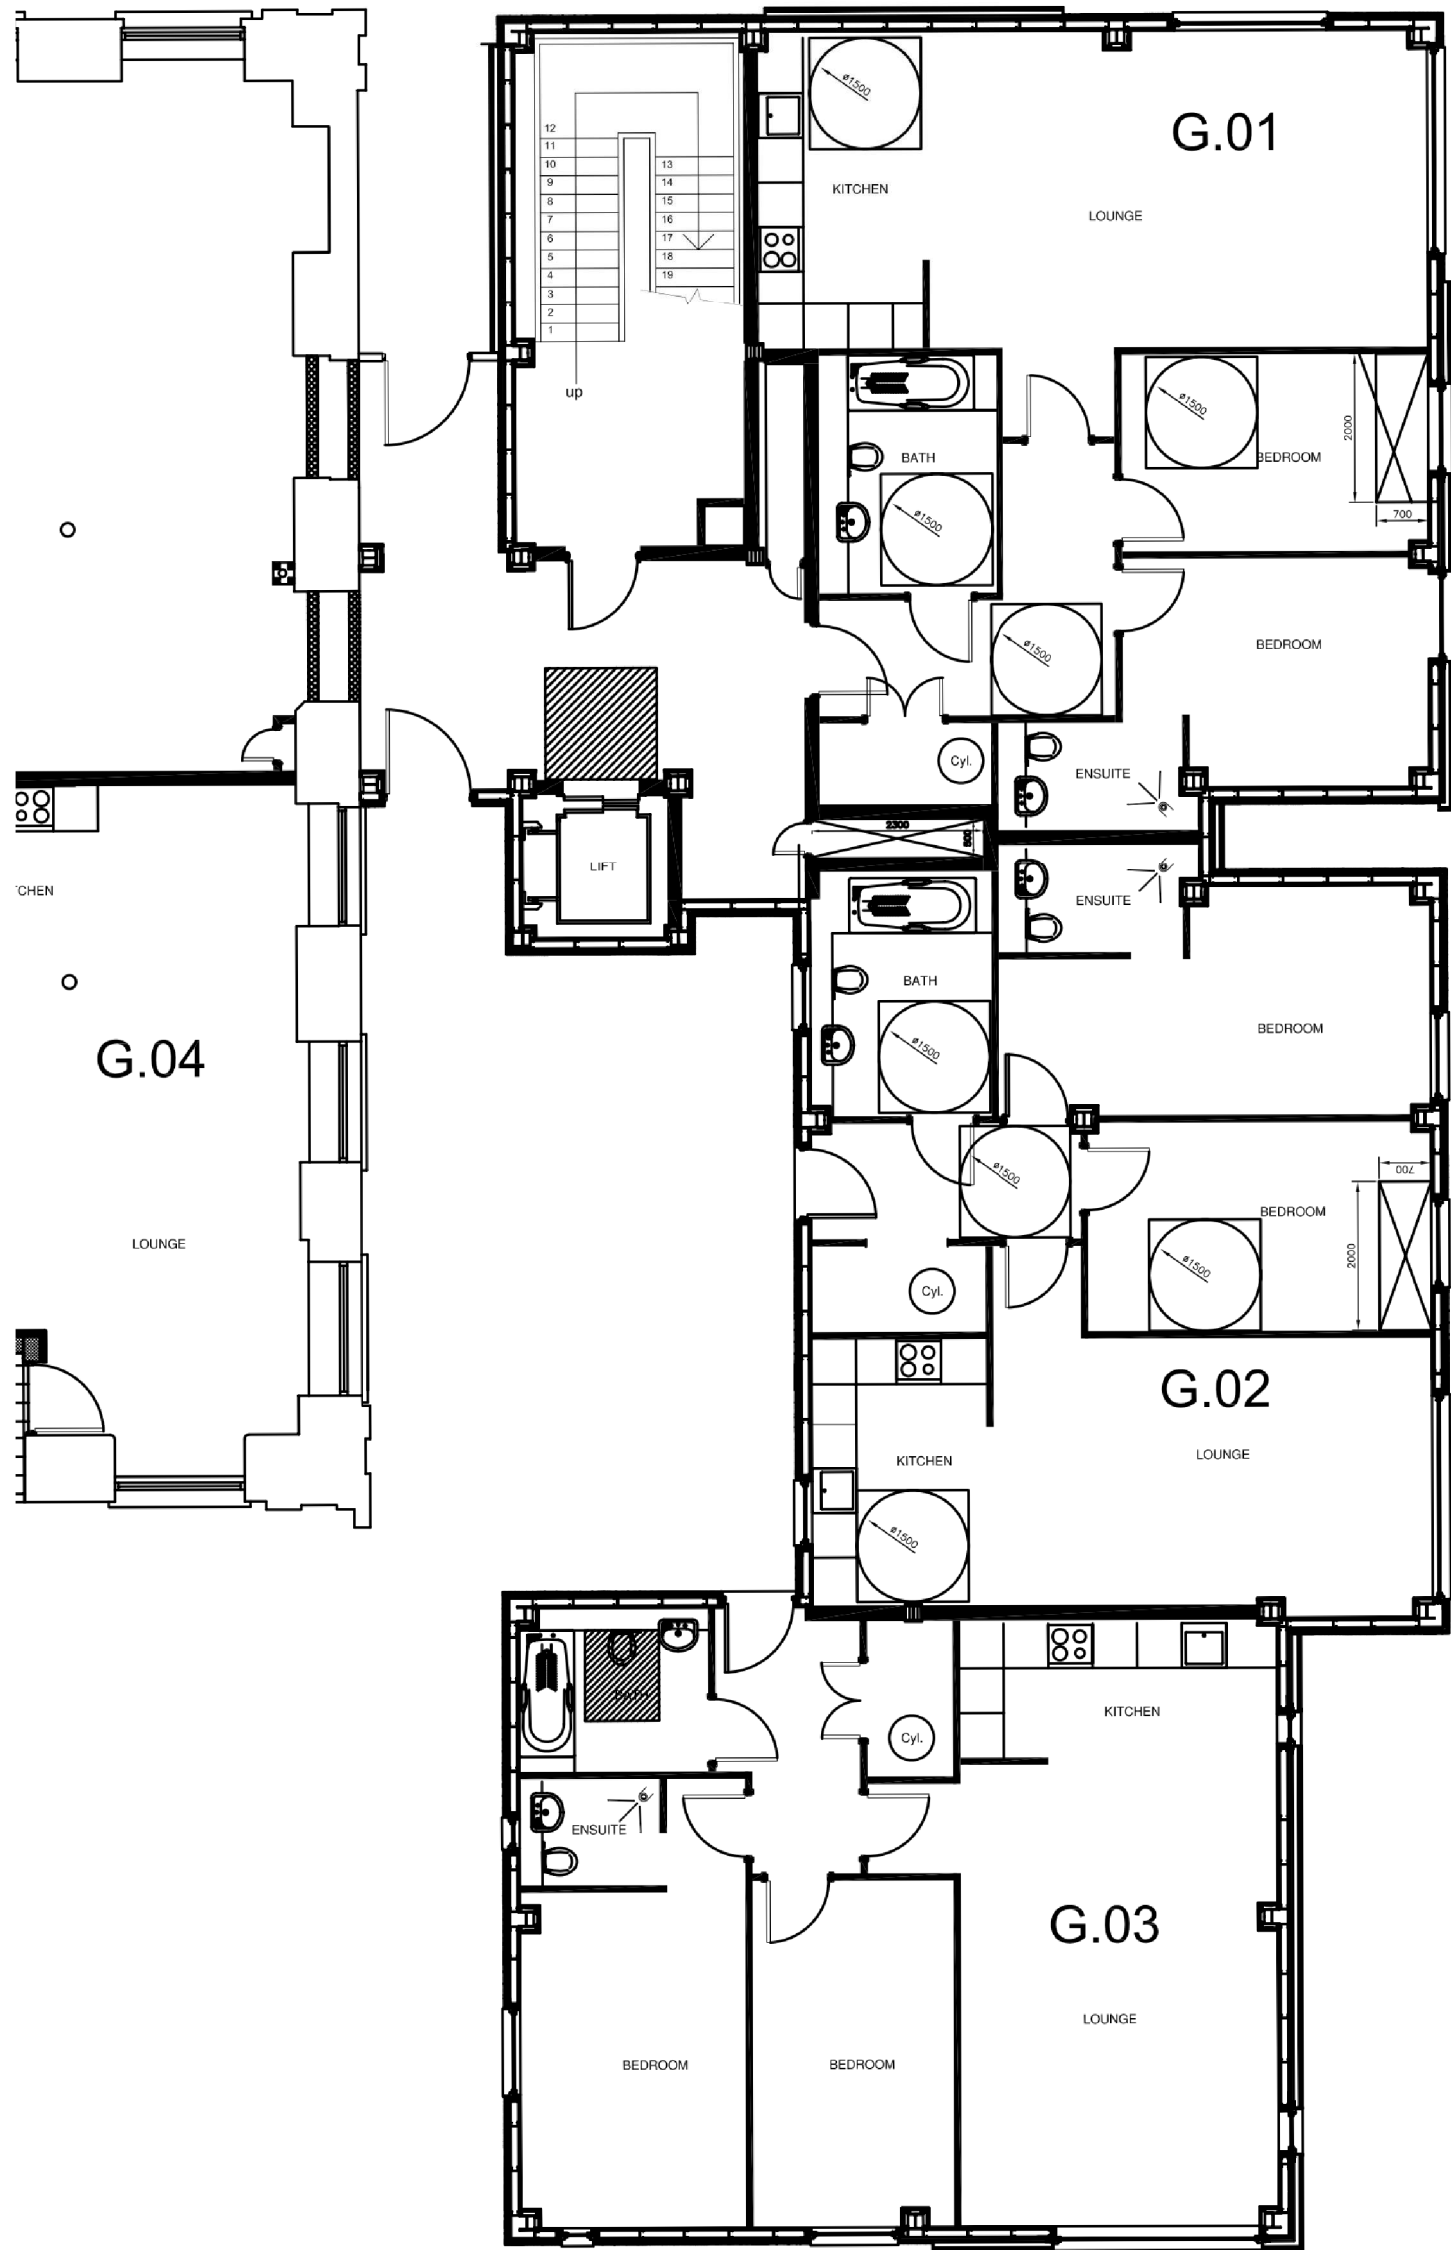

1 EXISTING GROUND FLOOR
1:100

2 EXISTING FIRST FLOOR
1:100

3 EXISTING SECOND FLOOR
1:100

P00	Lawful Development Application	11/20/2020
REV	DESCRIPTION DRAWN BY CHECKED BY APPROVED BY	DATE
1	RIBA PLAN OF WORK 2013 WORKSTAGE	LEVEL OF MODEL DEFINITION (LOD)
2	Stage 4 - Technical Design	LOD 4a - Precise Model
PURPOSE OF ISSUE - SUITABLE FOR		BS1192: +41/2015
Planning Submission		NA - Not Applicable



CARDIFF 029 2052 8140
LONDON 0207 138 3560
WREXHAM 01978 357 887
www.lawray.co.uk

CLIENT
Artisan Investment Group

PROJECT TITLE
Vulcan Mills

DRAWING TITLE
Existing Floor Plans - Sheet 1

PROJECT No: 19377
SCALE @ A1
1:100

DRAWING No	PROJECT - ORIGINATOR - VOL/REV - LEVEL - TYPE - ROLE - NUMBER	REVISION
01/10/2020 01/10/2020 01/10/2020	VUL-LAW-X-X-DR- A-031001 P00	

DO NOT SCALE
Any discrepancy or query concerning the drawing should be referred to the Architect
Copyright © LAWRAY LIMITED
Registered Office: Conservation Springs, 1 Oak Clwyd, Trefyni, CARDIFF CF15 7AB
Reg. Co. No. 2724178, VAT Reg. No. 154 246 95



VISUAL SCALE 1:100 @ A1