



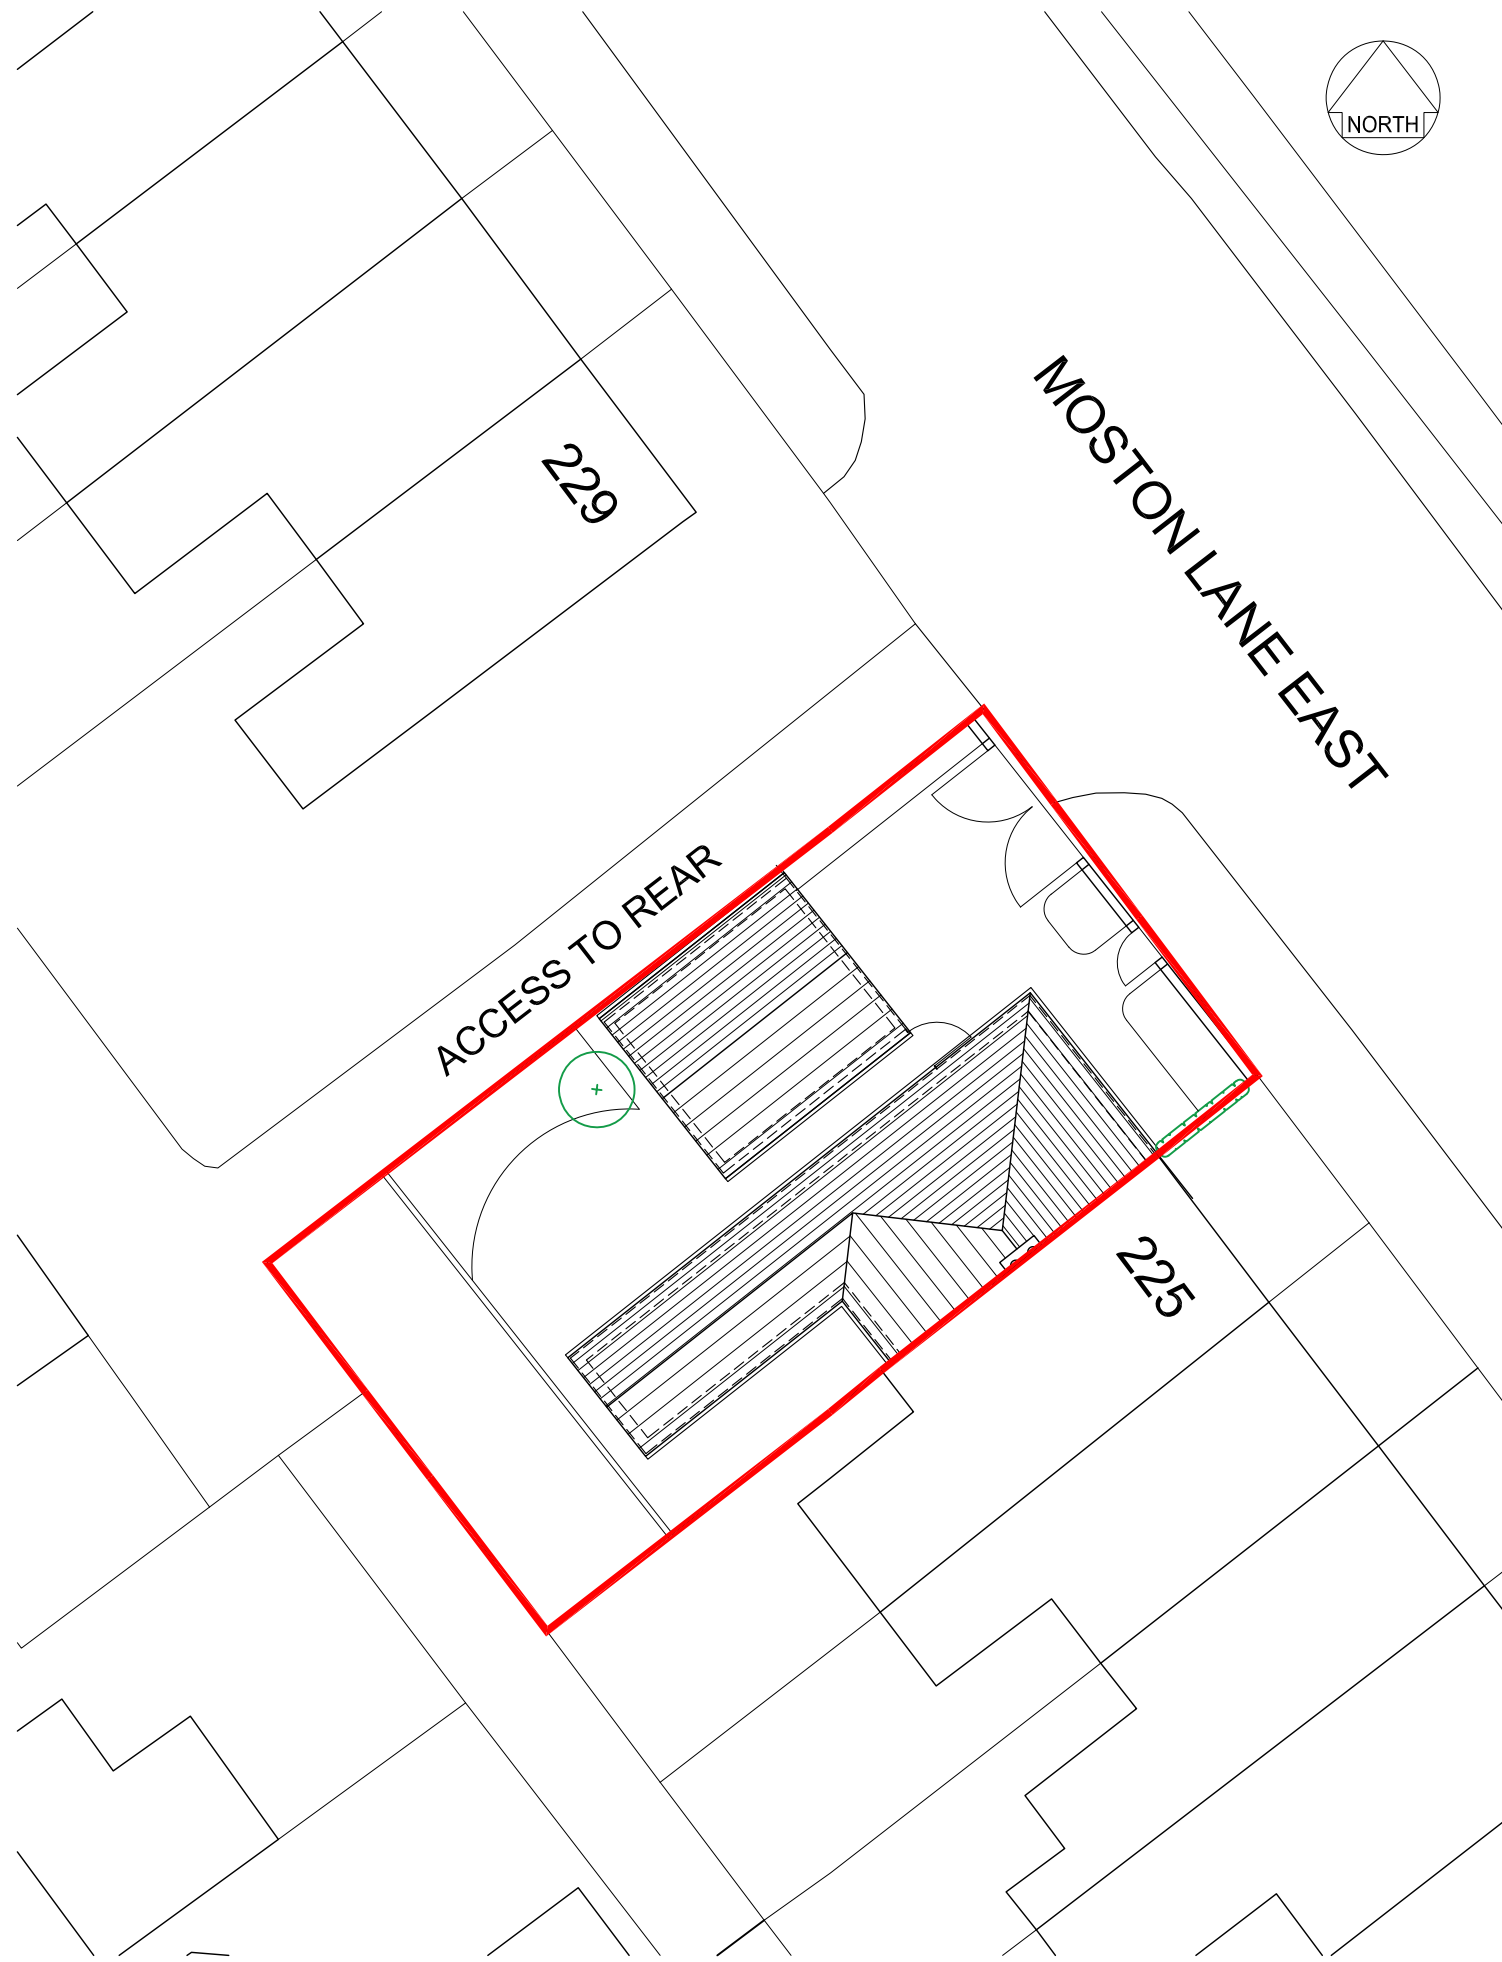


00 Existing Site Plan

Scale 1:200 @ A1

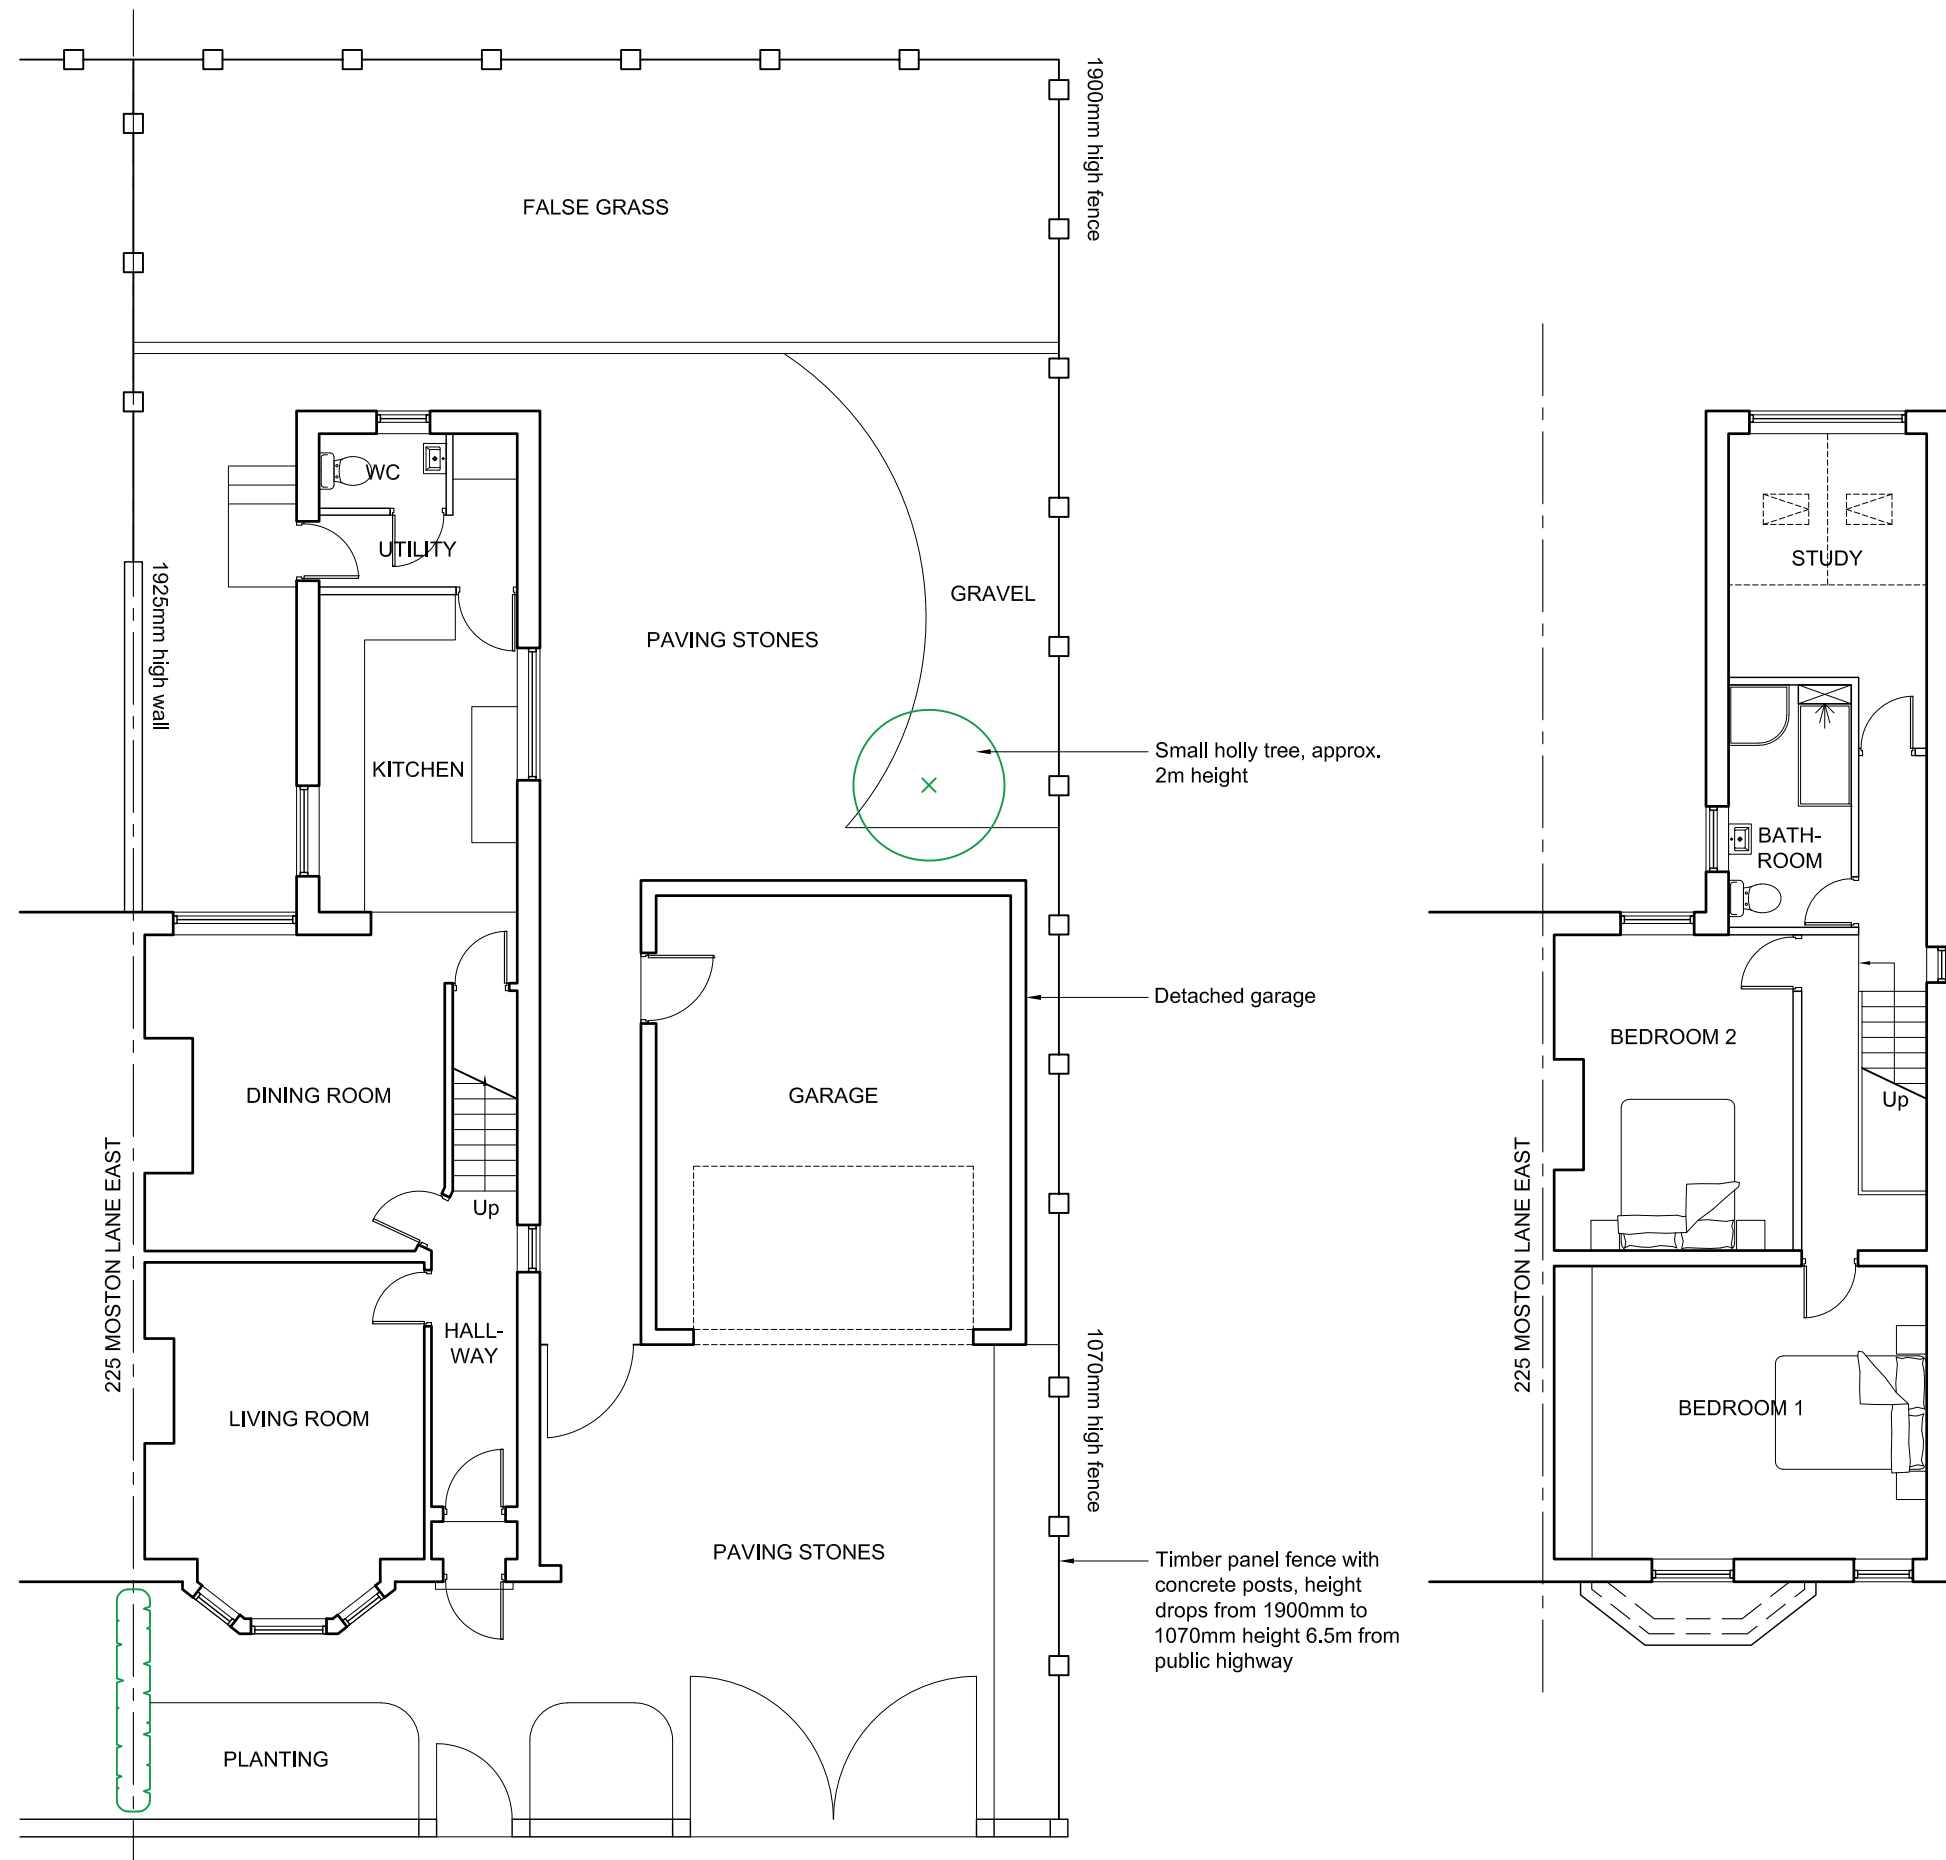


01 Existing Ground Floor Plan

Scale 1:100 @ A1

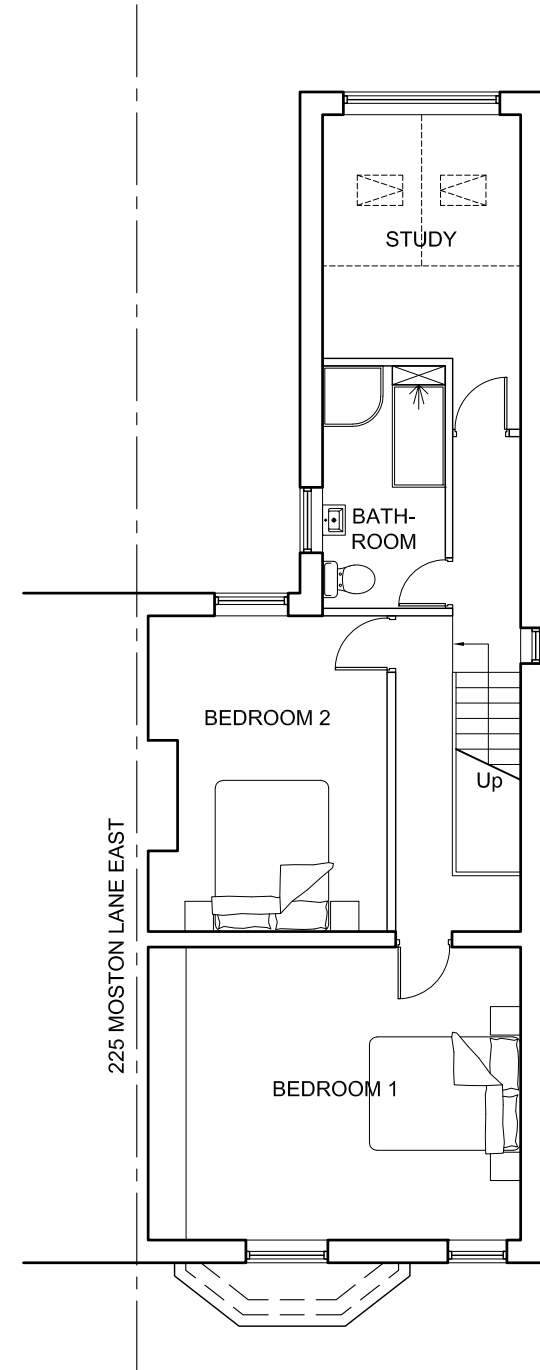


02 Existing First Floor Plan

Scale 1:100 @ A1

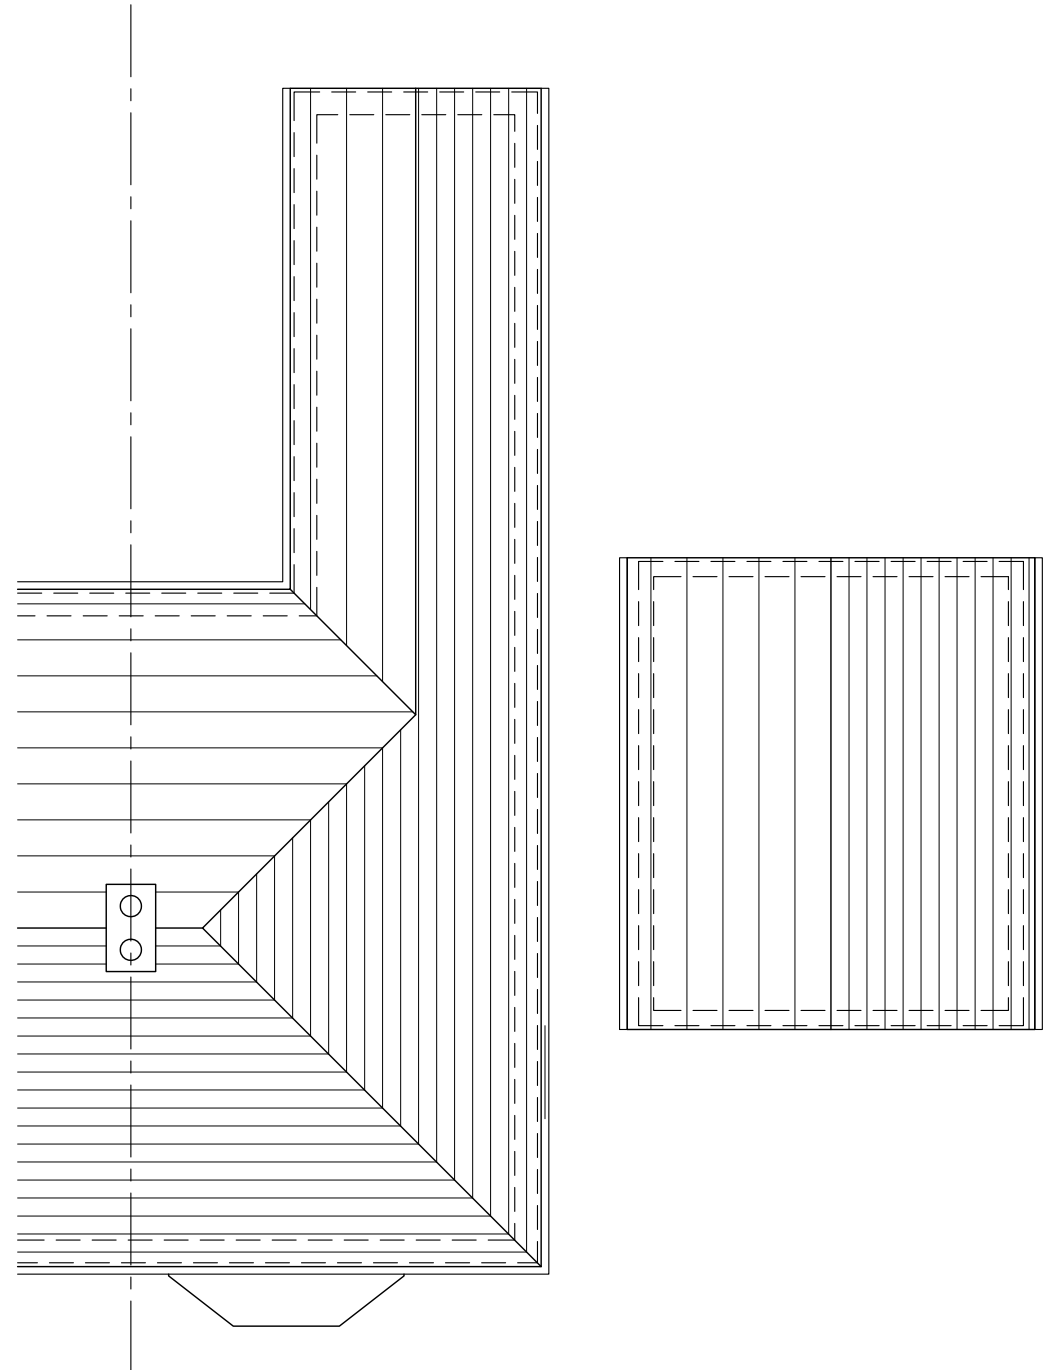


03 Existing Roof Plan

Scale 1:100 @ A1

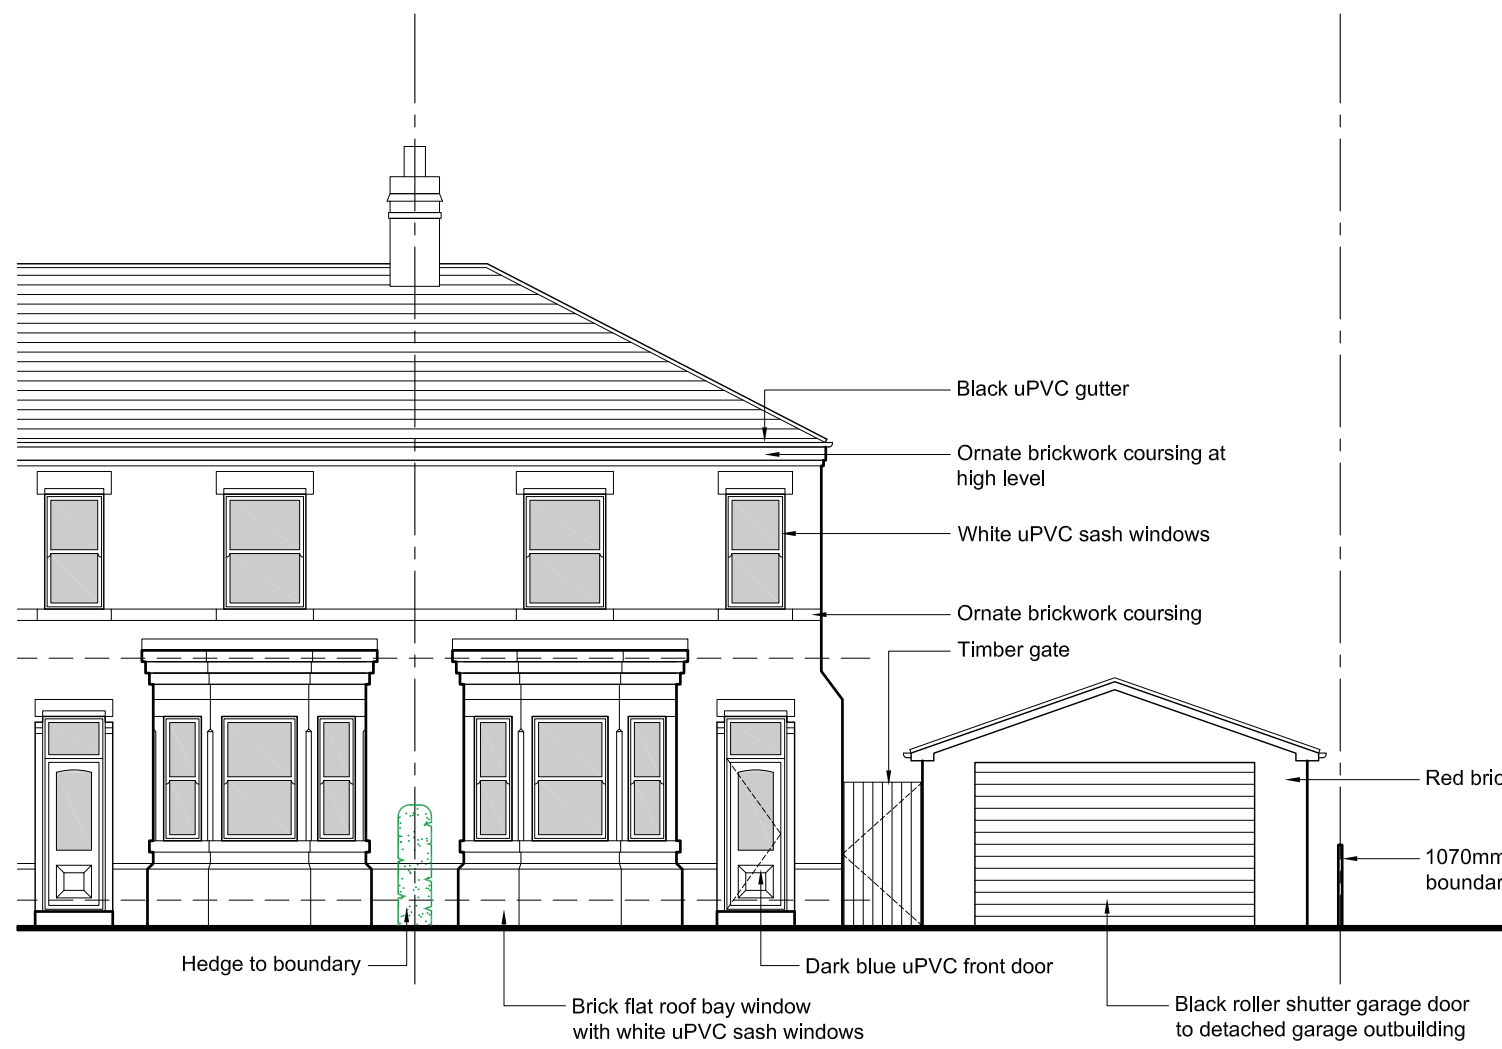


04 Existing Front Elevation

Scale 1:100 @ A1

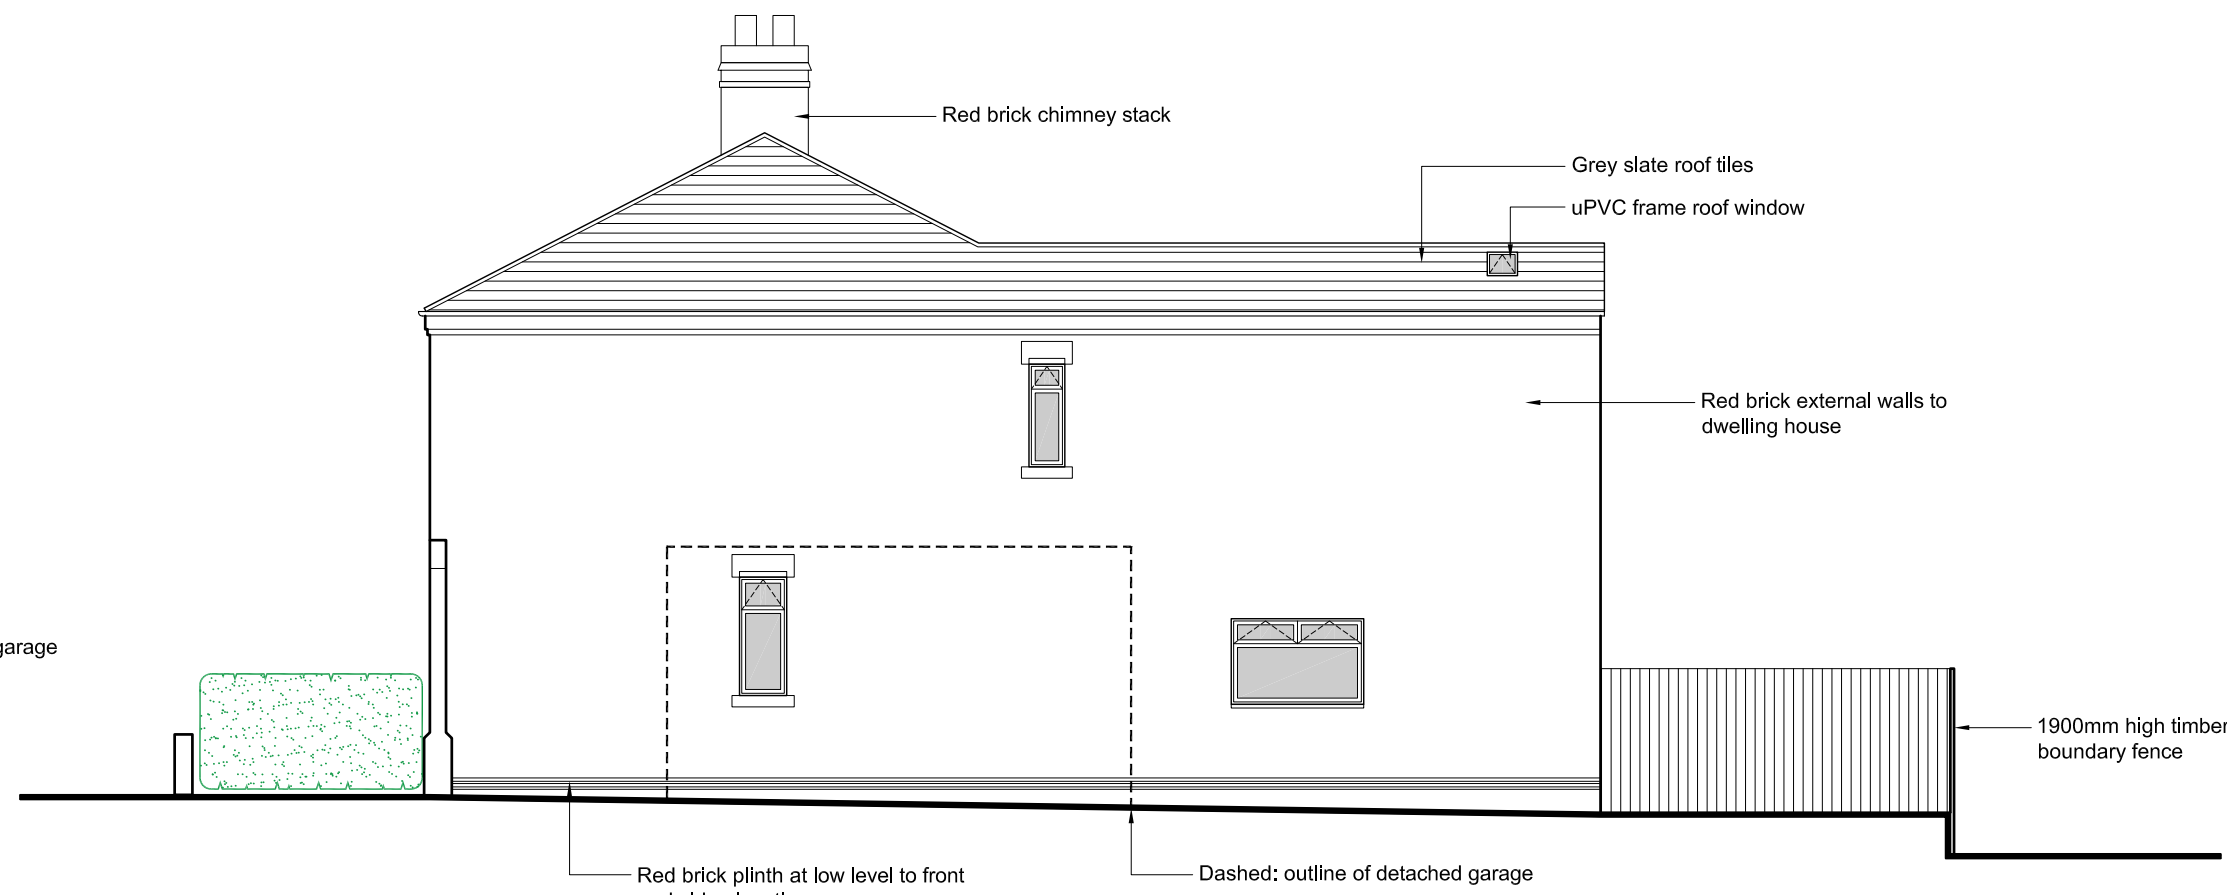

05 Existing Side Elevation

Scale 1:100 @ A1

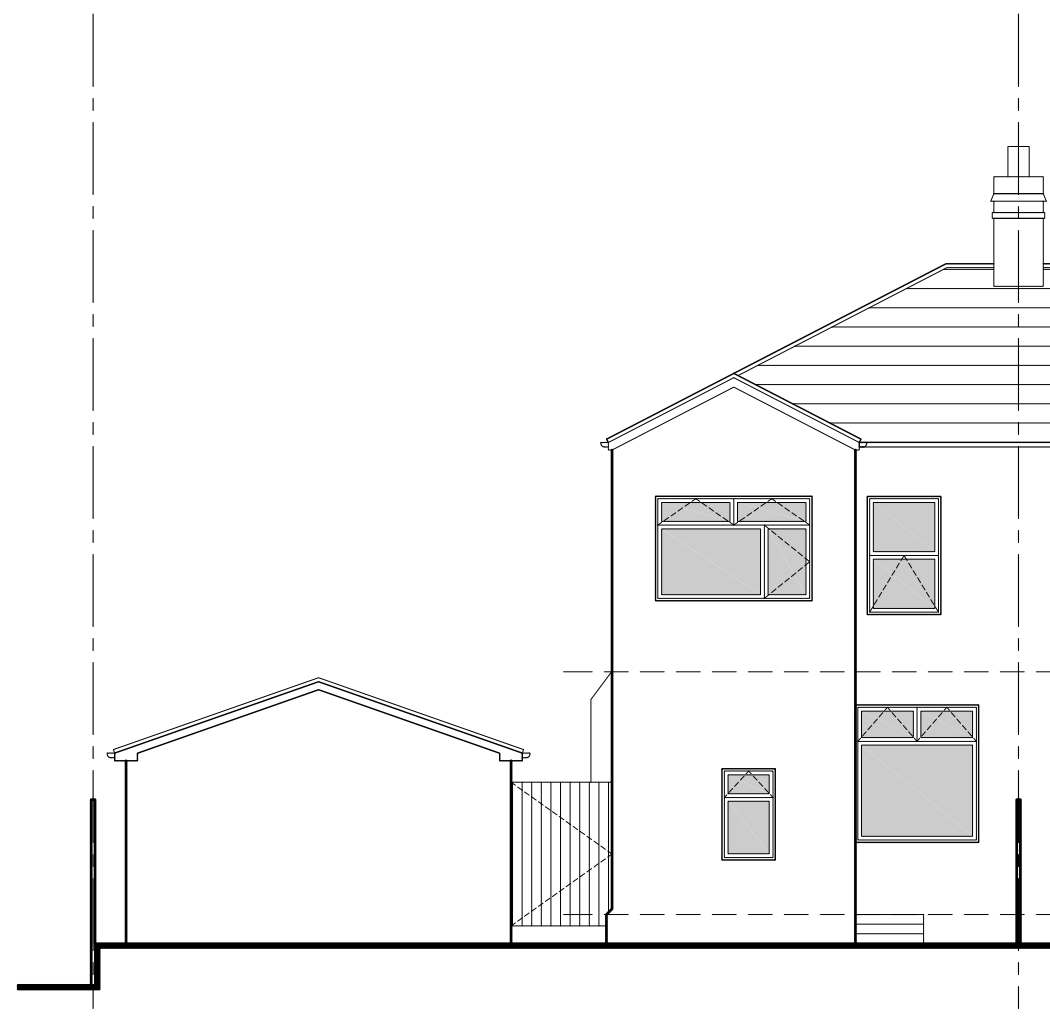

06 Existing Rear Elevation

Scale 1:100 @ A1

NOTES

- All dimensions and levels are to be checked on site.
- Any discrepancies are to be reported to Spence & Oldham Architects Ltd before any work commences.
- This drawing shall not be scaled to ascertain any dimensions. Work to figured dimensions only.
- This drawing shall not be reproduced without express written permission from Spence & Oldham Architects Ltd.
- Title overlay drawings and ownership boundaries are produced using all reasonable endeavors. Spence & Oldham Architects Ltd cannot be responsible for the accuracy or scale discrepancy of base plans supplied to them.



0 1m 2m 5m  
Scale 1:100 @A1

0 1m 2m 5m 10m  
Scale 1:200 @A1

|                                                                    |                                 |         |     |
|--------------------------------------------------------------------|---------------------------------|---------|-----|
| stage                                                              | Planning                        |         |     |
| status                                                             | Approval                        |         |     |
| client                                                             | Private                         |         |     |
| project                                                            | 227 Moston Lane East<br>M40 3HY |         |     |
| title                                                              | Existing Plans & Elevations     |         |     |
| date                                                               | 10/12/20                        | drawn   | GO  |
| scale                                                              | 1:100 @ A1                      | checked | JSE |
|                                                                    |                                 |         |     |
| 25 Cosgrove Crescent Manchester M35 0JX<br>info@SOarchitects.co.uk |                                 |         |     |
| Job No                                                             | DWG No                          | Rev     |     |
| 0010                                                               | (02)002                         | /       |     |