





Proposed Site Plan
Scale 1:200

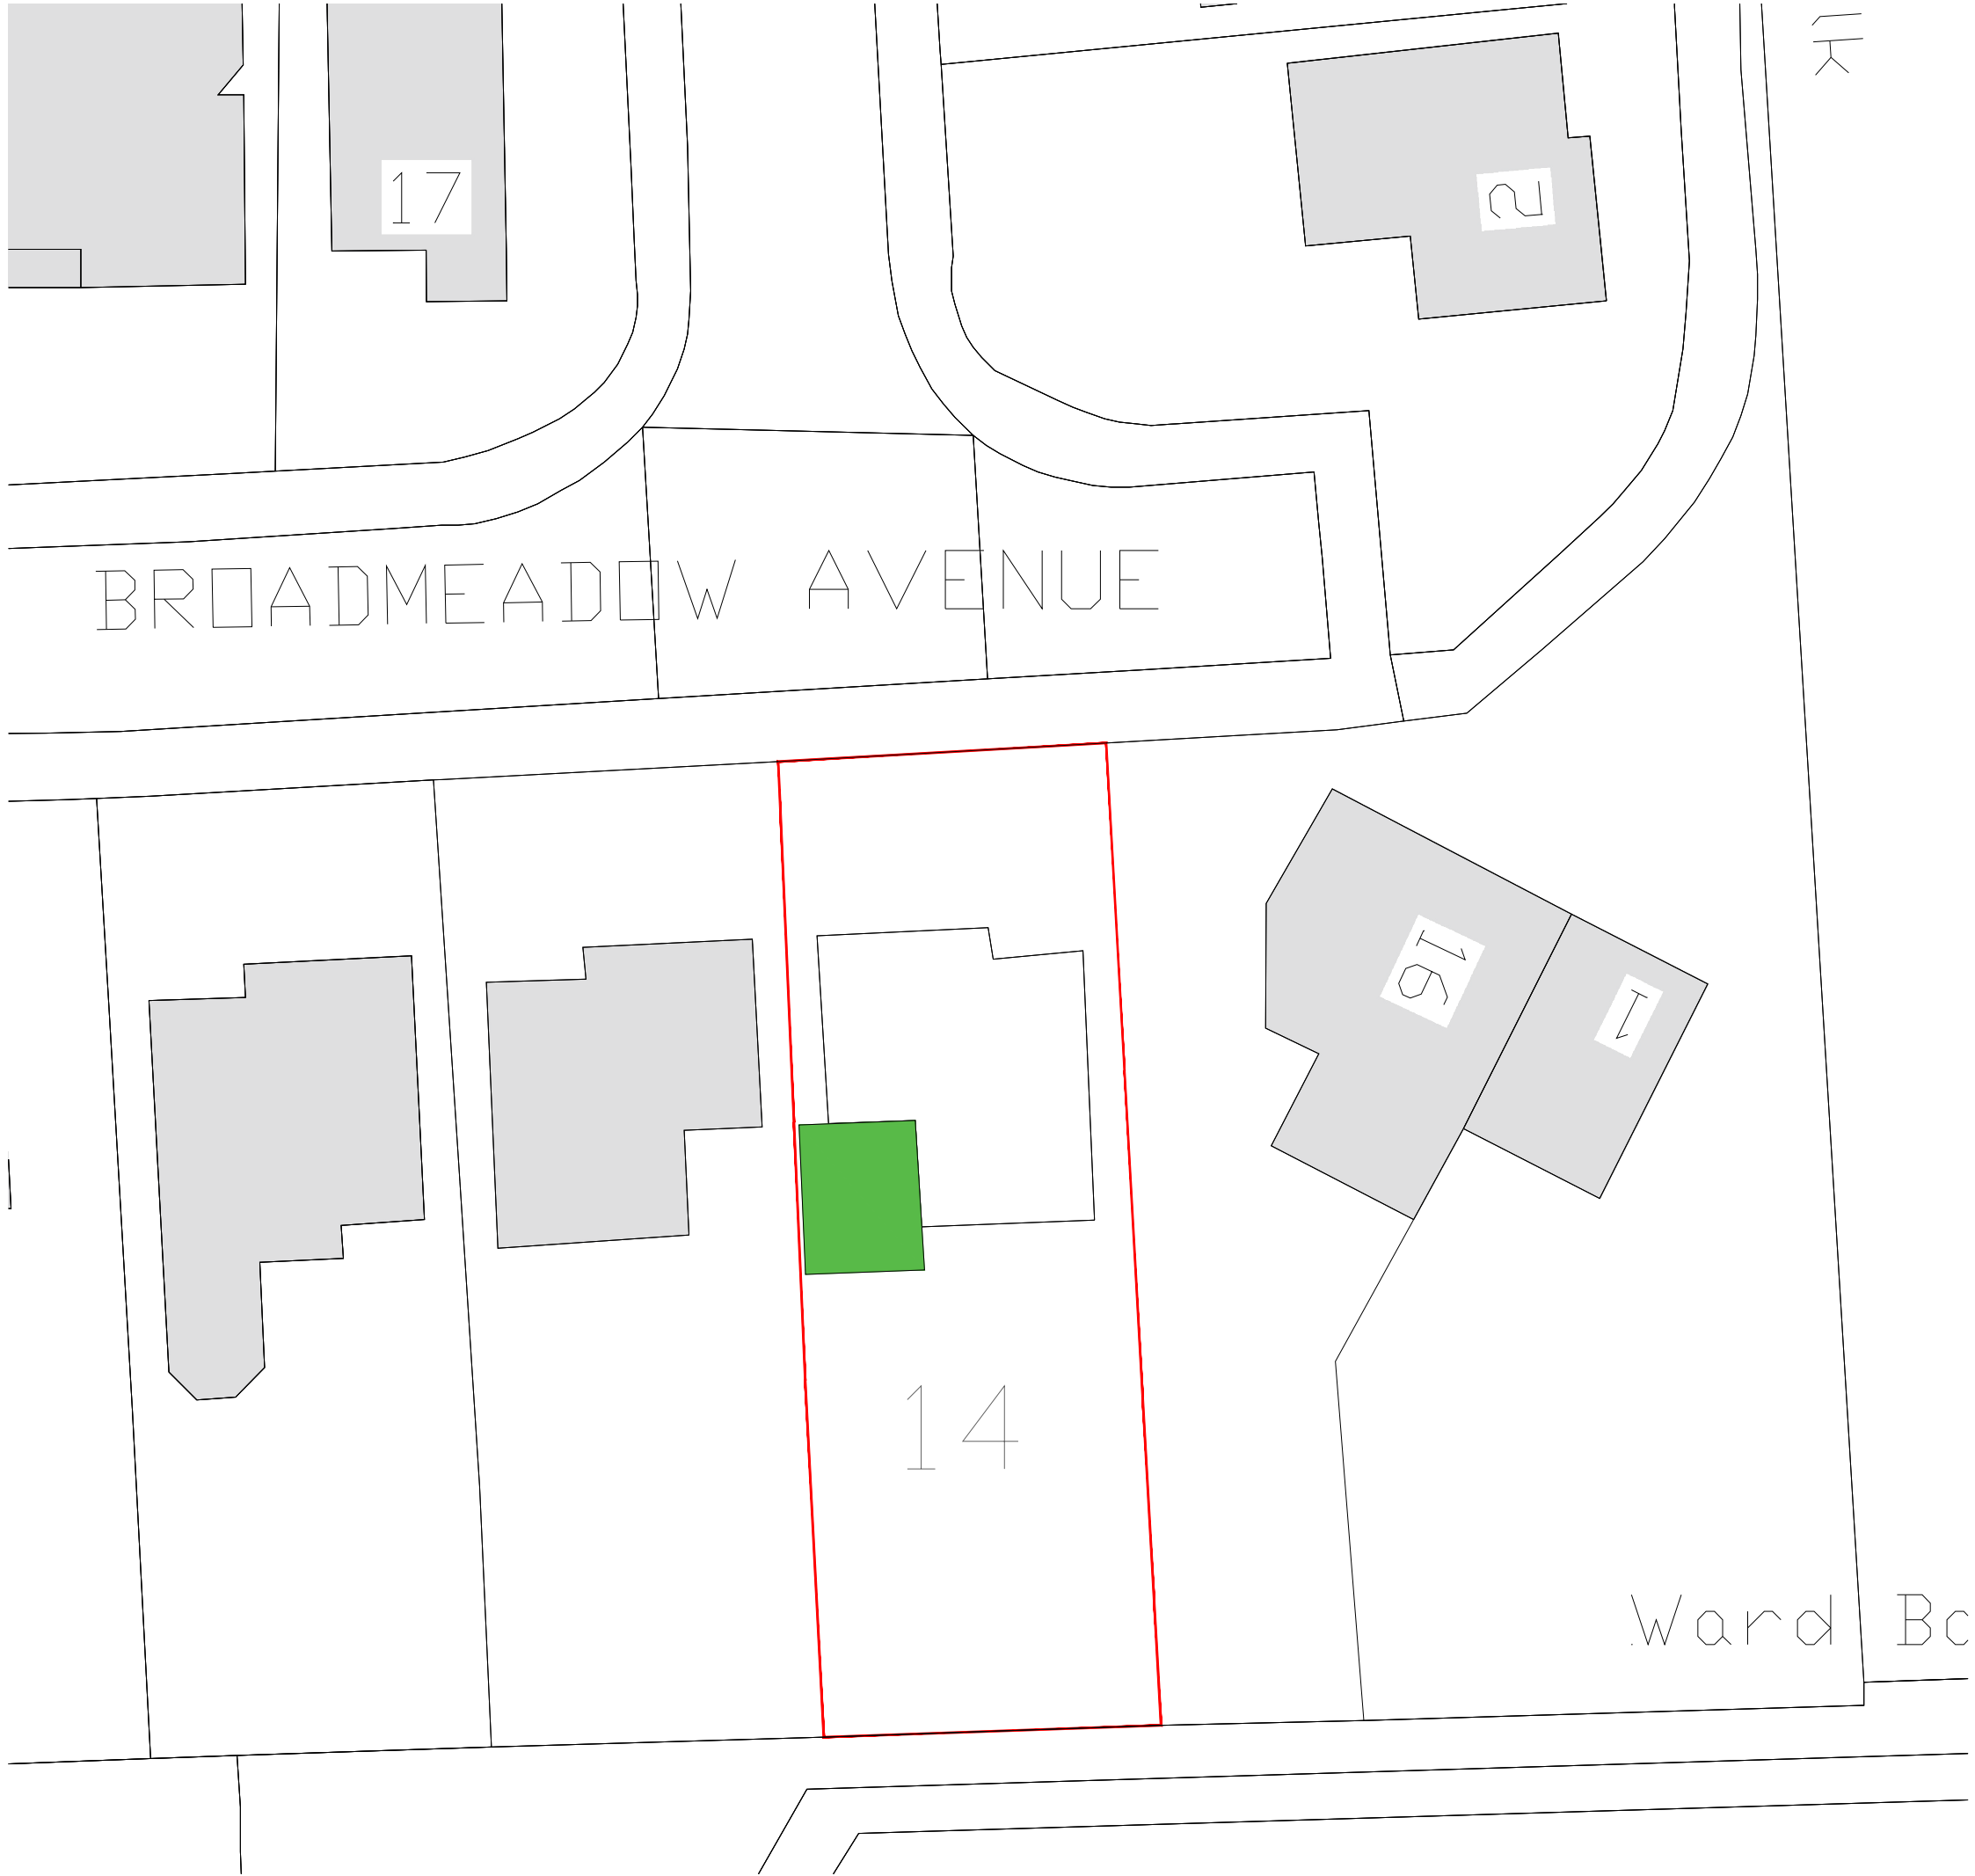

Location Plan
Scale 1:1250

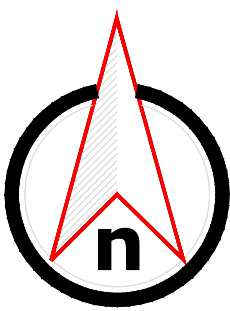

Site Plan
Scale 1:500

GENERAL NOTES

1. The contractor must check the site and the approved drawings before commencing the works and must take any working measurements as necessary and any discrepancy must be reported to the client.
2. Work shall comply with any current relevant BS/codes of practices and confirm to the Building Regulations including the latest amendment. The contractor is responsible for setting out the works.

PROJECT ADDRESS

14 Broadmeadow Avenue
Manchester
M16 8GS

PROJECT

Part single storey side extension

REVISION

DATE

KEY

- Boundary
- Proposed extension

Drawing No
PP94(1)21


Scale
1:100 @ A1

Date
14.01.2021

Drawn by
at

AT A. Design

Address:
12 Hastings Gardens
Stockport
SK5 8BF
T. 07830039347
E. ata_design@hotmail.com

 

SCALE BAR 1:200



SCALE BAR 1:500



SCALE BAR 1:1250