

REYNELL ROAD

CAMPBELL ROAD



LEGEND
Site Boundary




Project Title
21 Campbell Road, M13 OPS



Scale / North Point
As indicated

Drawing Title
Existing Site and Location Plans

Drawing Number
A1262(01)AP001
Drawing Status
Preliminary

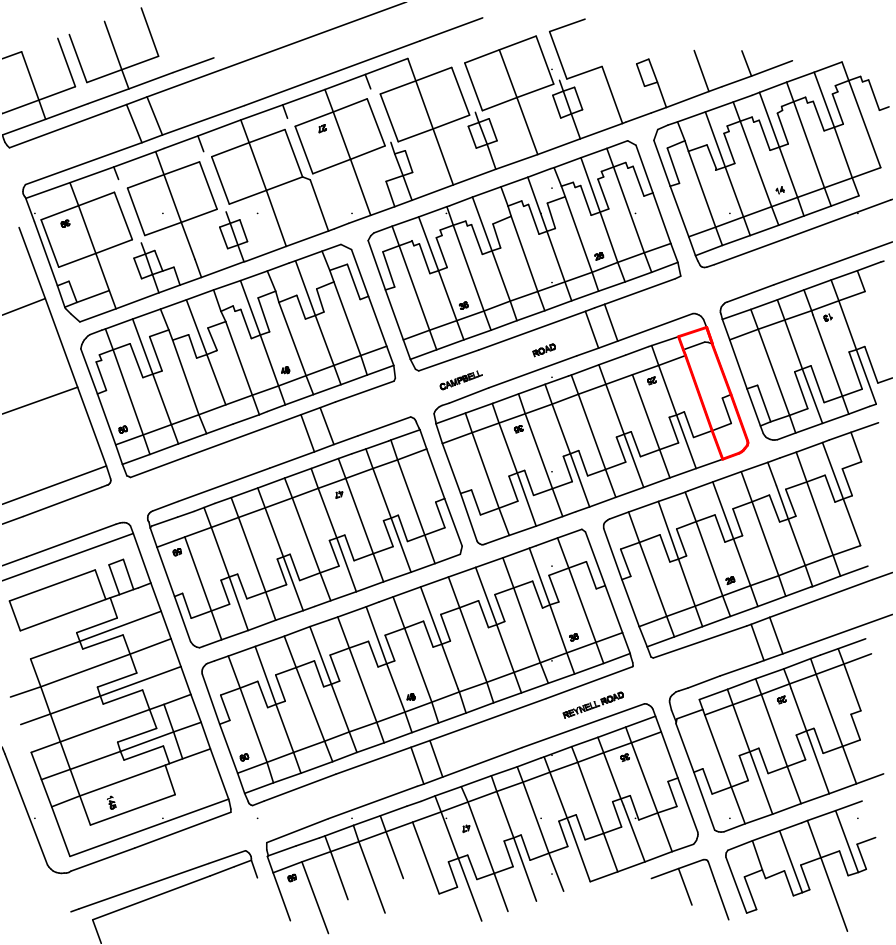

1 Site Location Plan
1 : 1250

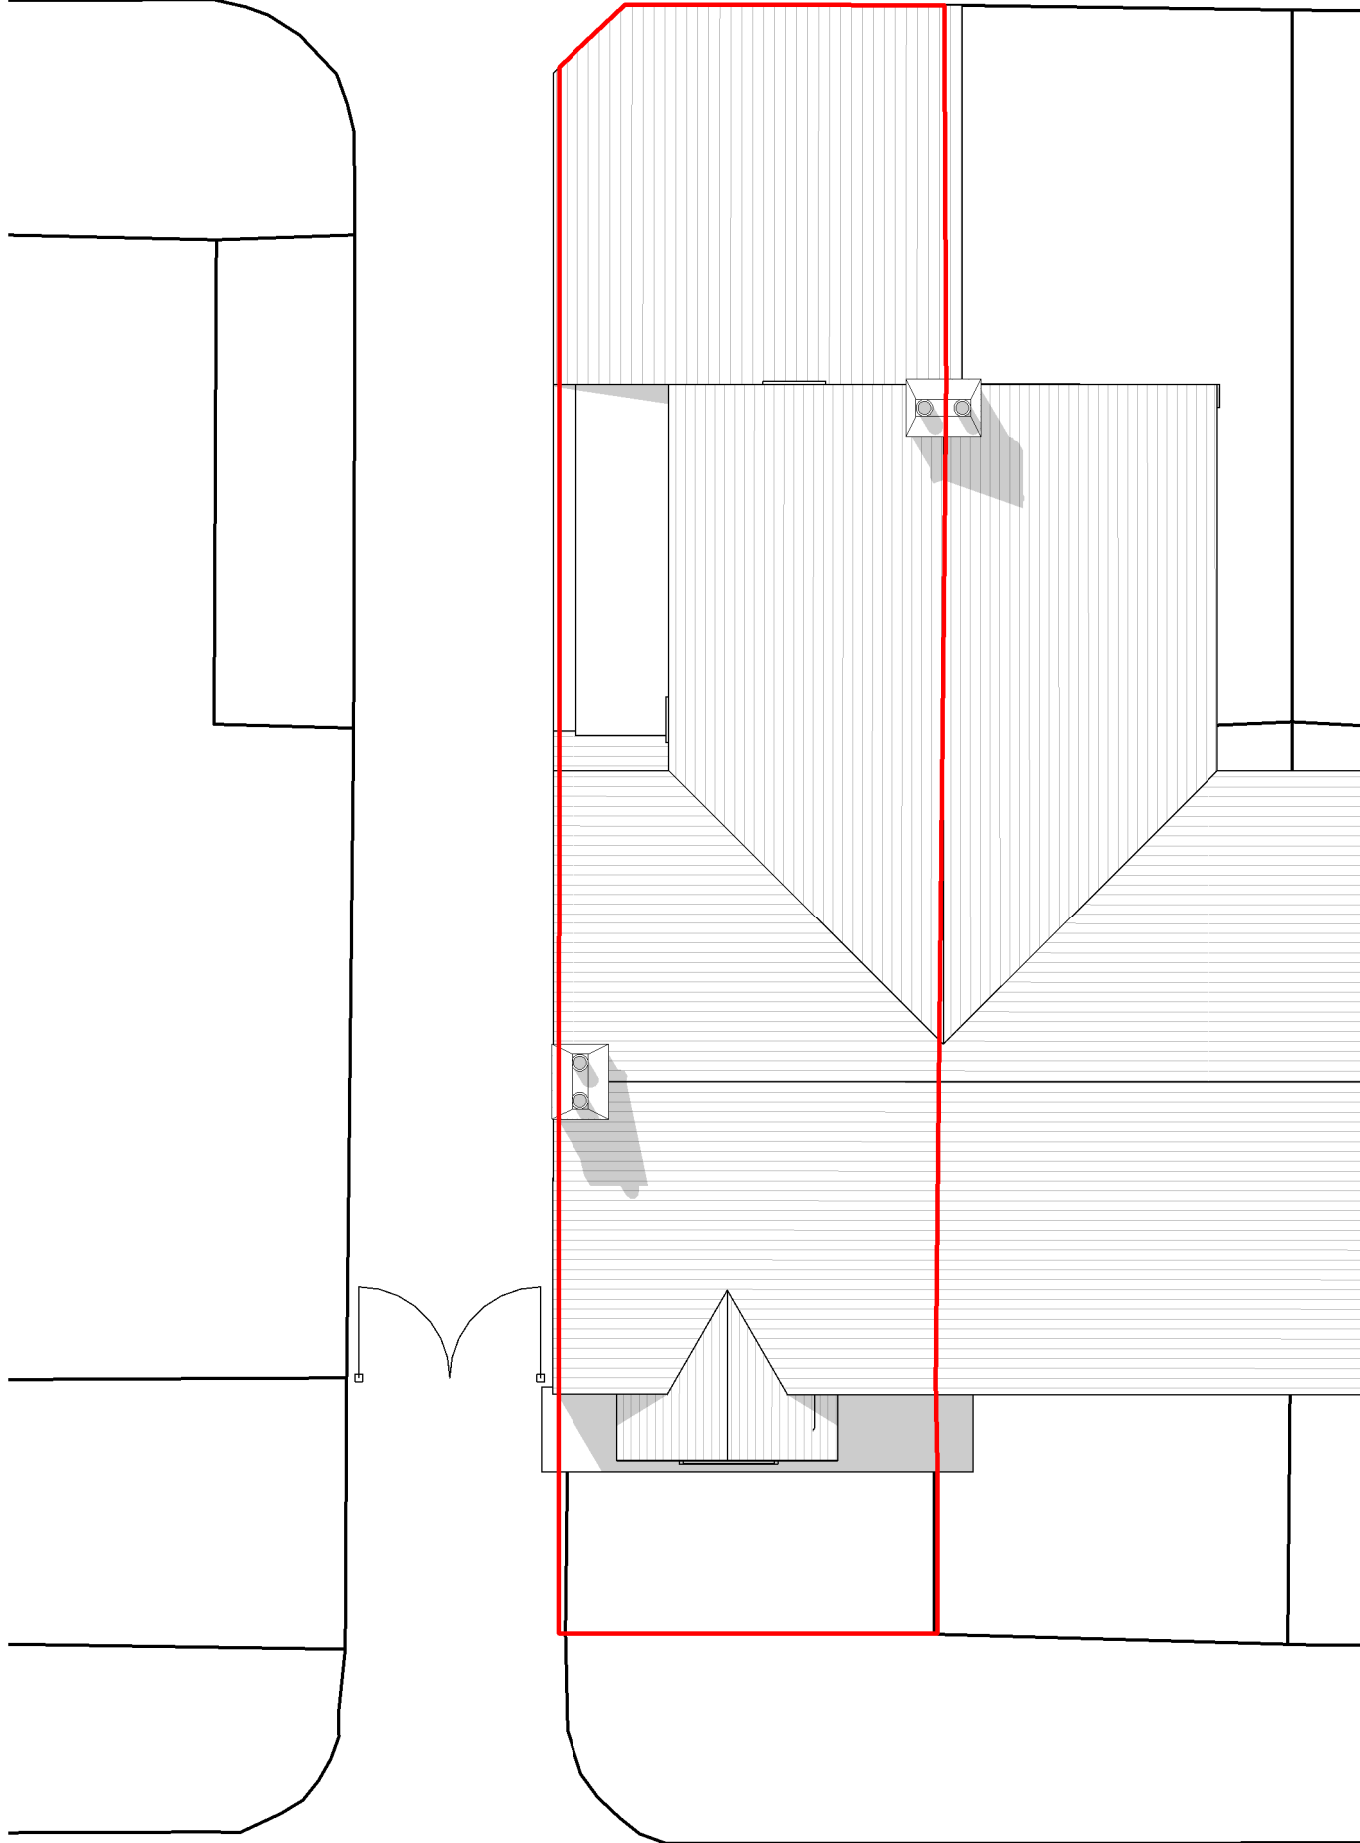 

2 Existing Site Plan
1 : 100

