



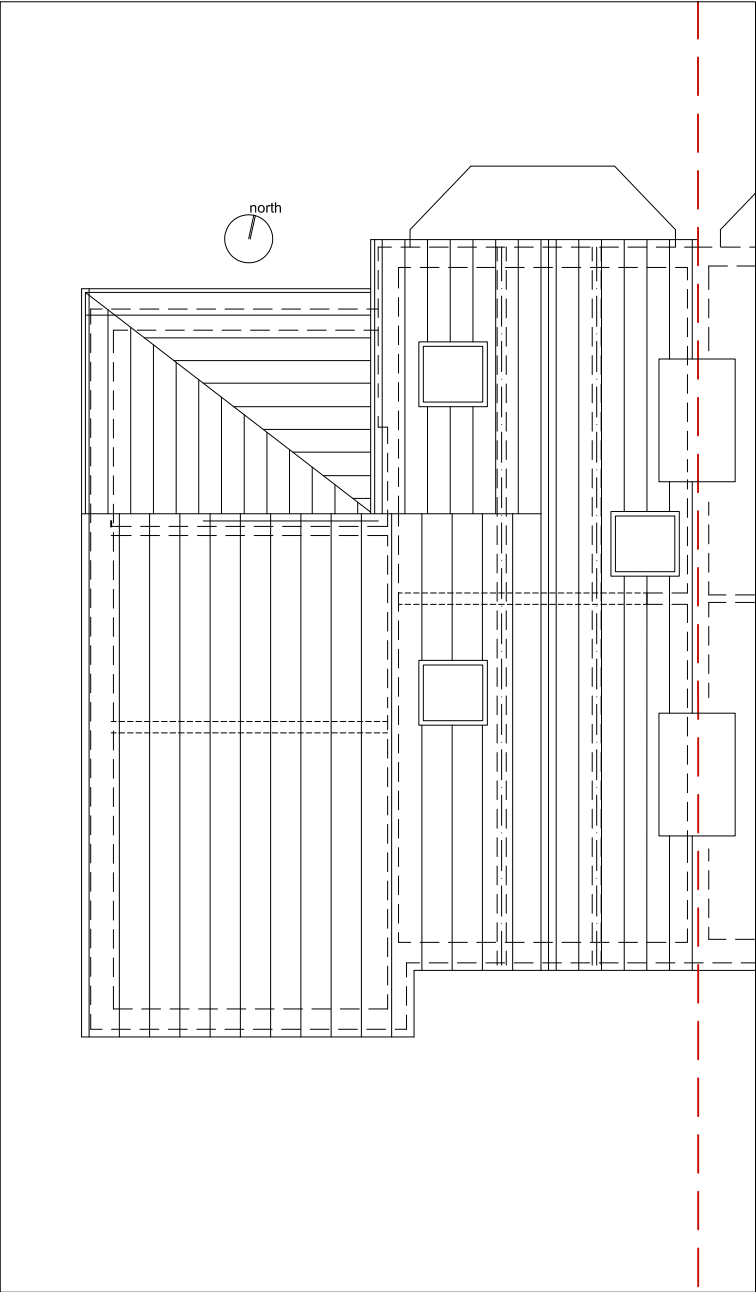

Proposed plan.

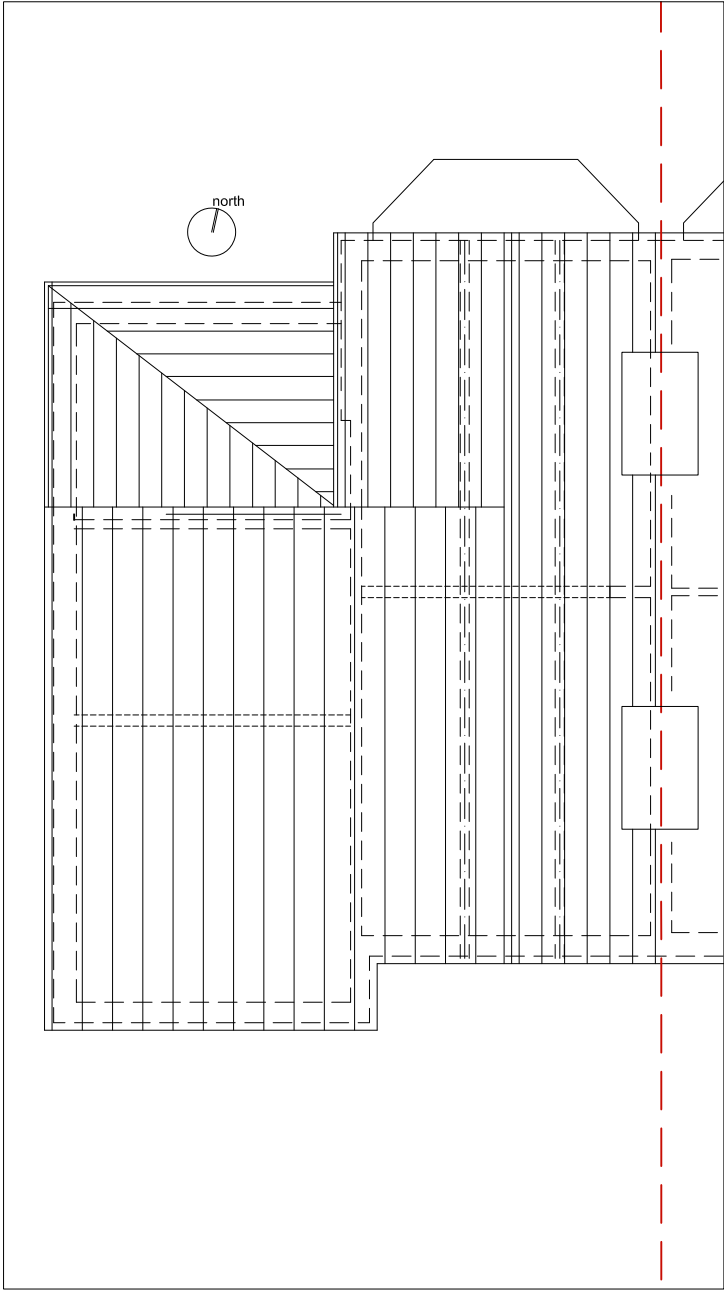

Existing plan.

PROJECT 6 Oak Av, Chorlton, Manchester.			
SCALE 1 : 100 @ A4		CLIENT Stuart Wall	
DWG No. 134-PL- GA5 revA		DRAWING TITLE	
CONTRACT NO: 134	STAGE CODE planning	REV. -	Existing & Prop roof plan.
ISSUED	12/11/20	-	sj simon james arq ltd/architects UK: 120 Grosvenor st. All Saints, Manchester. M1 7HL Spain: Enrique Larreta 1, 4b. Chamartín. Madrid. 28036
	04/01/21	a	