




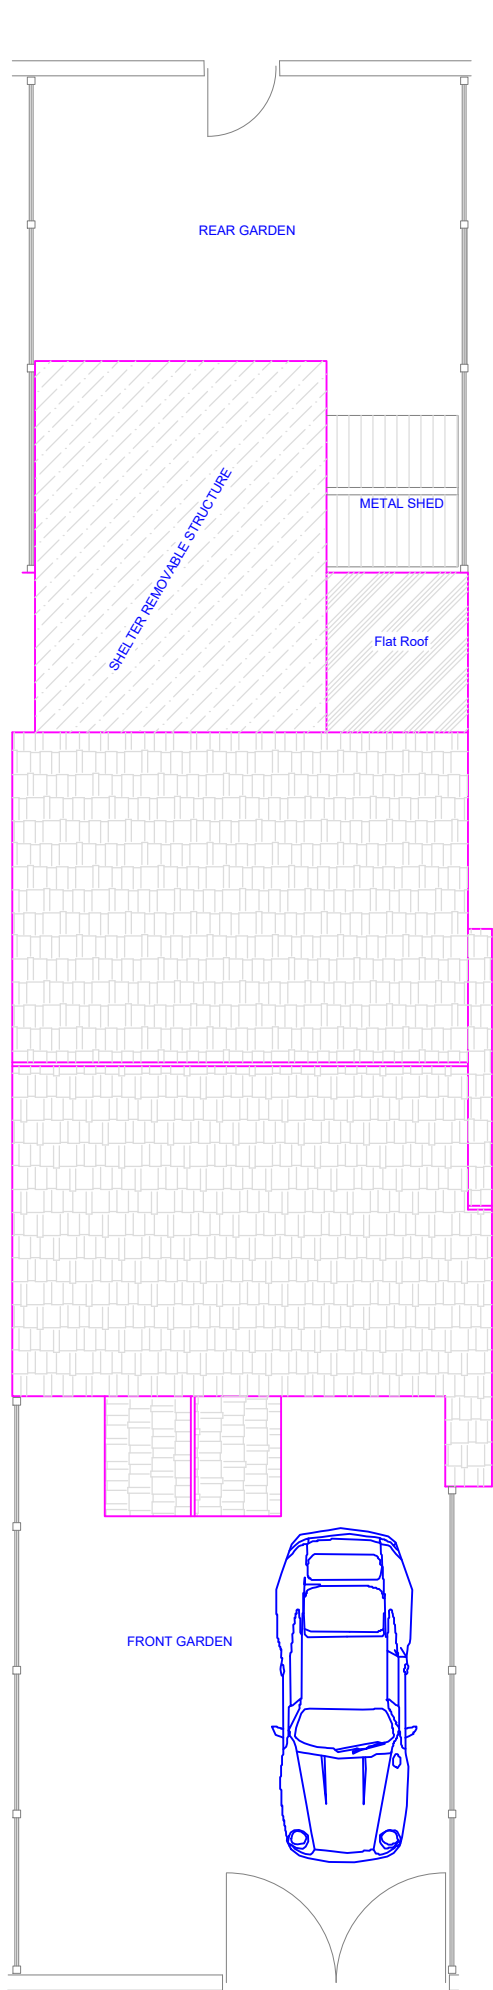


Existing Site Plan

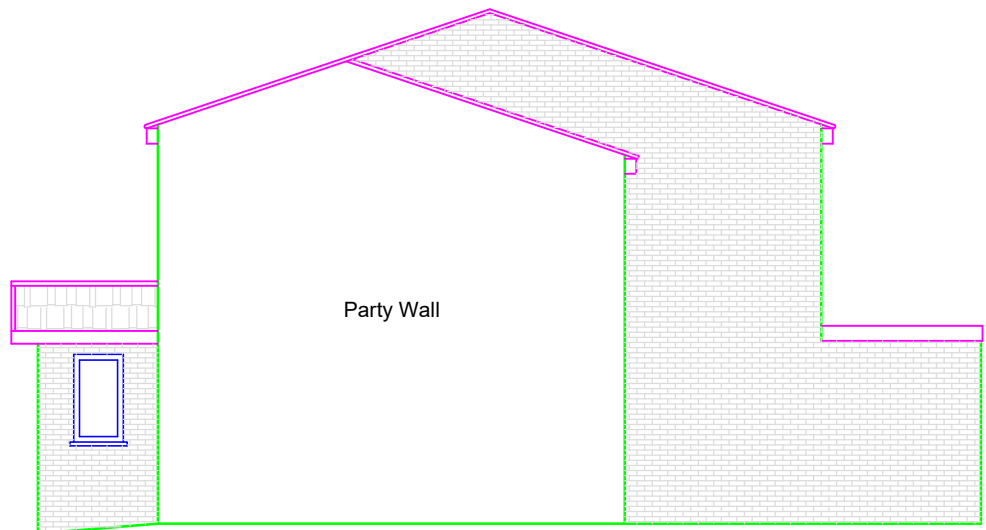


Existing Side Elevation (North)

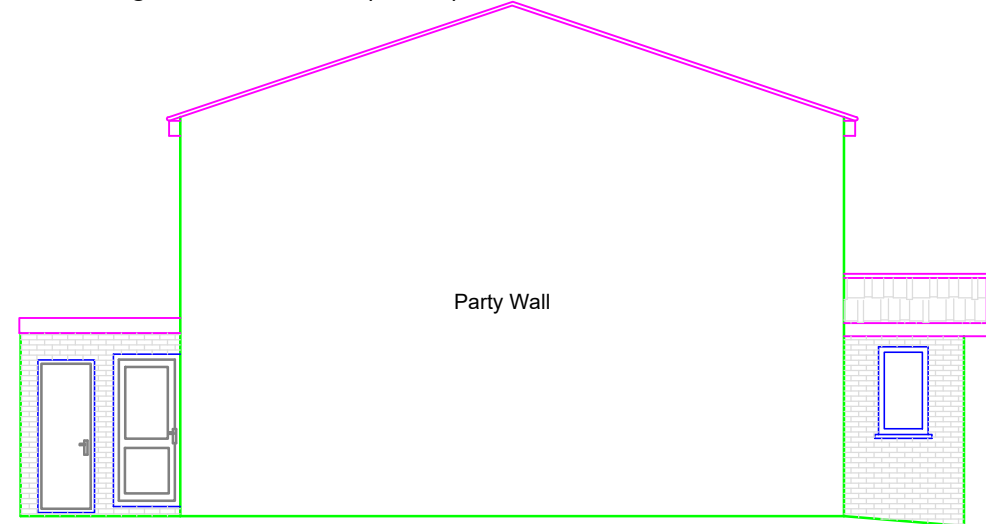


Existing Side Elevation (South)

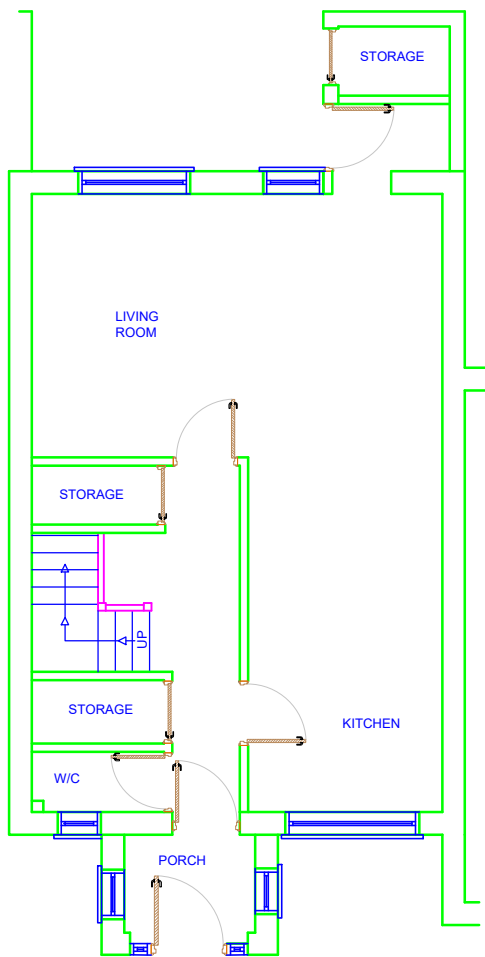



Existing Ground Floor Plan

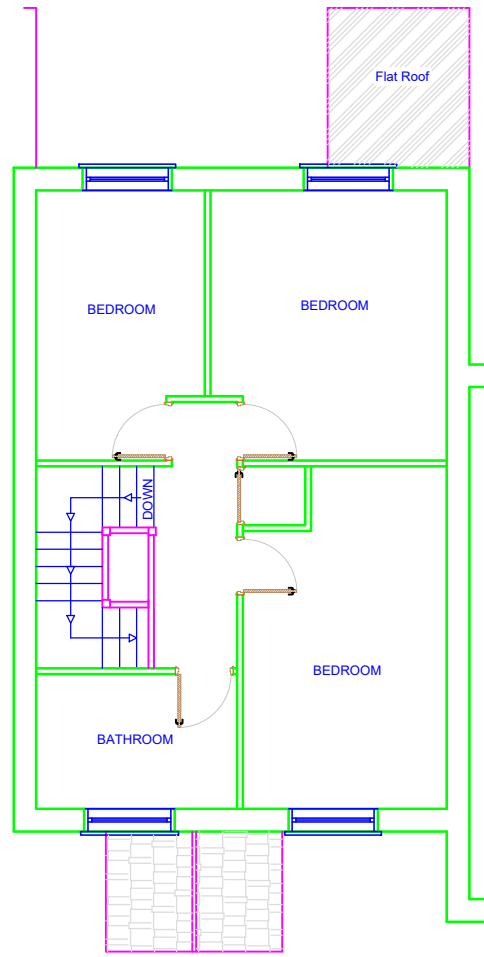



Existing First Floor Plan

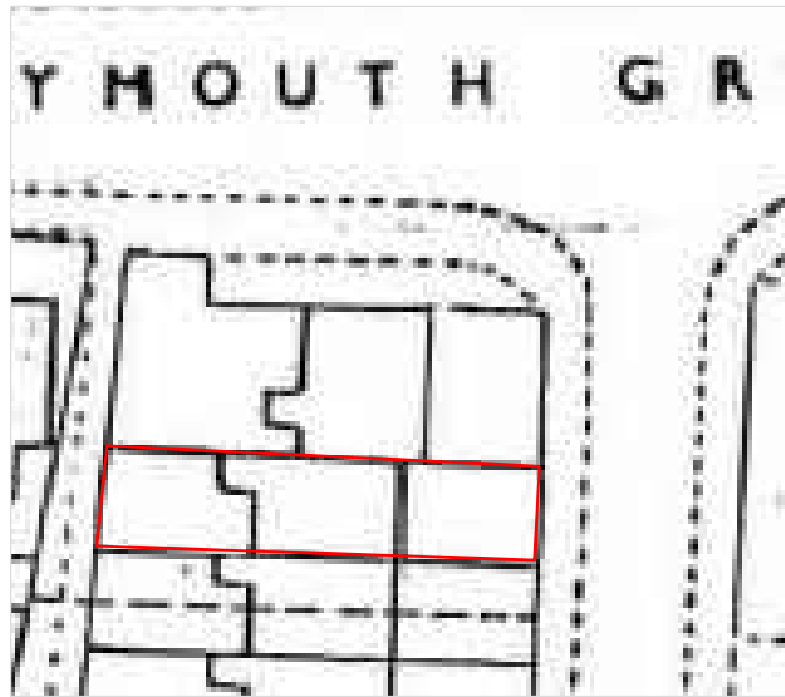


Block Plan @ Scale 1: 500

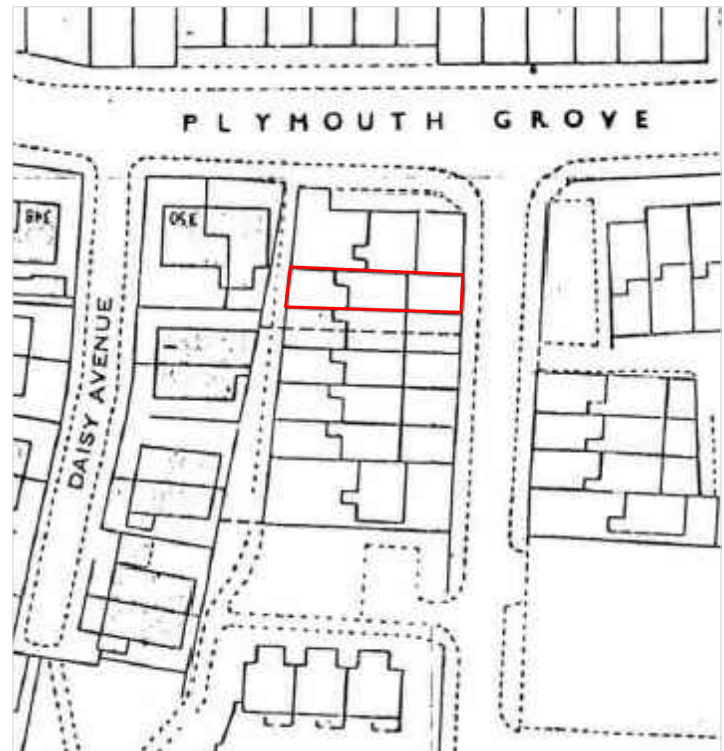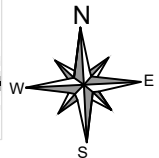

Location Plan @ Scale 1:1250

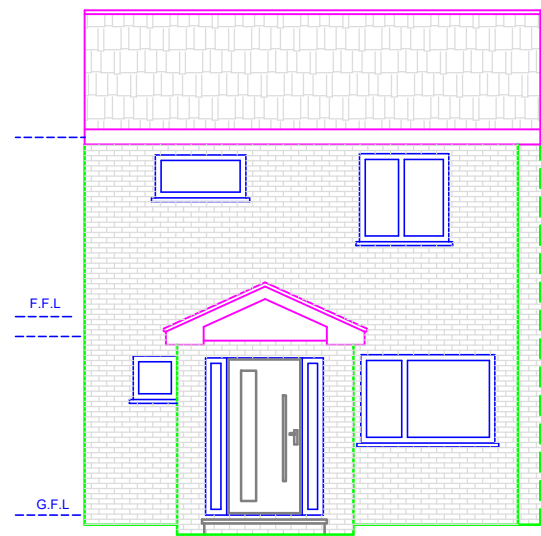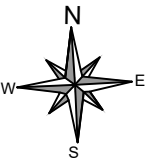

Existing Front Elevation

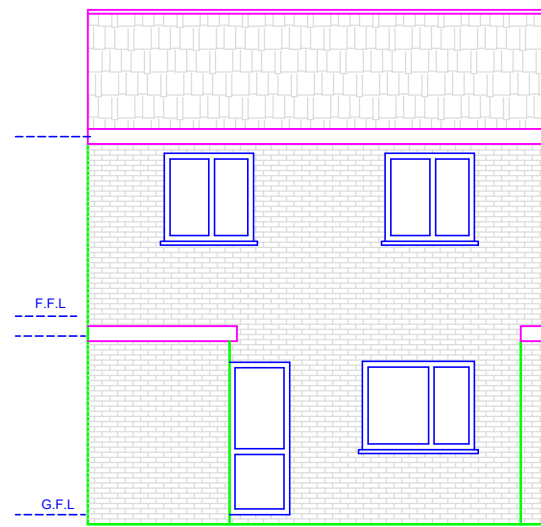

Existing Rear Elevation

I Planning Services email: ipsuk@live.co.uk	
6b Cook Street, Bury, Lancashire, BL9 0RP, 0161 8717405	
Existing Floor plans and Elevations of 4 Clarence Road, Manchester, M13 0YE	
Scale :1 : 100 on A3	All Dimensions in Meters
Ref:: IPS/R/04/M130YE	Date : 04/11/2020
REV: A Date 11/12/2020	Existing
SHT 1 of 2	

