



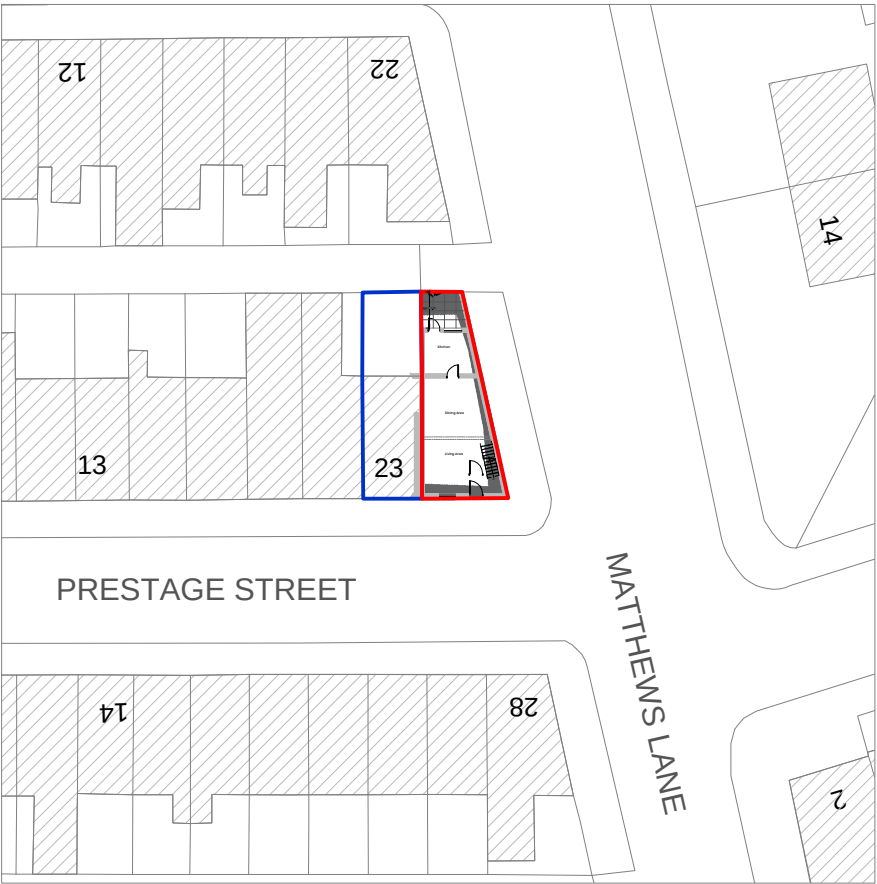


Location Plan/Existing Site
Scale 1:500


- Application Boundary
- Not in applicant's ownership
- Ownership boundary outside Application limits

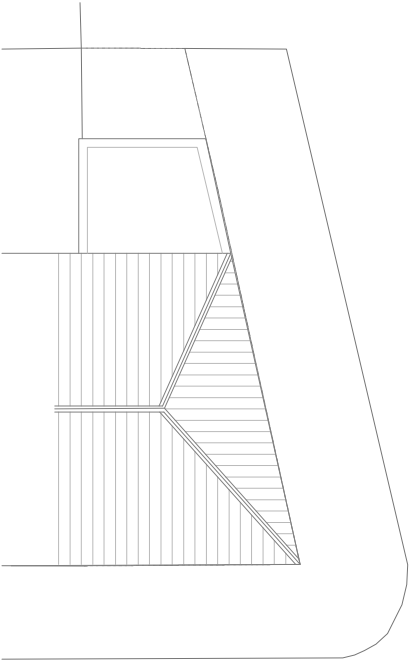

Proposed Roof Plan
Scale 1:200

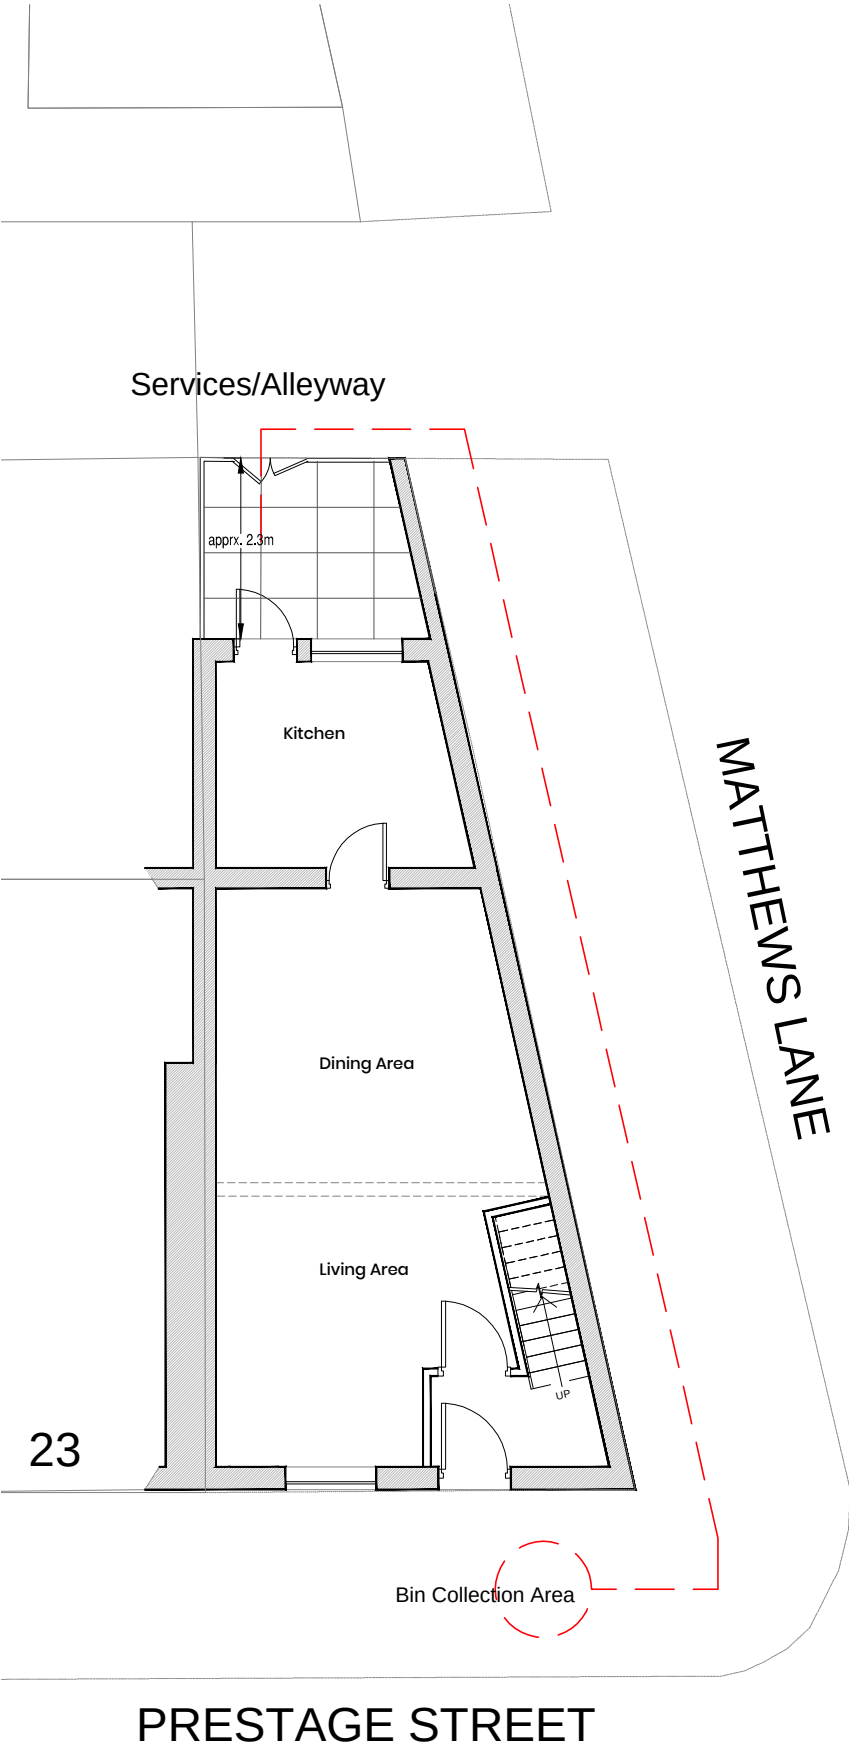

Proposed Site Plan (Ground Floor)
Scale 1:100 (Approx. Area: 43 m²)

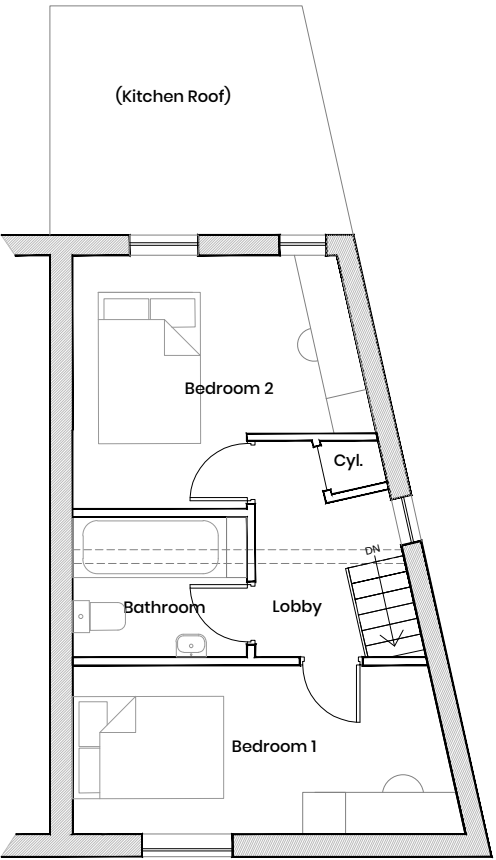

Proposed FF Plan
Scale 1:100 (Approx. Area: 33 m²)

General Notes:

All site dimensions shall be verified by the Contractor on site prior to commencing any works.

Do not scale from this drawing.

Design intent drawing only. Construction to comply with latest building regulation requirements.

This drawing is the property of "Studio Tashkeel Architecture Ltd." and copyright is reserved by them. The drawing is not to be copied or disclosed by or to any unauthorised persons without the prior written consent of Studio Tashkeel Architecture Ltd.

Rev	Description	Date	Dr by	App by
B	Rear yard increased, FF window added, area annotated	08.01.20	BC	MK
A	Bin Collection Location	15.10.19	MK	MK

STUDIO TASHKEEL ARCHITECTURE LTD.
89 Princess Street
Manchester M1 4HT
United Kingdom

T +44(0)161 694 6375
E info@StudioTashkeel.com
www.studiotashkeel.com

client name			
Rasheed Ahmed			
project			
25 Prestage Street			
drawing			
GA PLANS			
project number		scale	
1909107		VARIES	
drawing number	rev	issue status	
1909107_PL_001	B	PLANNING	
This drawing is to be read in conjunction with all related drawings. All dimensions must be checked and verified on site before commencing any work or producing shop drawings.The originator should be notified immediately of any discrepancy. This drawing is copyright and remains the property of Studio Tashkeel Architecture Ltd.			