


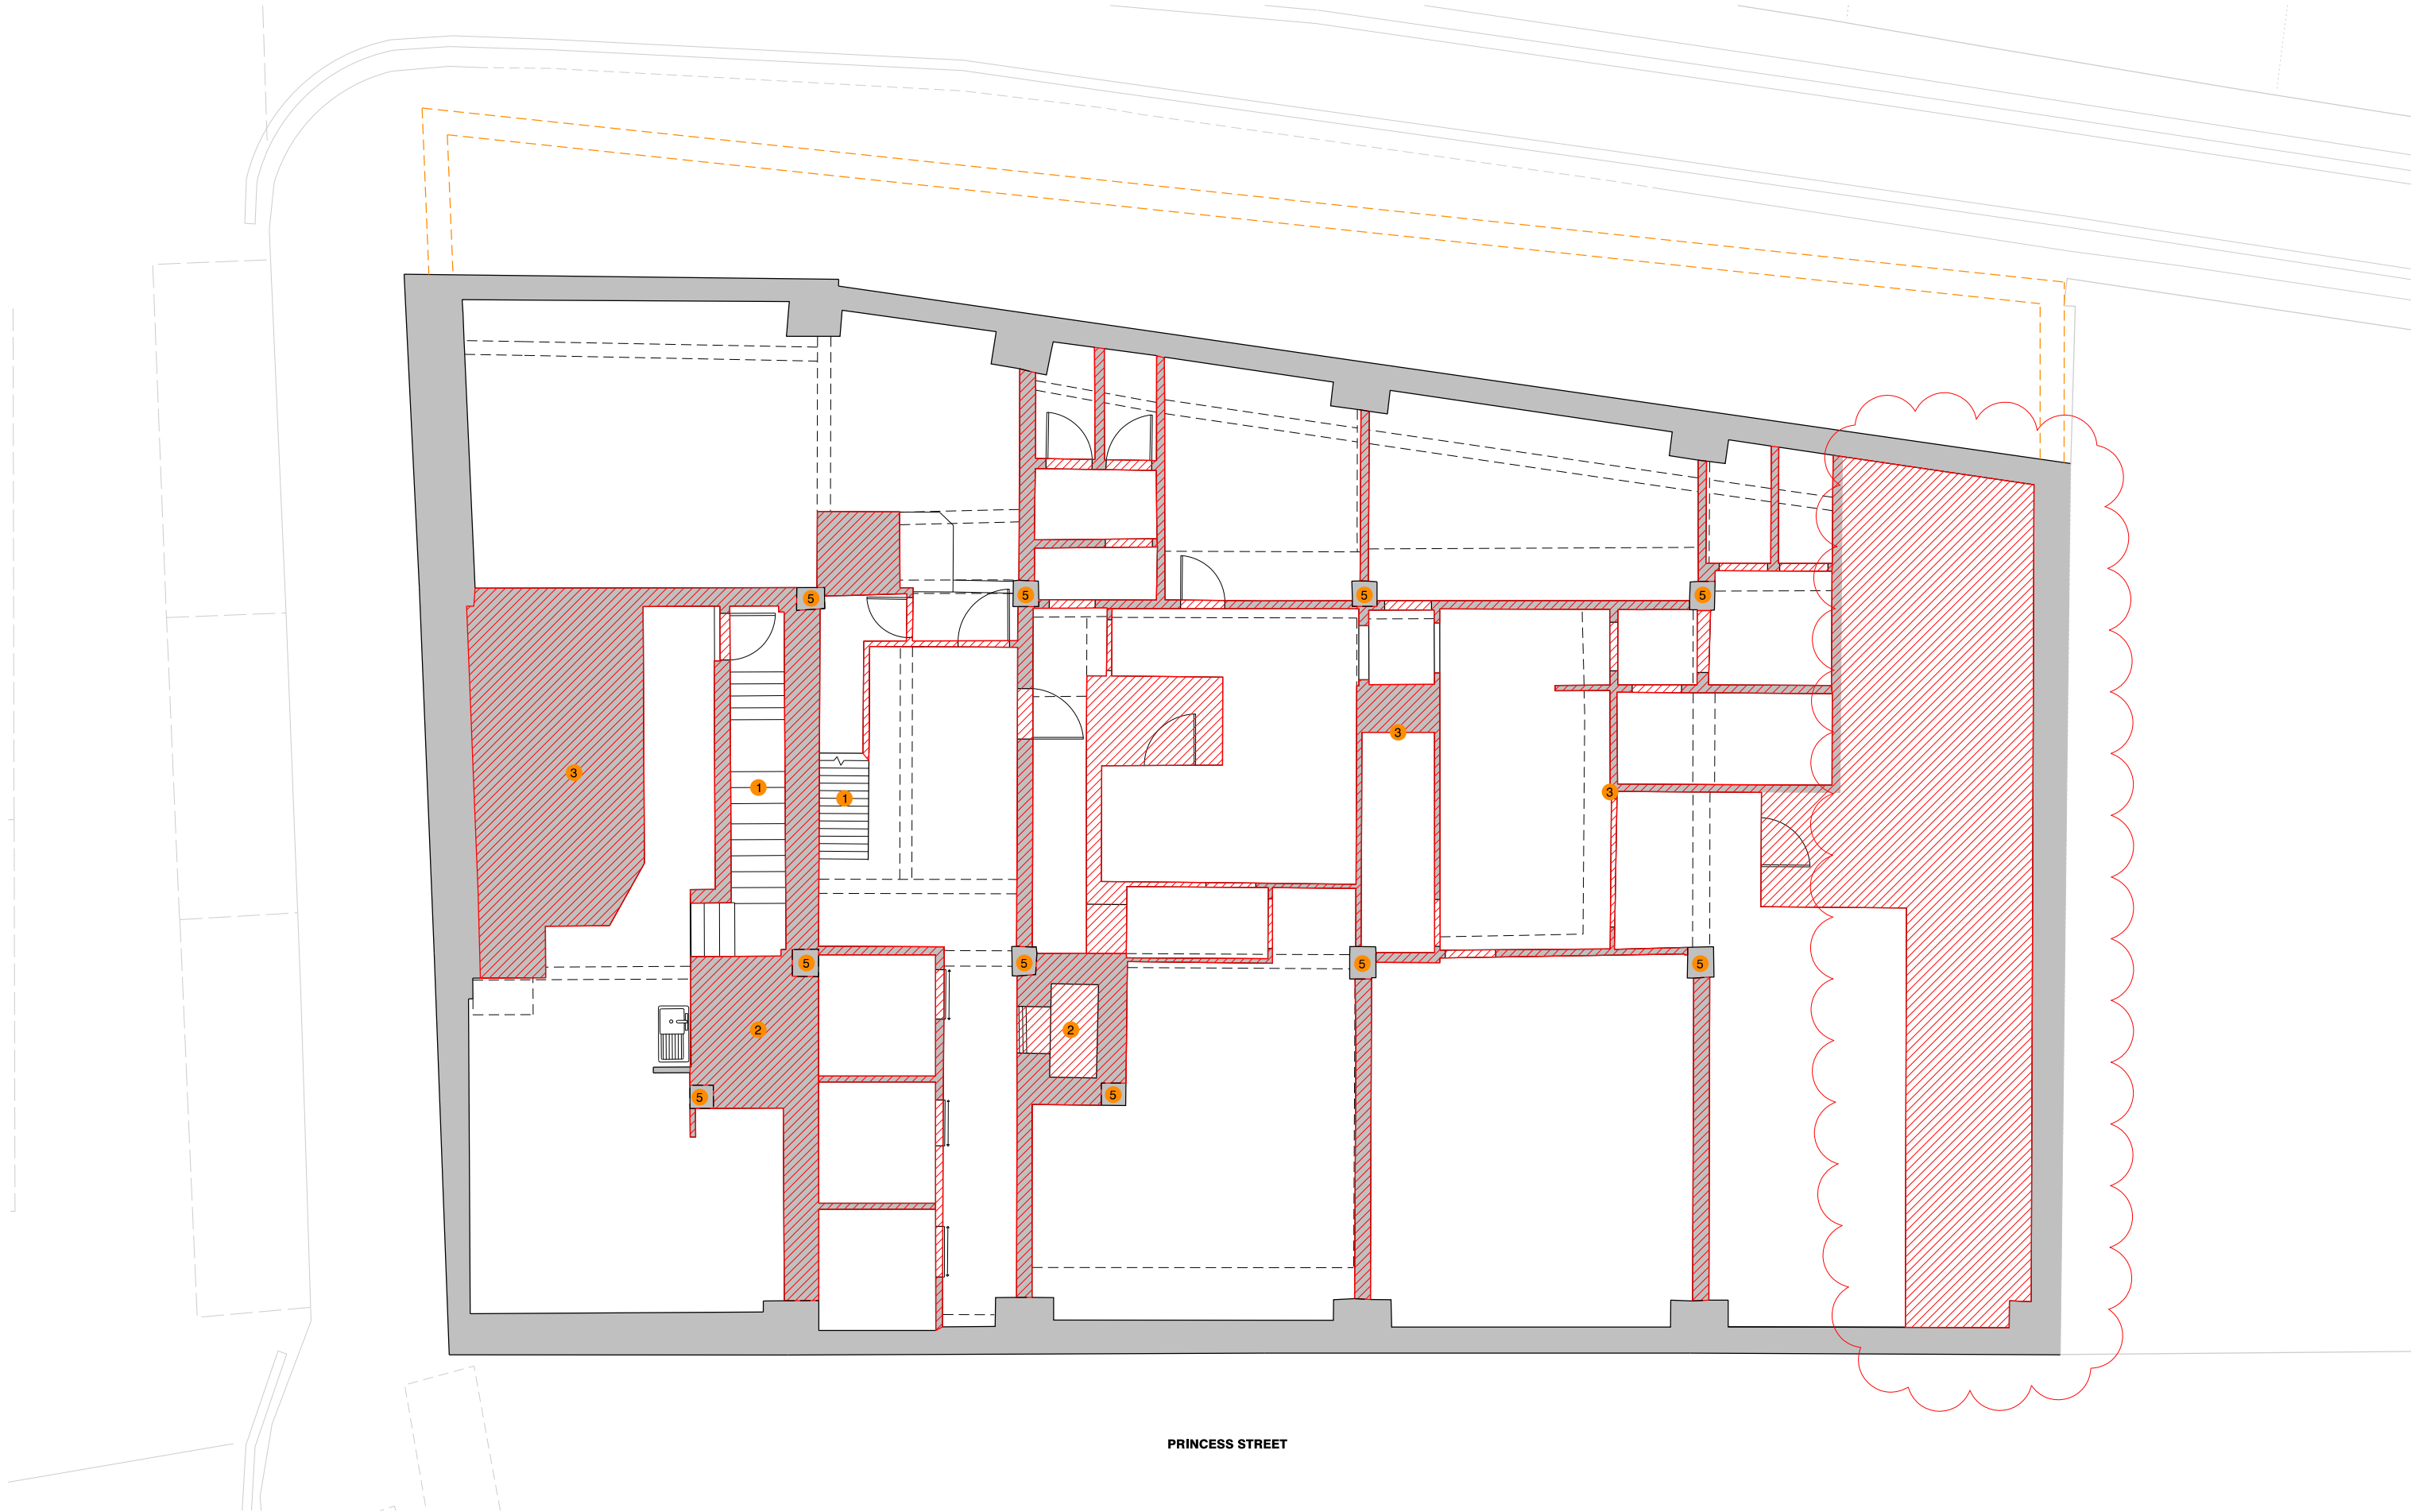

revision: date: note:
P01 20190425 planning submission
P02 20201211 nma - extent of basement amended

- removal of existing
- footprint of proposed extension
- removal of existing staircase
- removal of existing lift
- removal of all existing partitions and accommodation
- removal of external wall
- retain existing steel structure



project
4*hotel on princess street, manchester
job no.
7415
title
existing basement floor plan - demolition
scale
1:100 @ A3
drawing no.
al(05)0001

in association with
LEACH RHODES WALKER
ARCHITECTS
www.lrw.co.uk
stephenson
STUDIO
architects planners interiors