



notes


1. do not scale from this drawing – use figured dimensions only
2. read in conjunction with all other consultants/specialists drawings. report any discrepancies before affected work commences
3. all setting out dimensions to be checked on site by contractor before work commences
4. this drawing remains copyright of 4mation architecture. copy/distribute only with consent of author

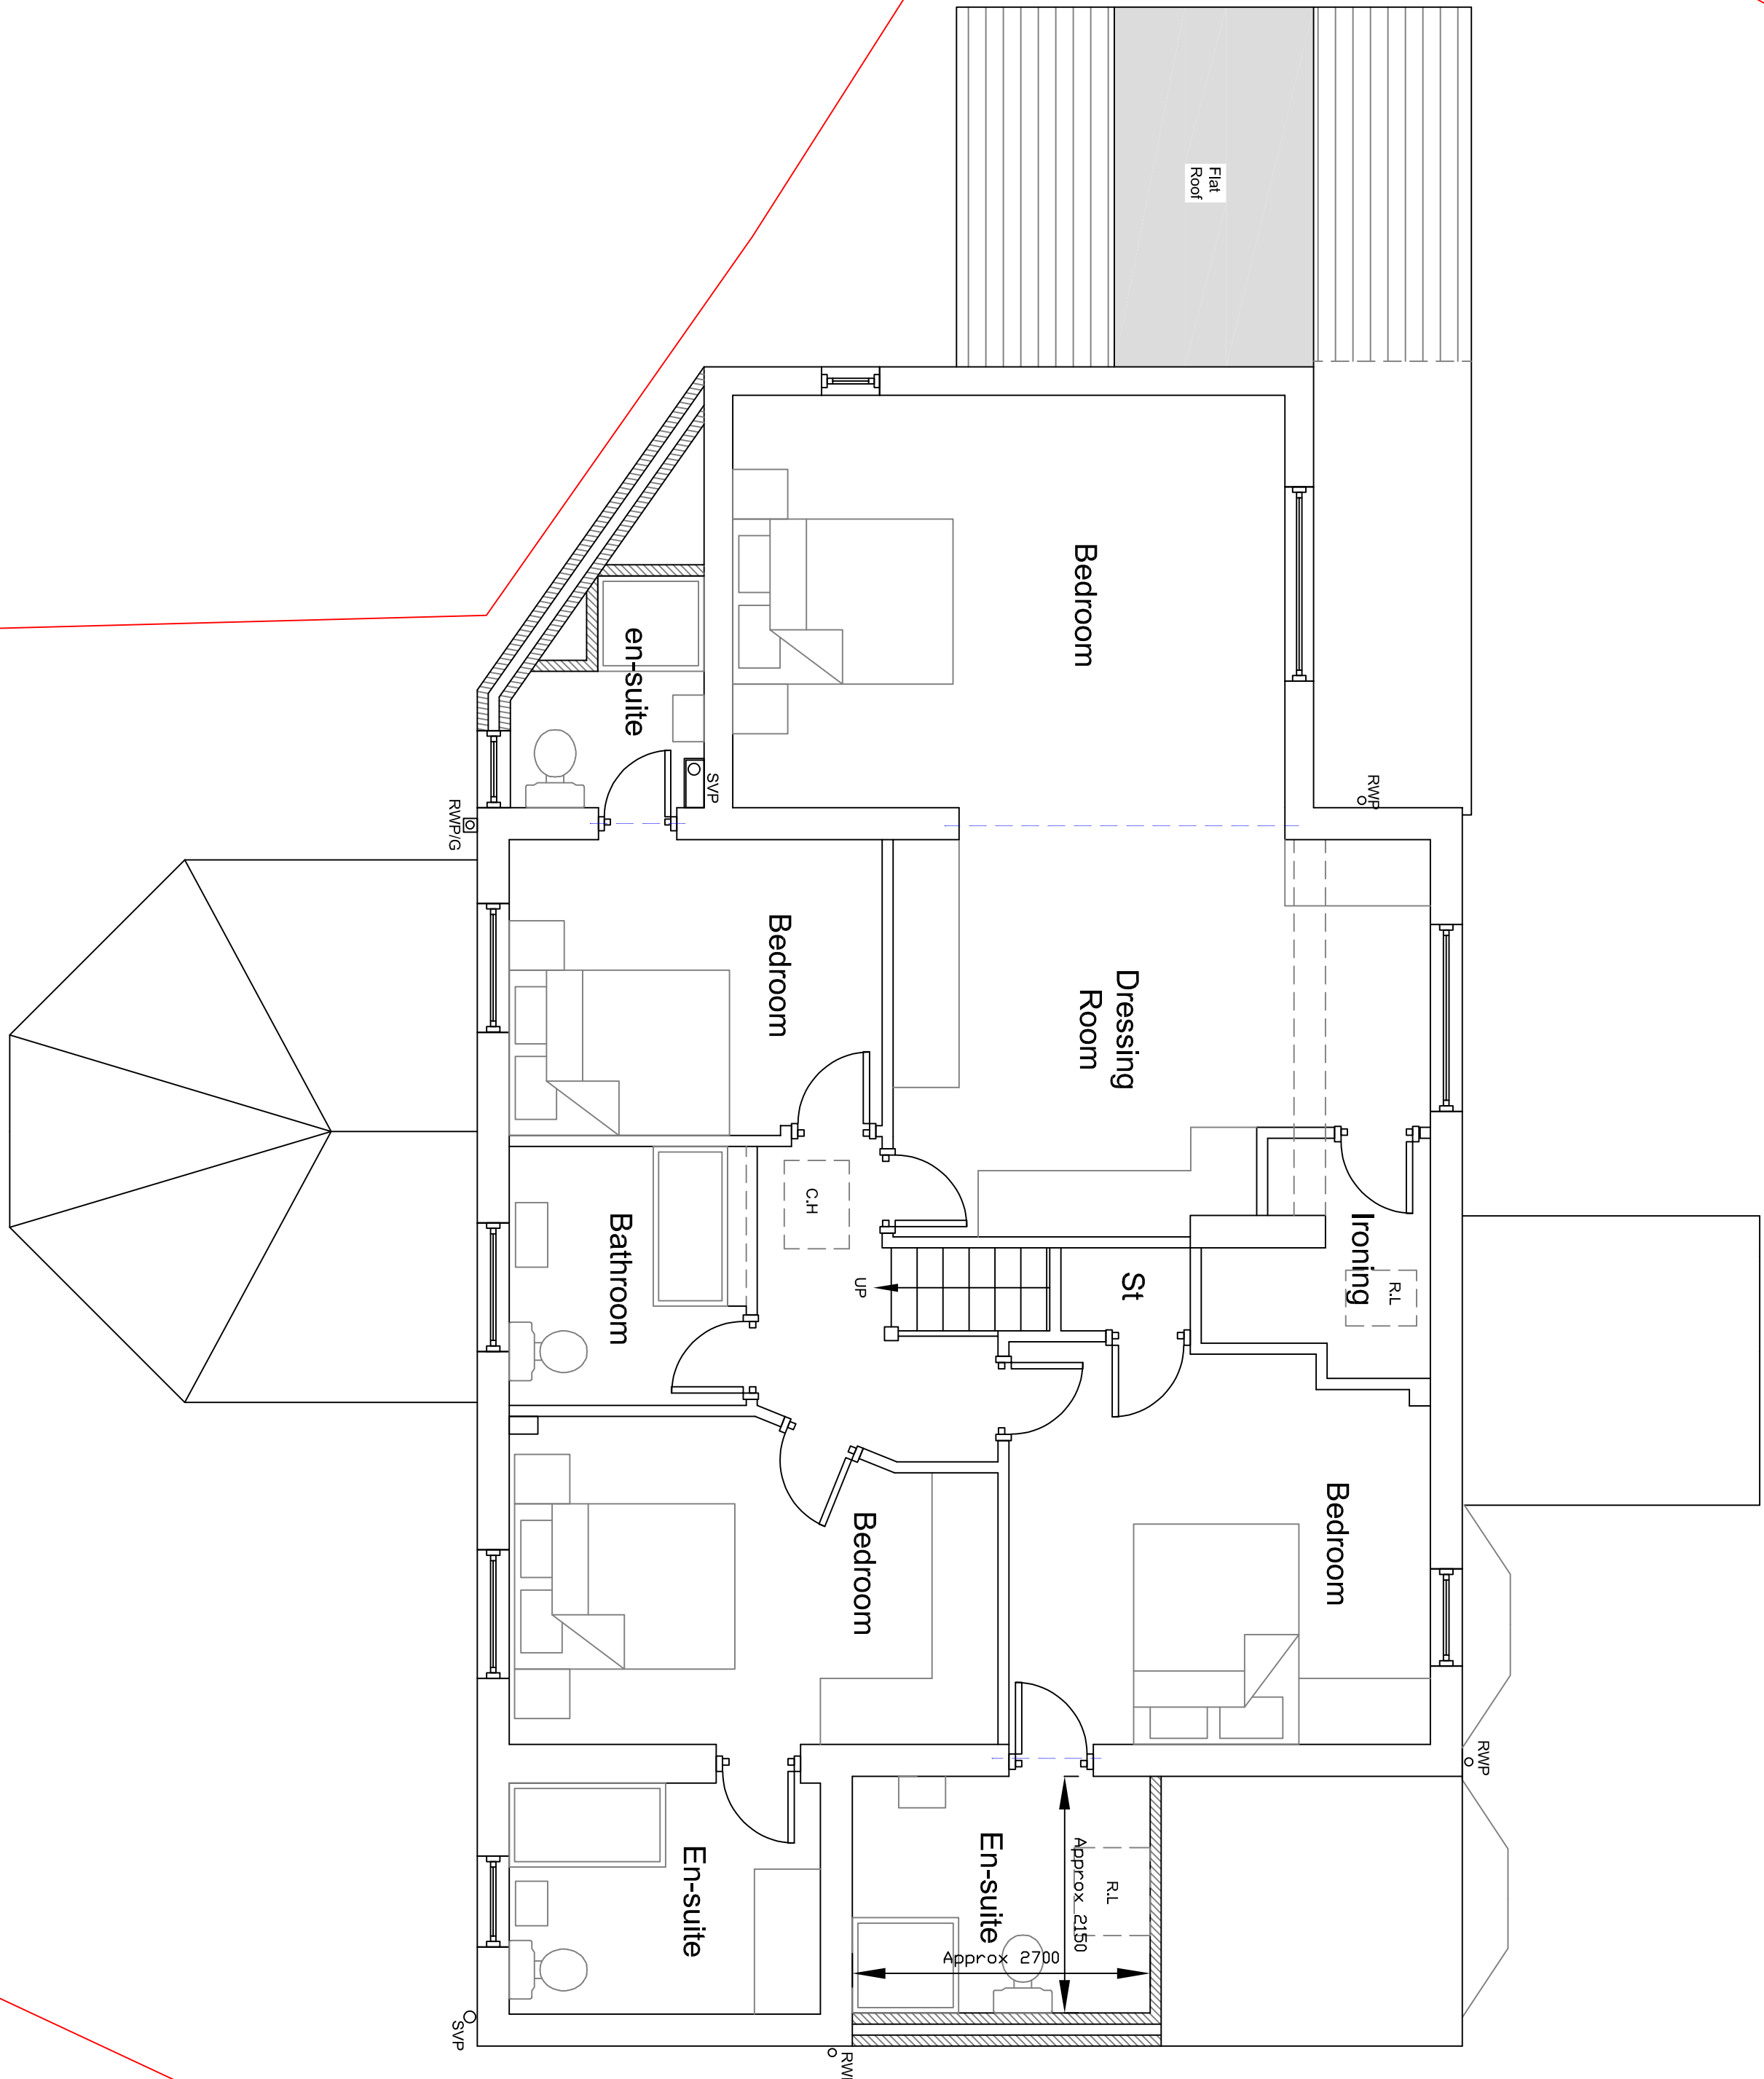


Proposed First Floor Plan

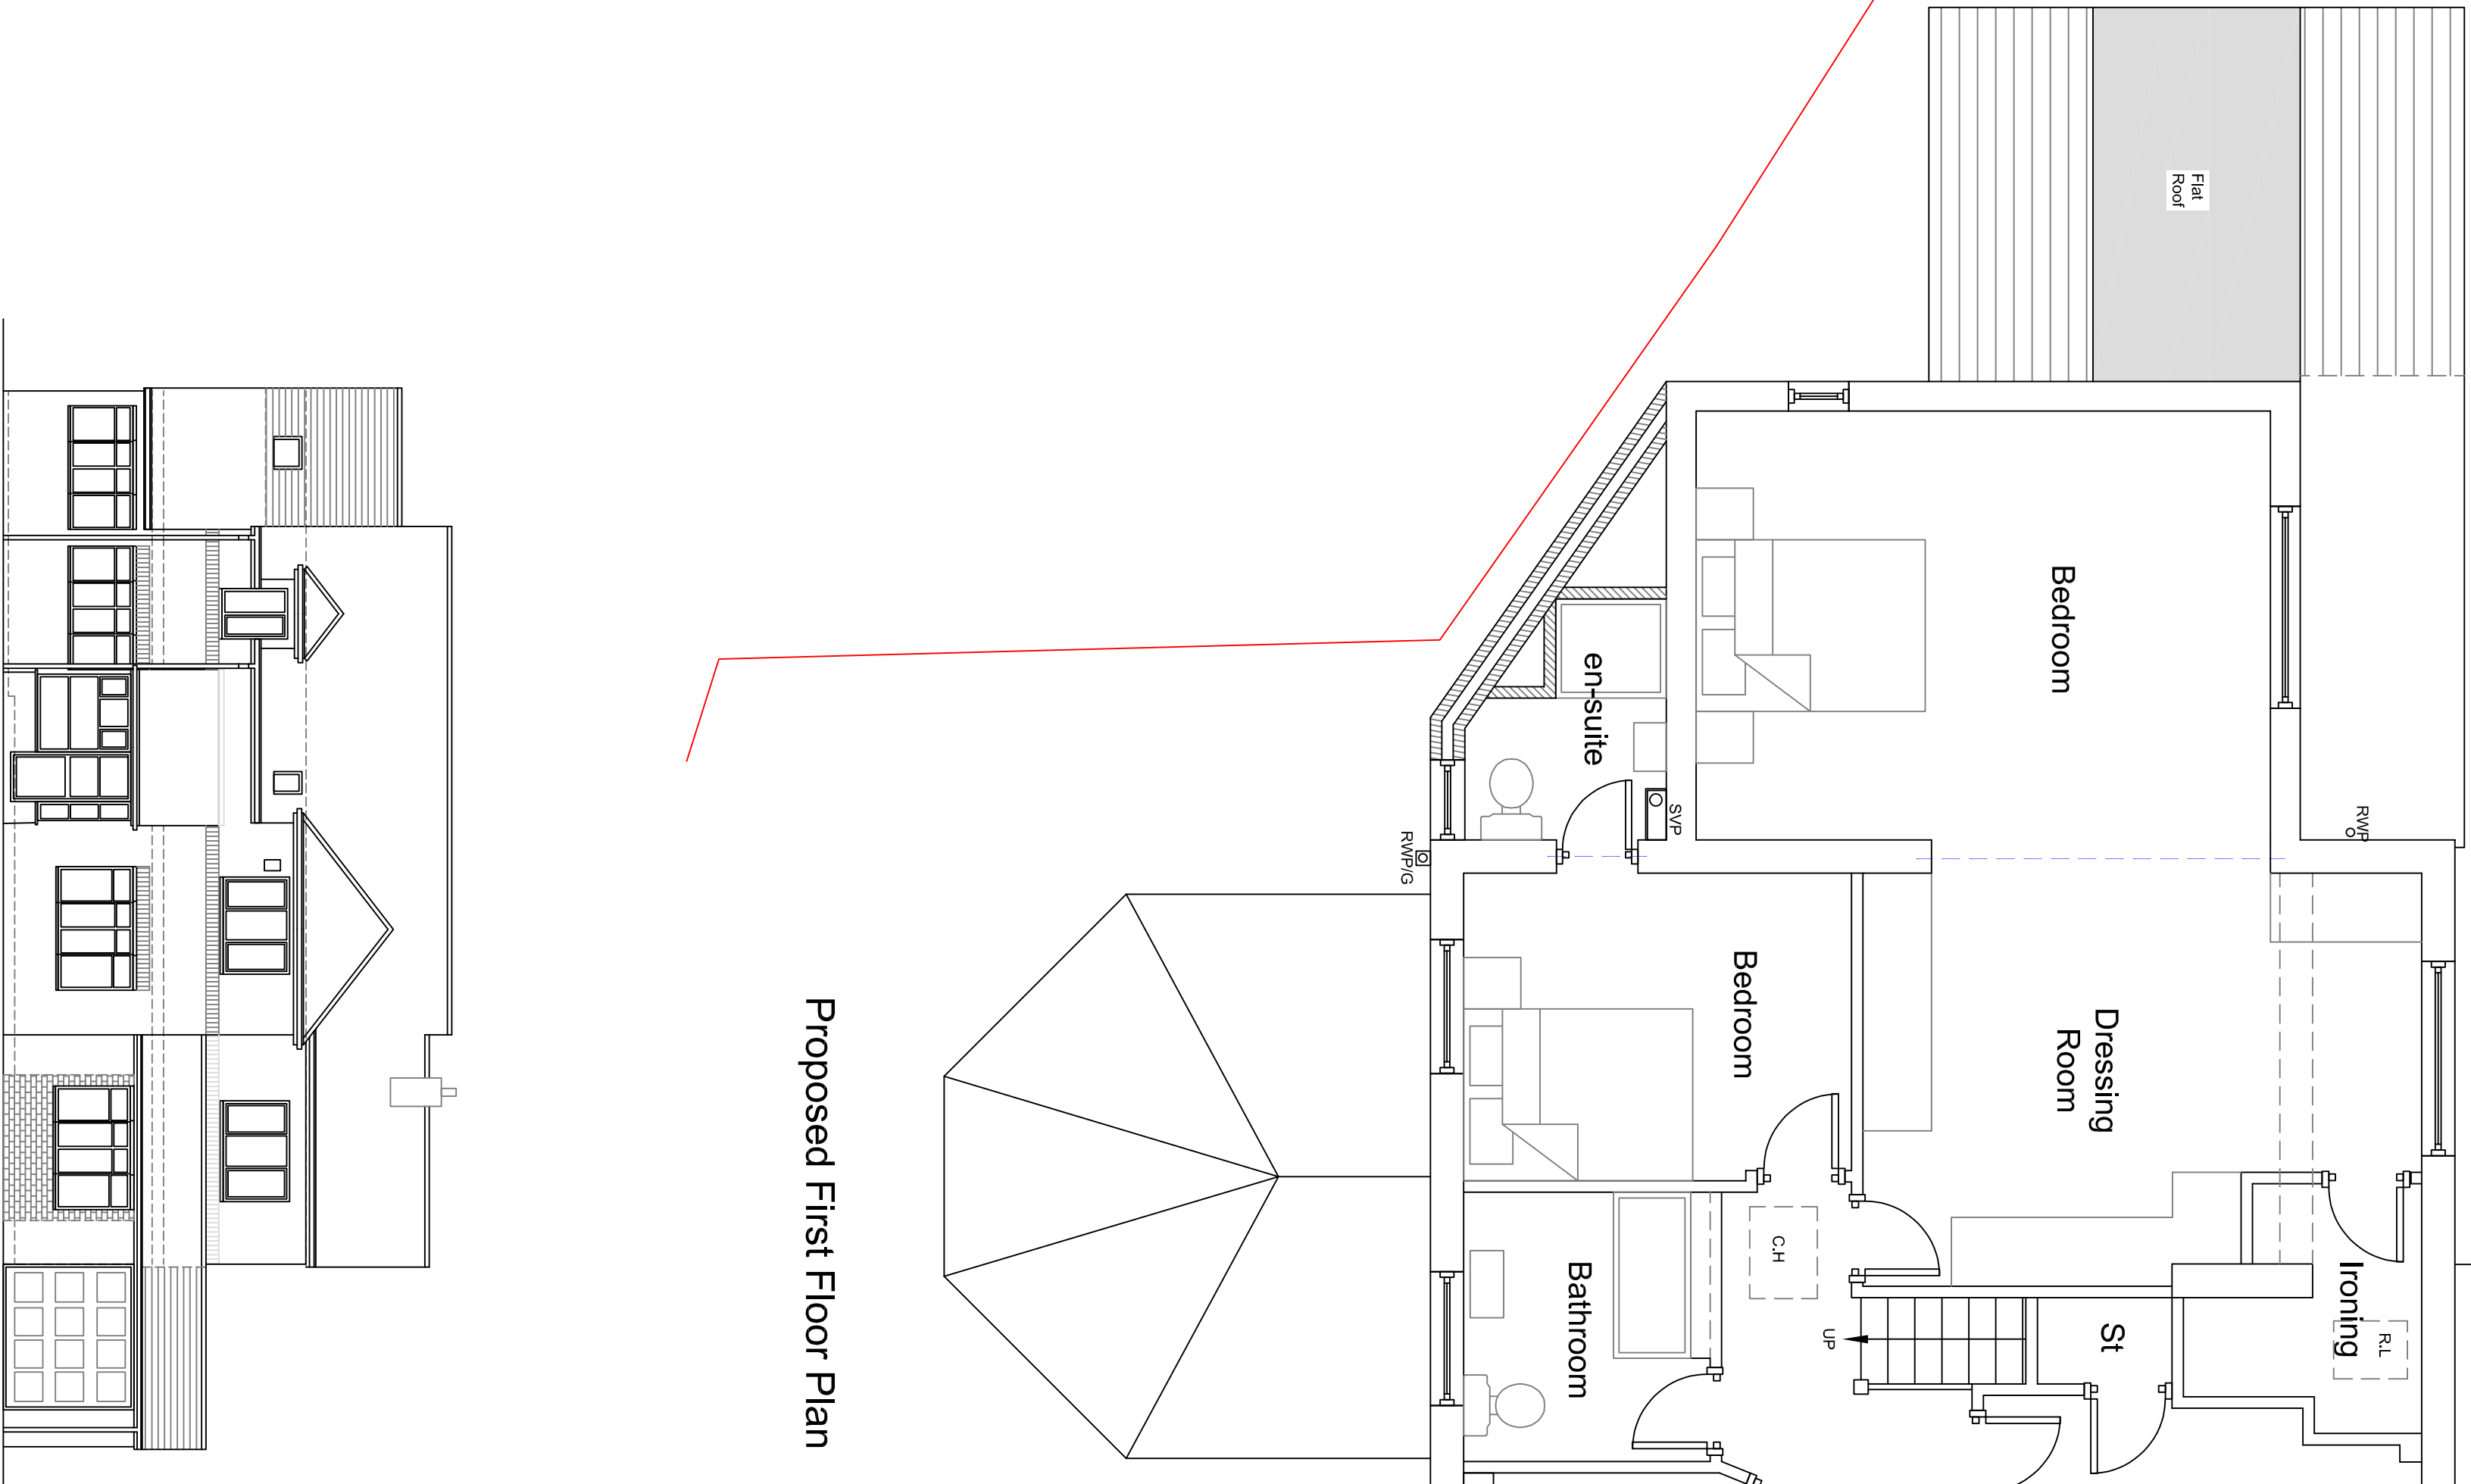

Proposed Front Elevation

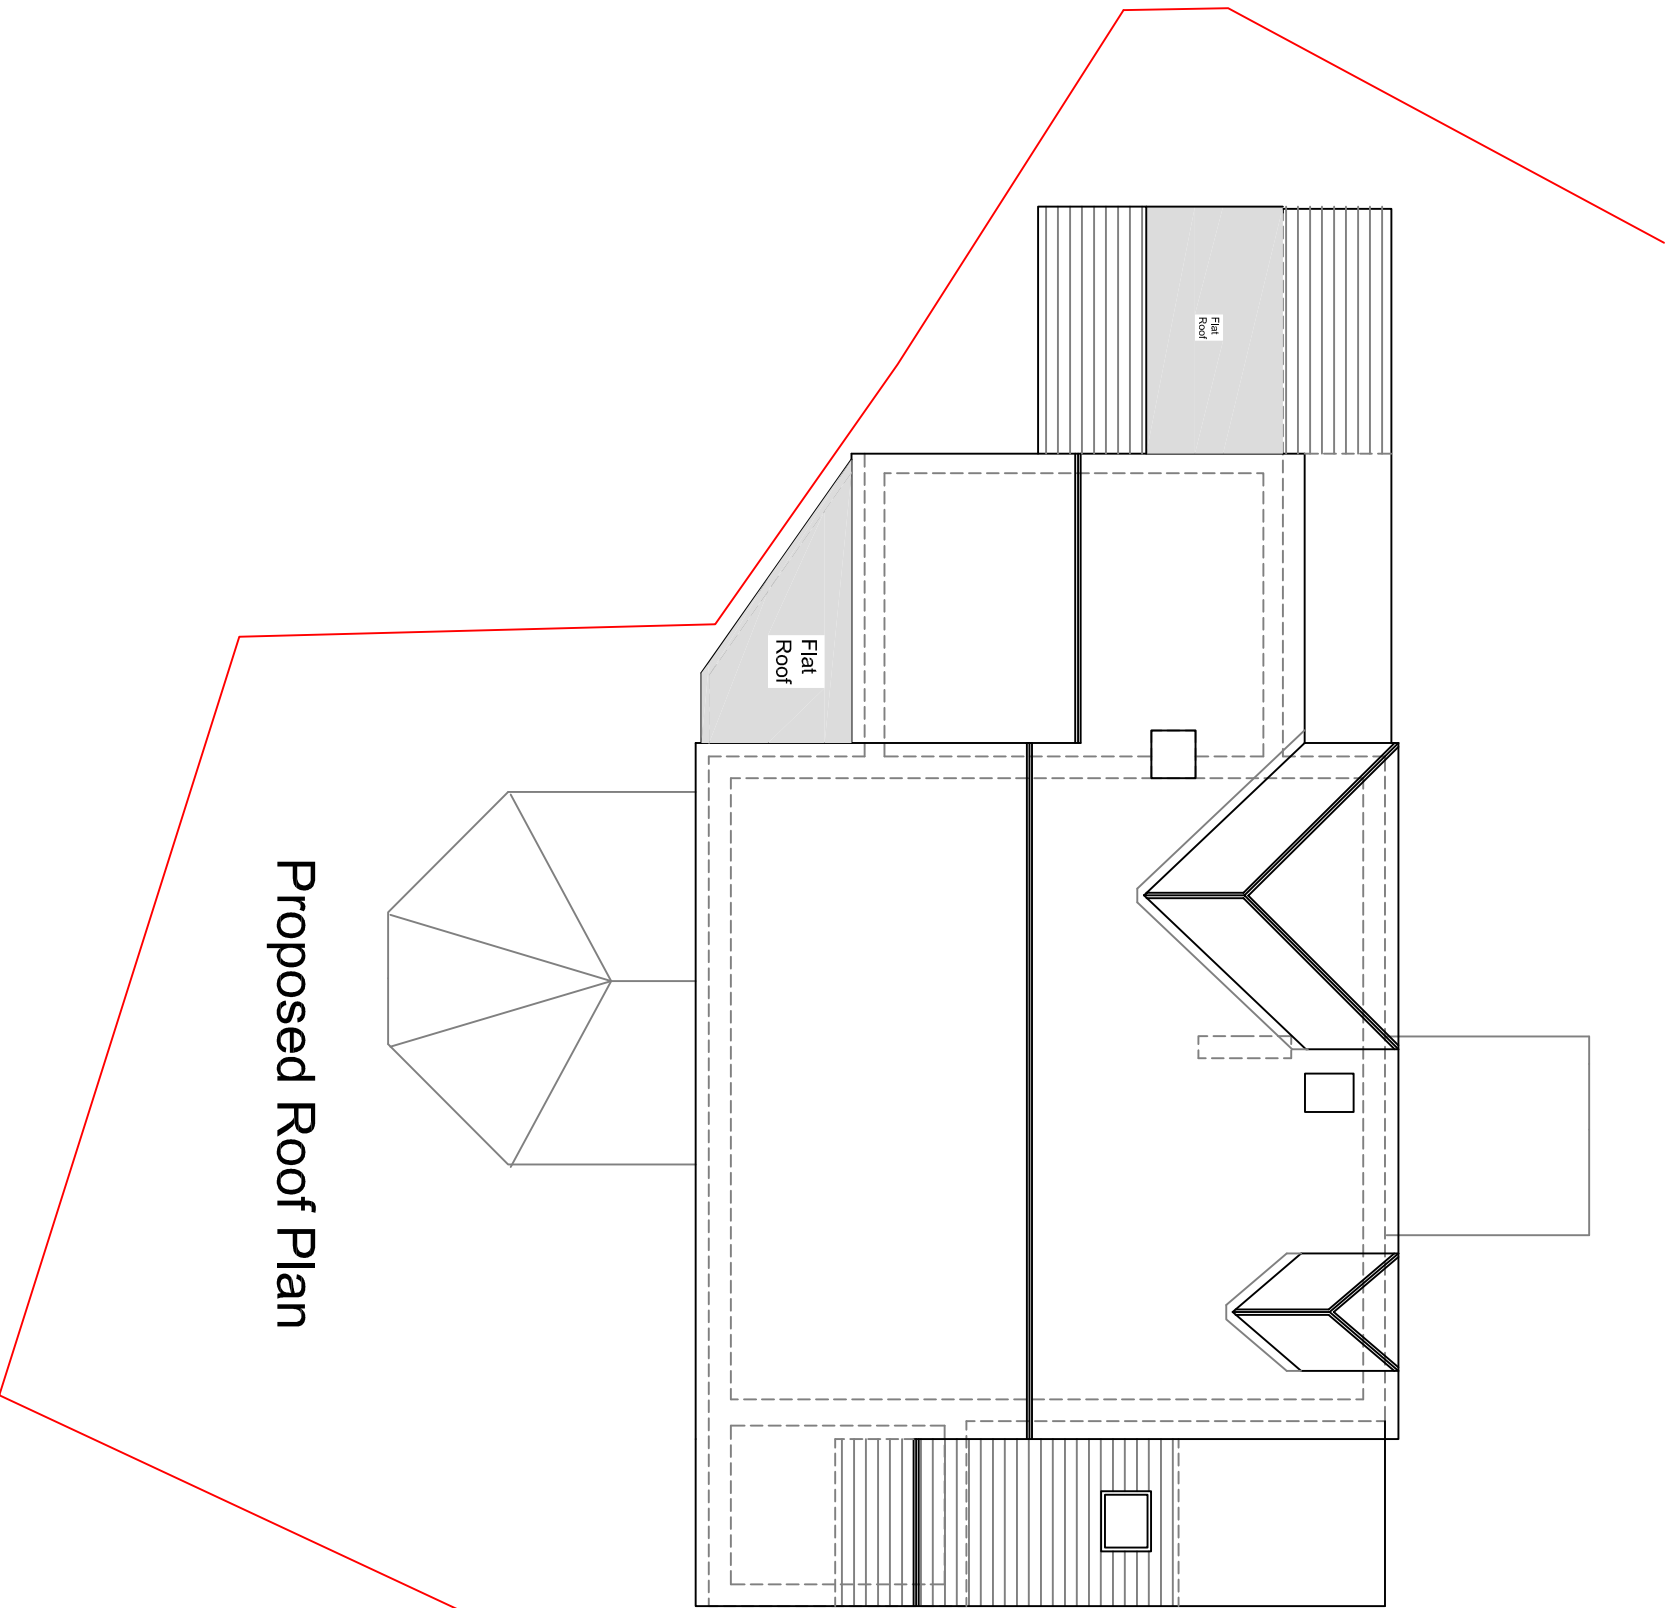

Proposed Roof Plan

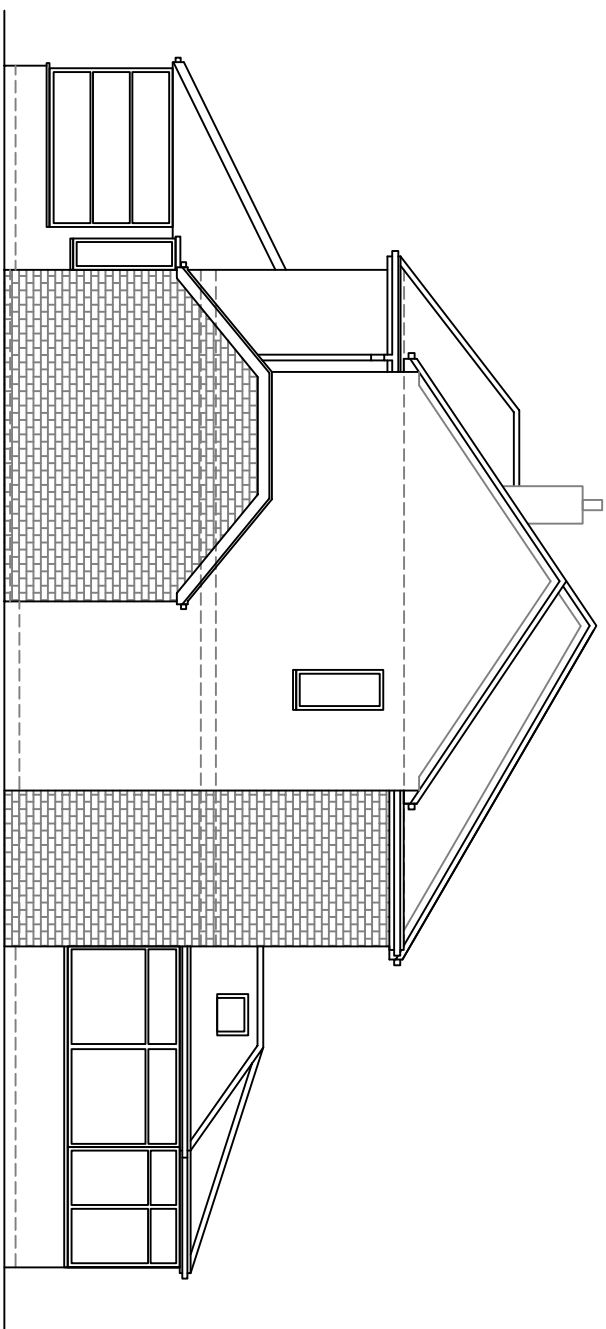

Proposed Side Elevation

project:
14 Winchester Park
Didsbury
Manchester
M20 2TN

client:
Mr M Salim

dwg:
Proposed First
Floor Plan & 2No
Elevations

project no: 849

dwg no: 03

dwg date:27/08/20

dwg scale: 1:50/100

dwg revision: **B**

4mation architecture
27 Blythe Avenue
Bransford
Stockport
SK7 1EU

T0161 439 3255

www.4mation-architecture.com

