



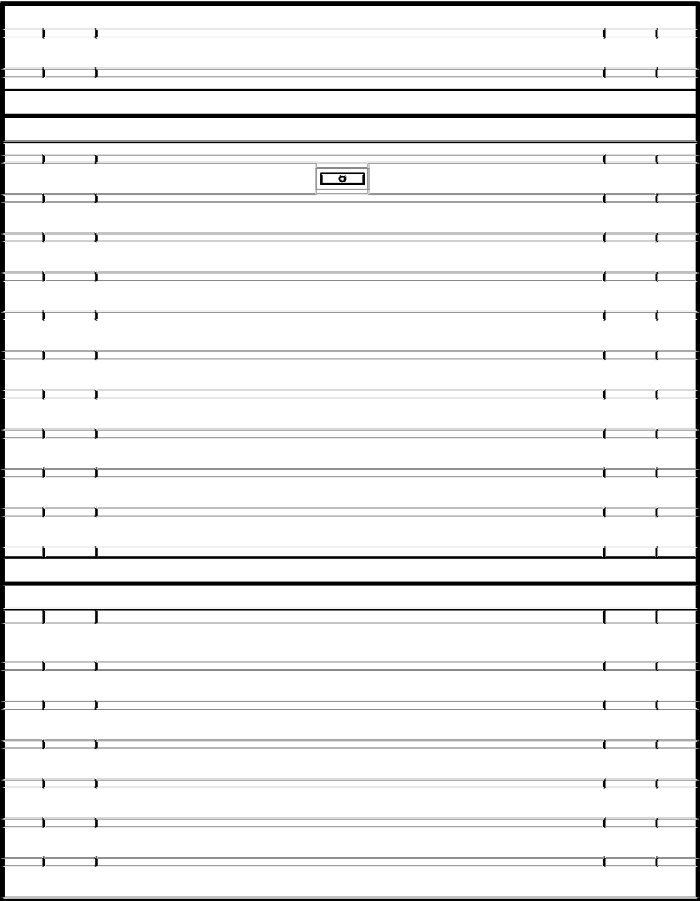

Front Elevation

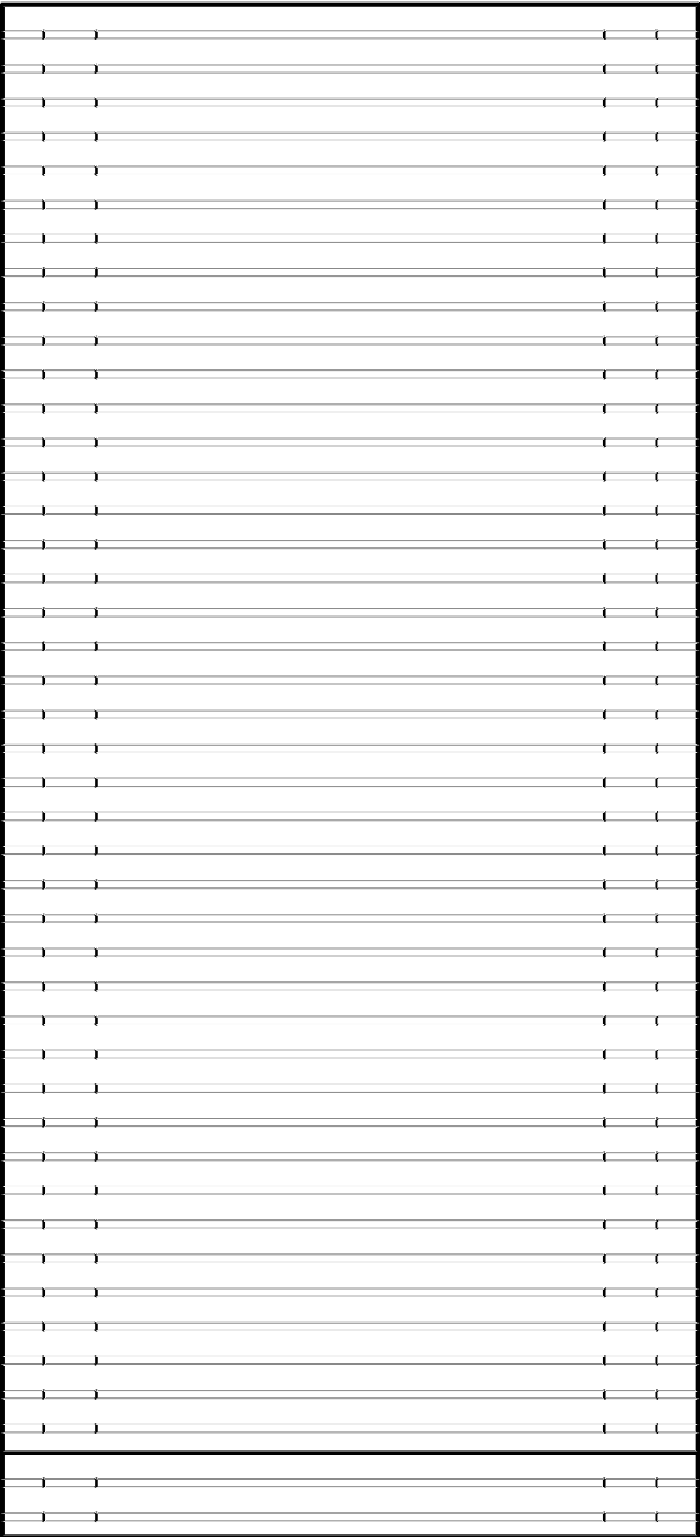

Side Elevation

Timber Clad Cycle Store Unit

A 19/11/20 FIRST ISSUE.
REV DATE ISSUE RECORD

KNJ This drawing is copyright:--Figured dimensions must be taken in preference to scaled dimensions.ALL contractors and suppliers must check and verify all dimensions on site before preparing shop drawings,commencing work or pre--ordering of fixtures and fittings.It is deemed as part of good building practice that ALL contractors will have read and understood manufacturers instructions in relation to materials specified.

BARCHINGTON
ARCHITECTURAL
CONSULTANCY LIMITED
M: 07564 286480.
E:kevin.jones@tiscali.co.uk
REGISTERED OFFICE

Project;
TYPICAL PROJECTS AS NOTED AND BASED ON;
38A, BASSANT ROAD, LONDON, SE18 2NP.
11,SLATHWAITE DRIVE, MANCHESTER.
PROPOSED DWELLING.

Client;
DERZIS CONSTRUCT LIMITED.
Title;
AS SHOWN

Scale;
PRINT @ A3
Dwg. no;
MH(823)01

Date;
OCT. 20
Rev. no;
A