


This drawing to be read in accordance with the specification/Bills of Quantities and related drawings. No dimensions to be scaled from this drawing. All stated dimensions to be verified on site and the designer notified of any discrepancies.

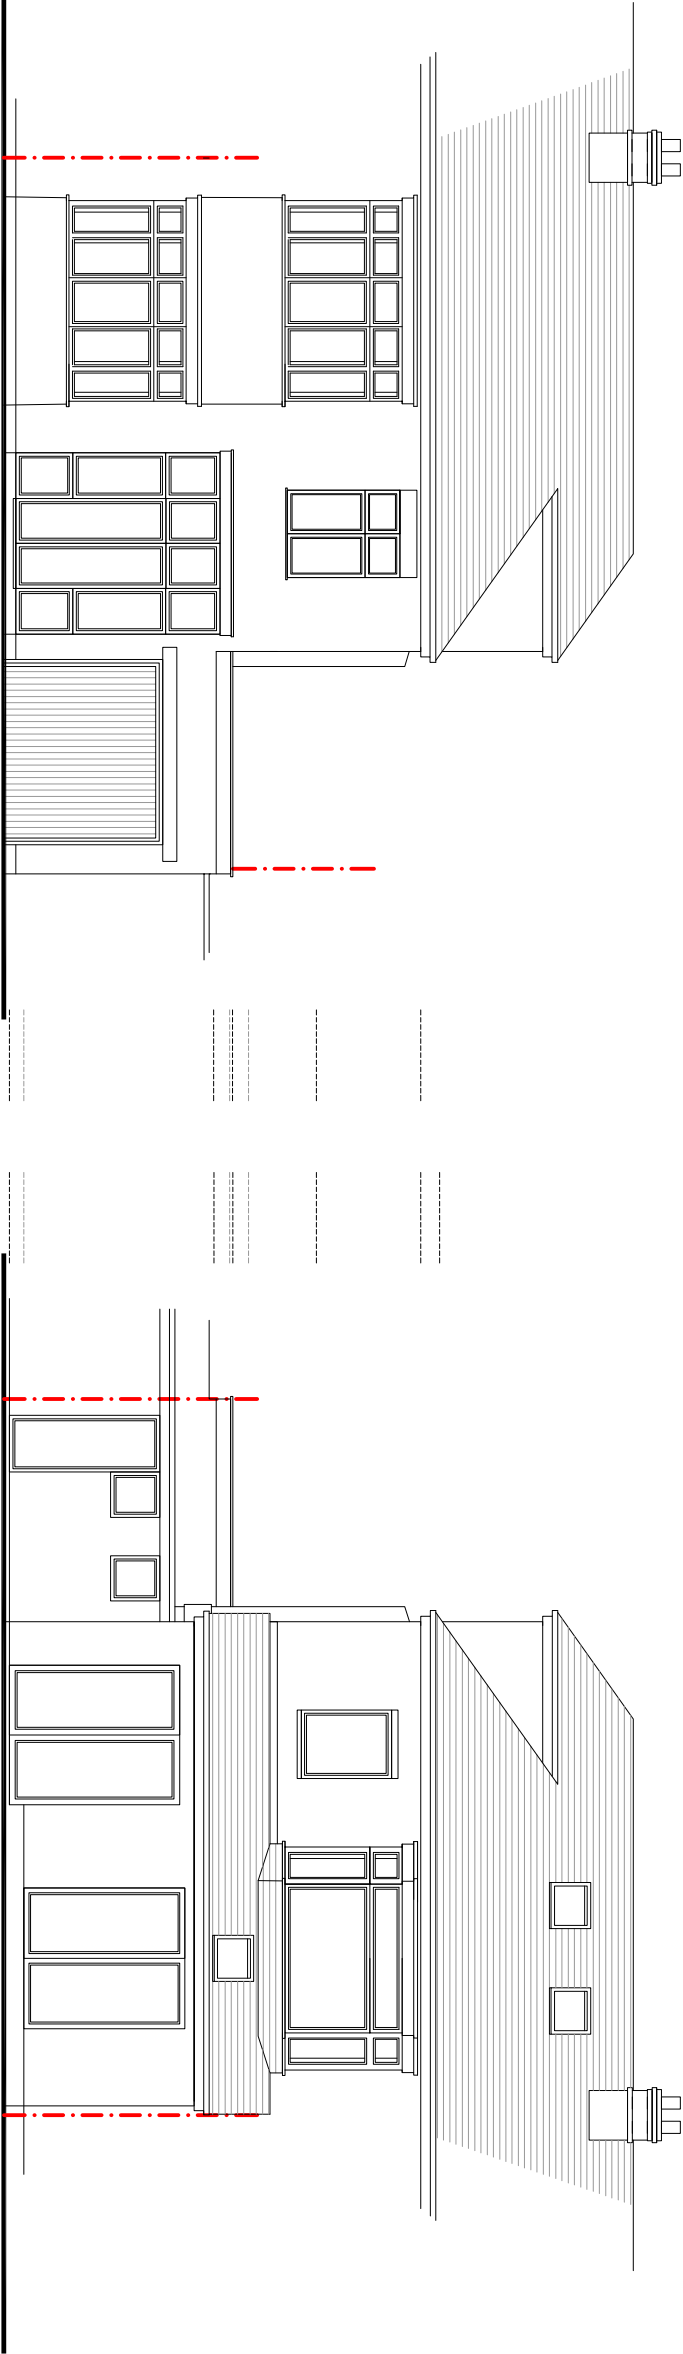

EXISTING front elevation

EXISTING rear elevation

FOR DISCUSSION

Project
112 FOG LANE
DIDSBURY
MANCHESTER
M20 6SP

Title
EXISTING ELEVATIONS

Scale	Date
1:100@ A3	OCTOBER 2020
Drawn SB	Checked -
Drawing Number 6969_PL03	Revision -

EXISTING side elevation

