


notes

This drawing is subject to a detailed building and site survey, therefore no guarantee of its accuracy can be given. This drawing has been draughted in accordance with the clients design requirements. All areas are approximate and are subject to a detailed building and site survey and further design development. All dimensions should be checked prior to commencement of construction on site. Measurements should not be taken off the drawing.

All dimensions shown are in millimetres (mm).

Text Key

- Existing facing brickwork
- Existing pantile roof tiles
- Existing uPVC door/window
- Existing render
- Existing skylight
- Proposed facing brickwork
- Proposed pantile roof tiles
- Proposed uPVC door/window
- Proposed skylight
- Proposed timber bin enclosure

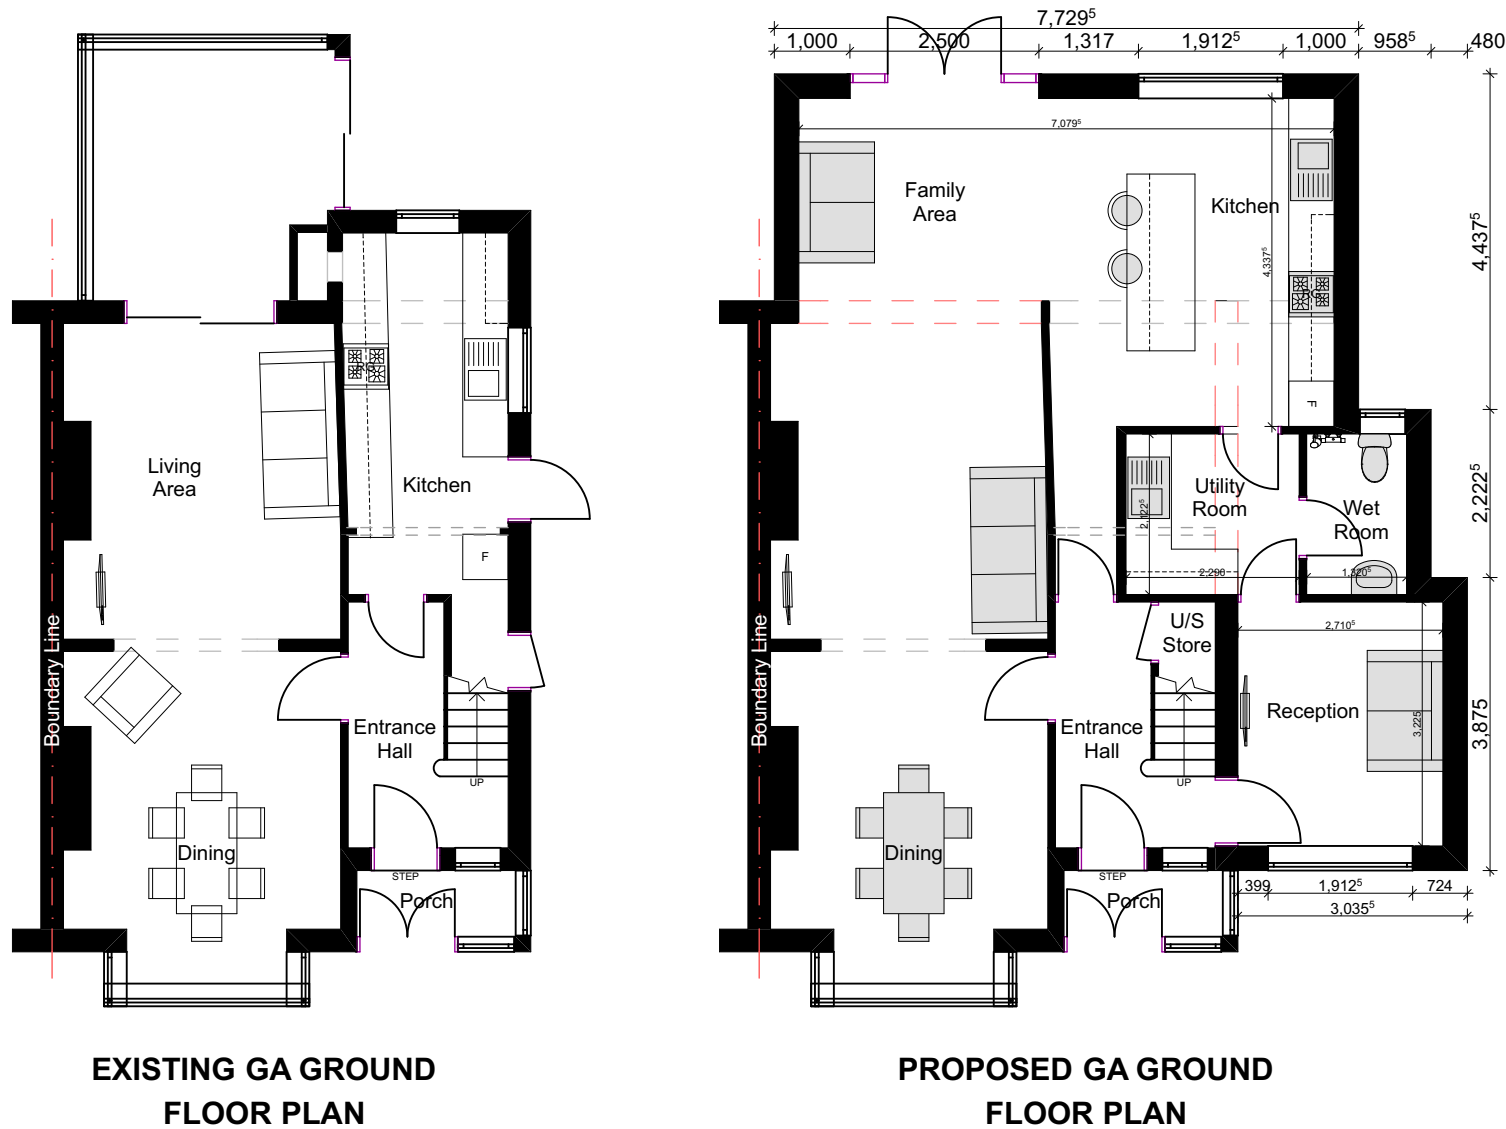

PL1	Bin storage added	06.01.21
PL0	Planning Issue	05.11.20



NADA Architects Ltd
169 Kingsway
Burnage
Manchester
M19 2ND
Mob: 07974 735527
E: ahmed@nadaarchitects.com
W: www.nadaarchitects.com

D - design	PL - planning	PT - pre-tender
T - tender	P - preliminary	
C - construction	R - record	

PLANNING

MR SAIFFUDDIN MARCHANT

HOUSE EXTENSION.
3 ASTOR ROAD,
MANCHESTER, M19 2LY

EXISTING & PROPOSED GA
FLOOR PLANS

scale	date	drawn	checked
1:100 @ A3	05.11.20	MH	AC

job no	(category)	dwg no	revision
--------	------------	--------	----------

20-857 (02)001 PL1

Drawing measurements shall not be obtained by scaling. Verify all dims prior to construction. Immediately report any discrepancies on this drawing to Architect. This drawing shall be read in conjunction with associated specifications and related consultant's documents.

