


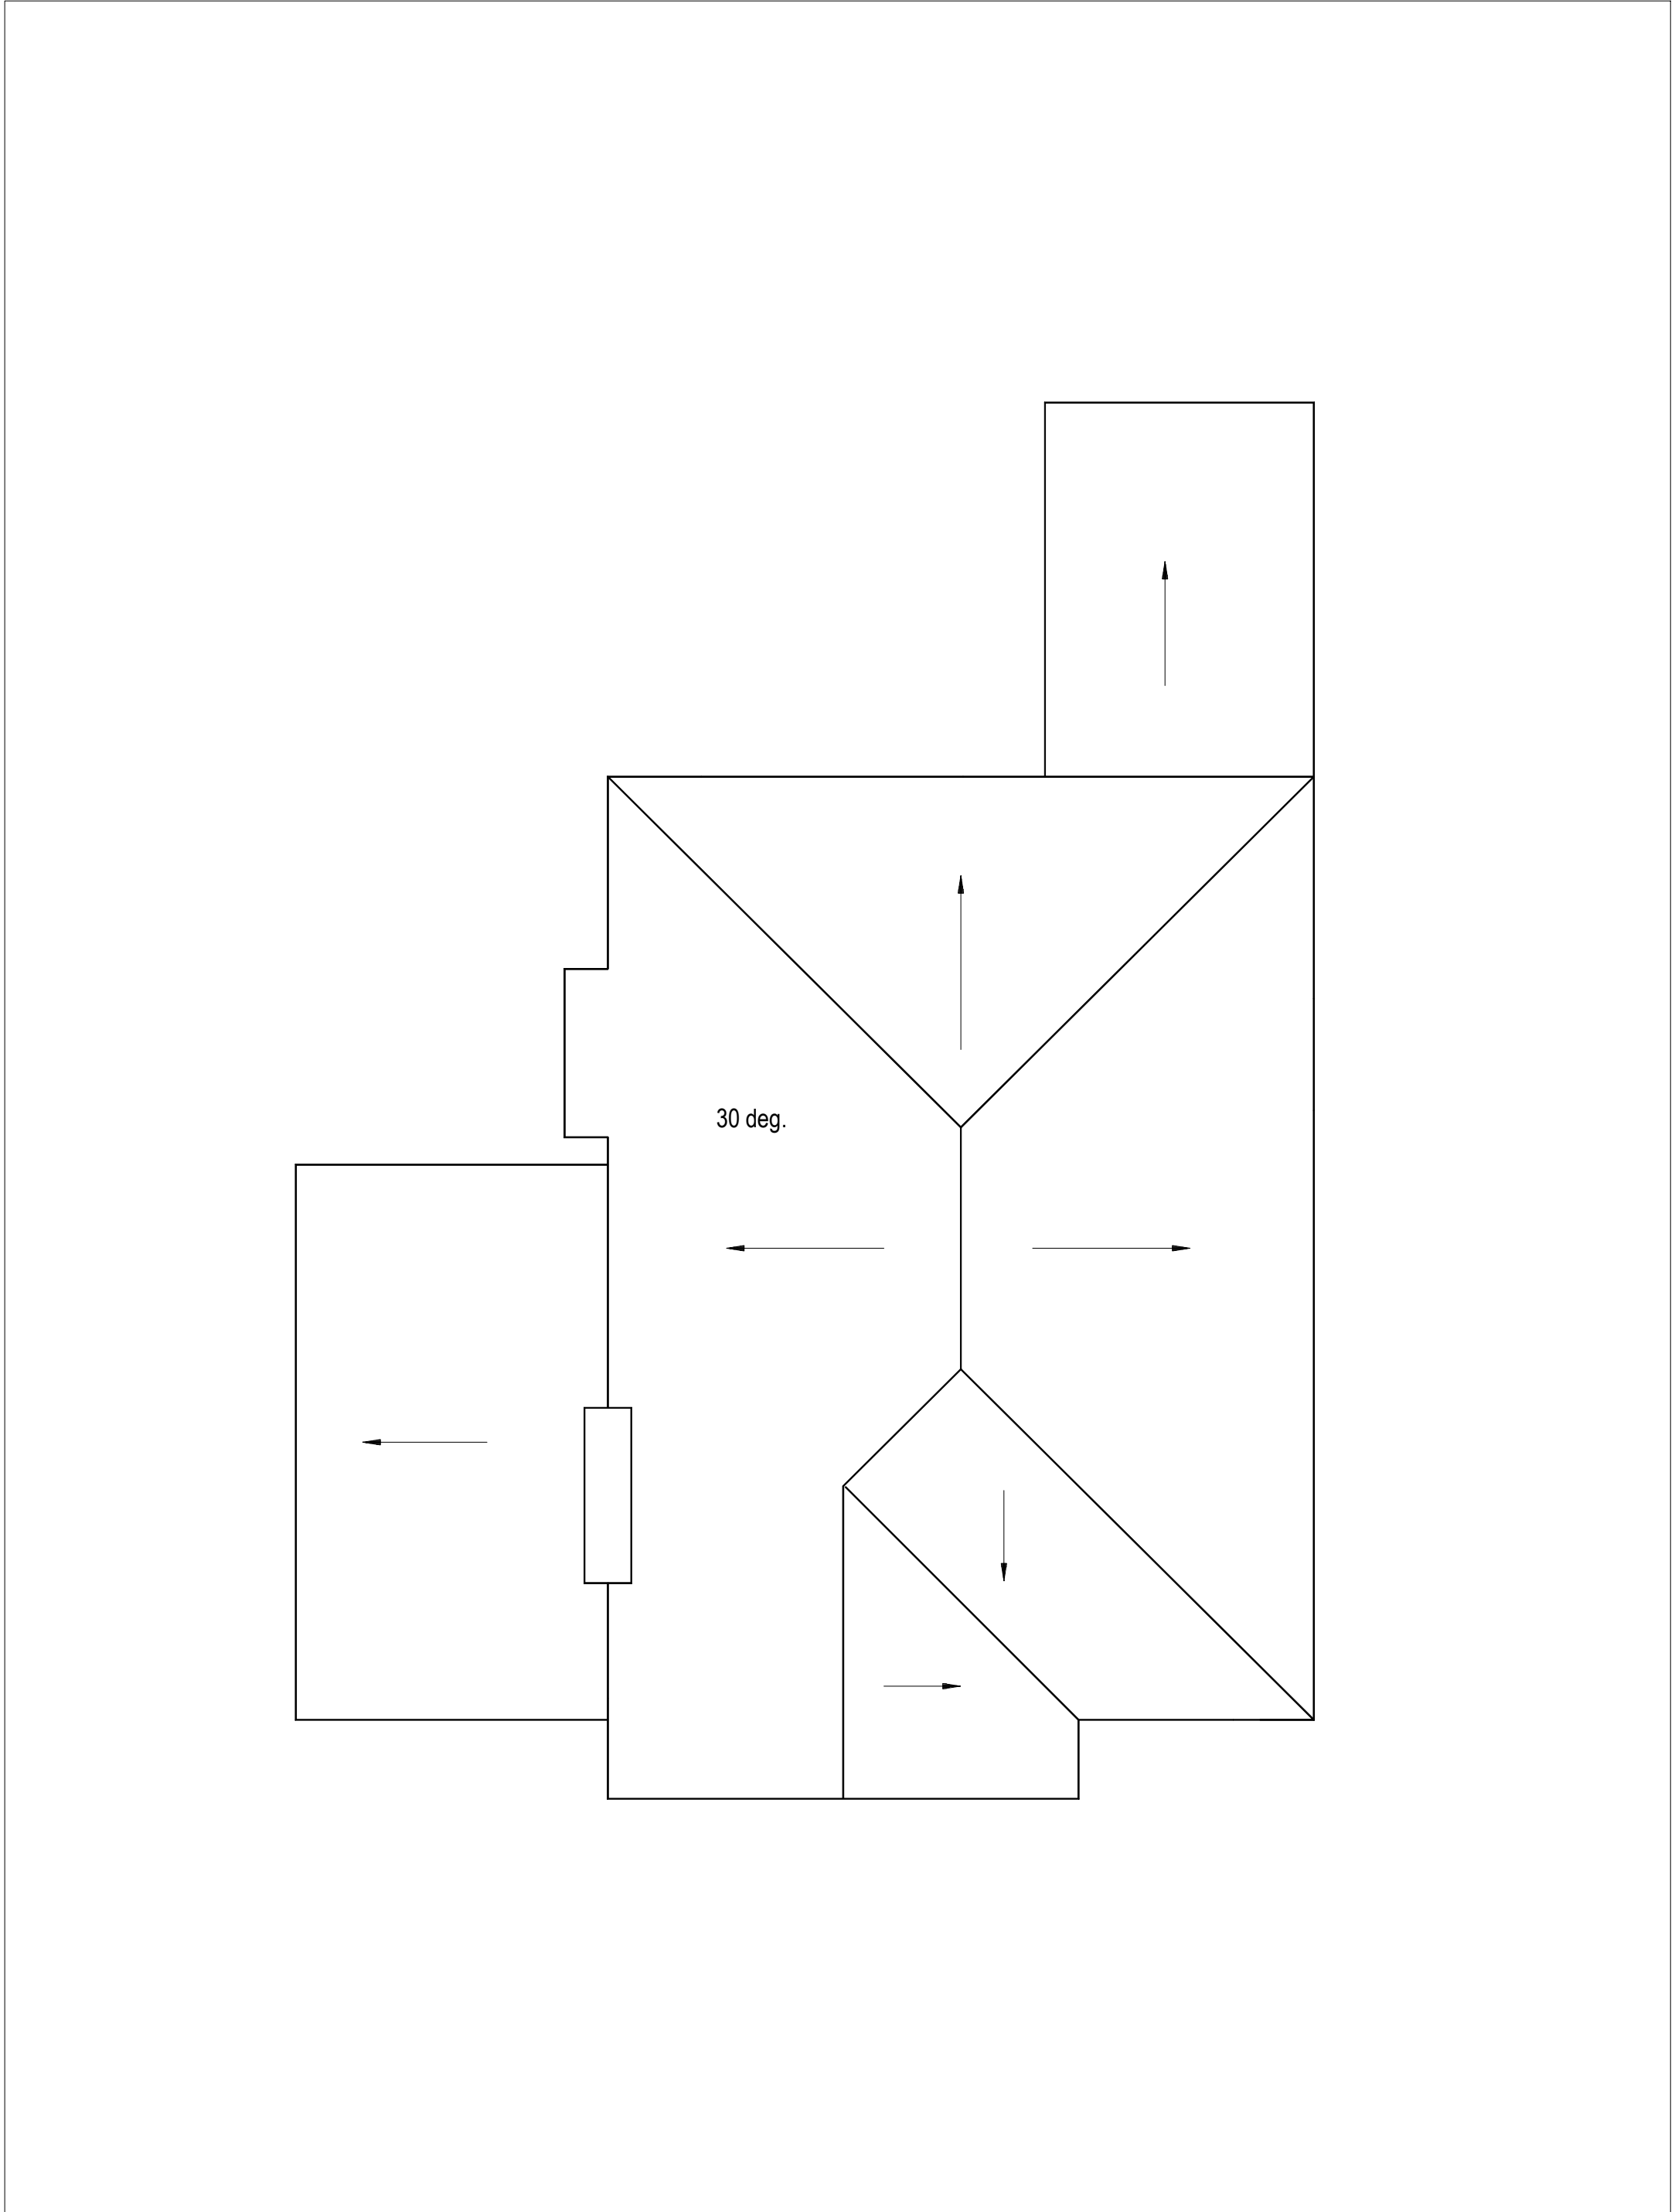

Project. 49 CRANLEIGH DRIVE, BROOKLANDS

Drawing Title. EXISTING ROOF PLAN

Scale. 1:50

Date. Dec 2020

Drawing No. CE/201201/PA/006