



notes

1. do not scale from this drawing – use figured dimensions only
2. read in conjunction with all other consultants/specialists drawings. report any discrepancies before affected work commences
3. all setting out dimensions to be checked on site by contractor before work commences
4. this drawing remains copyright of 4mation architecture. copy/distribute only with consent of author

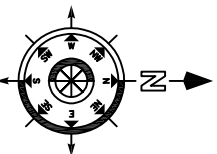


Location Plan - 1:1250


Existing Front Elevation

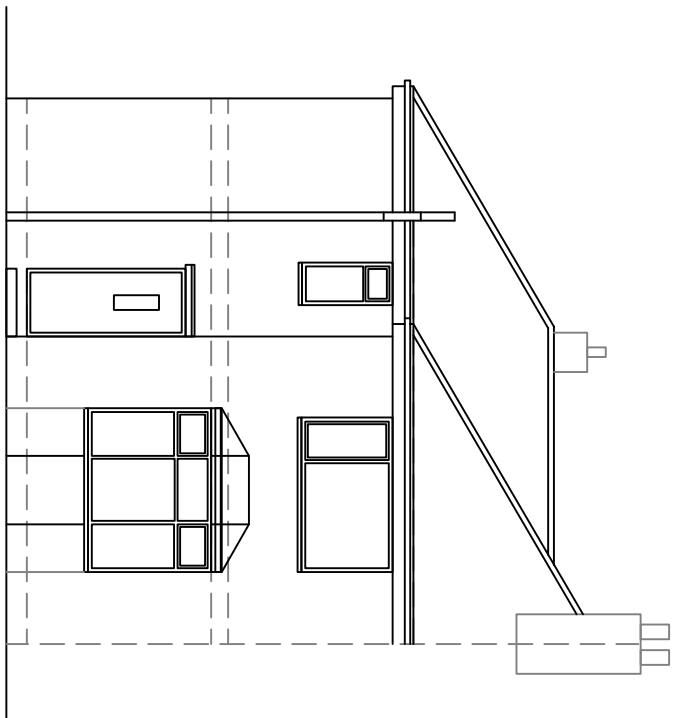


Existing Side Elevation

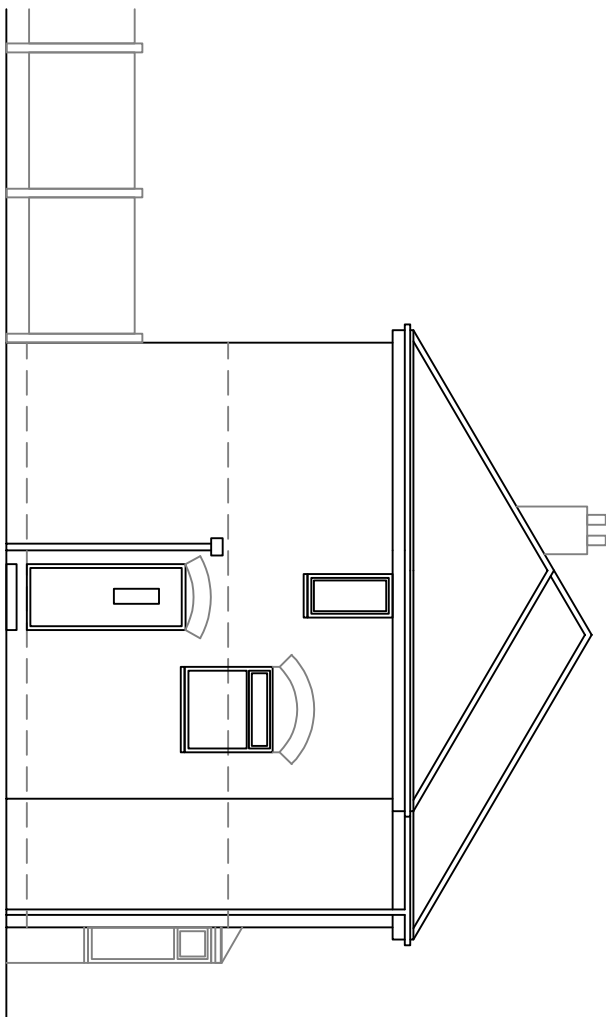


Existing First Floor Plan

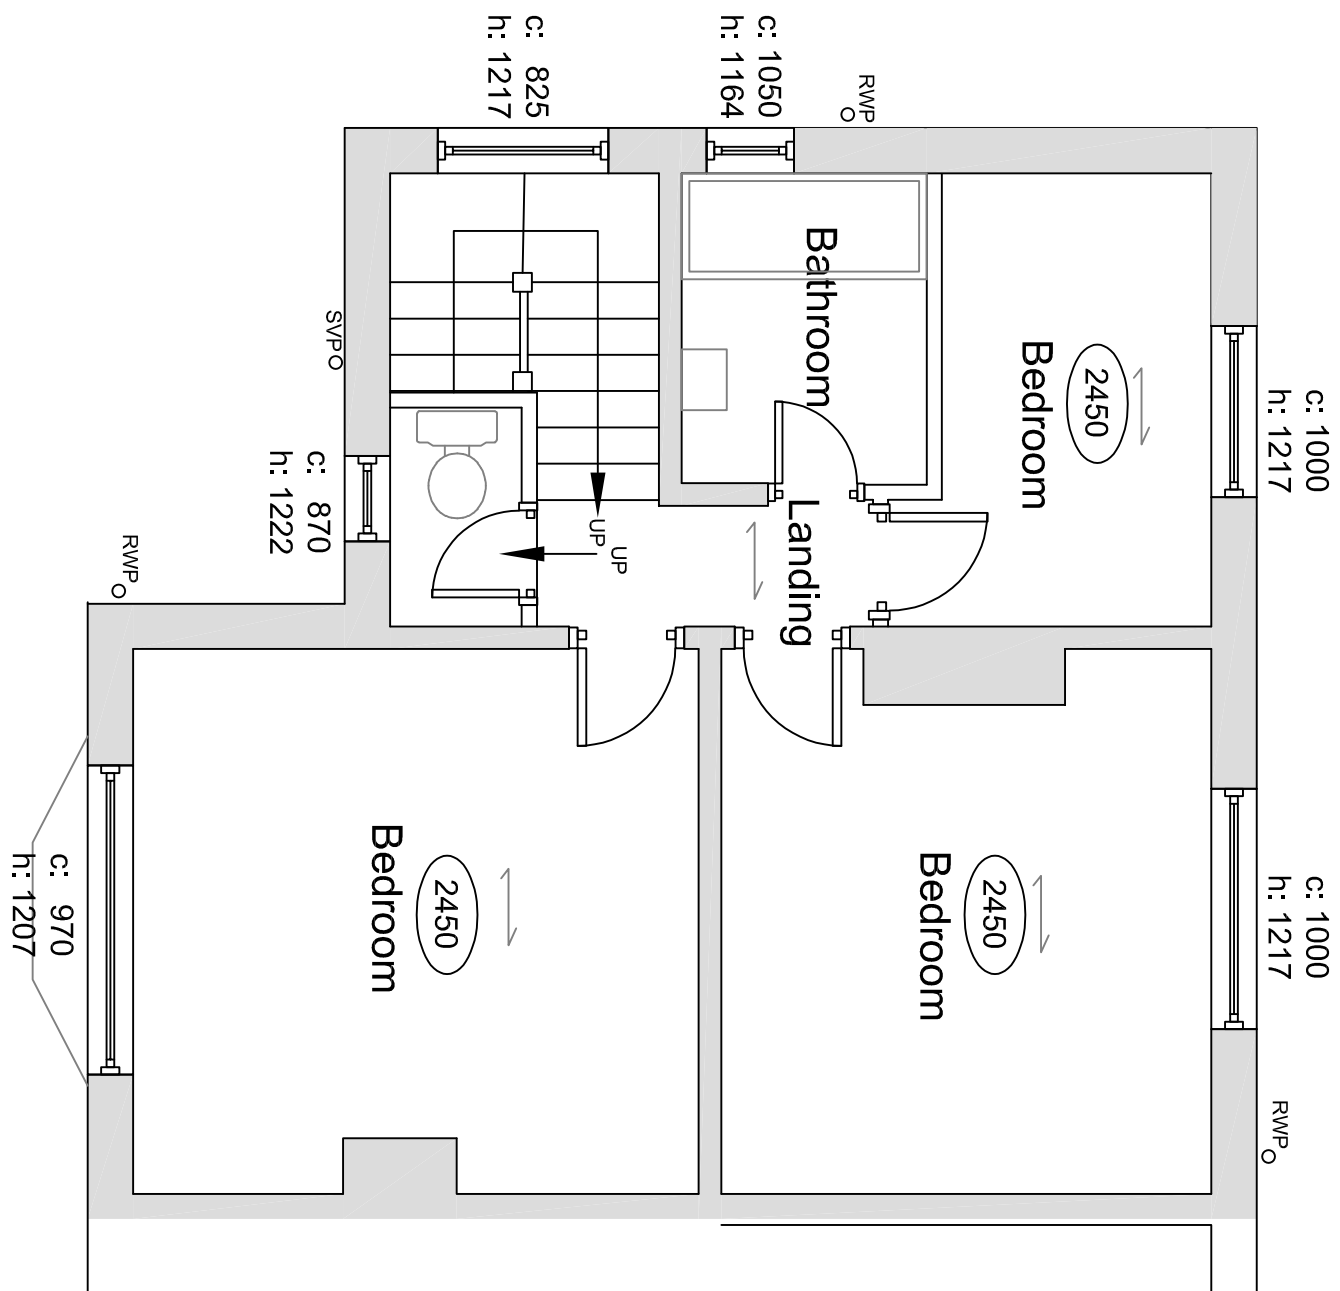


Existing Rear Elevation

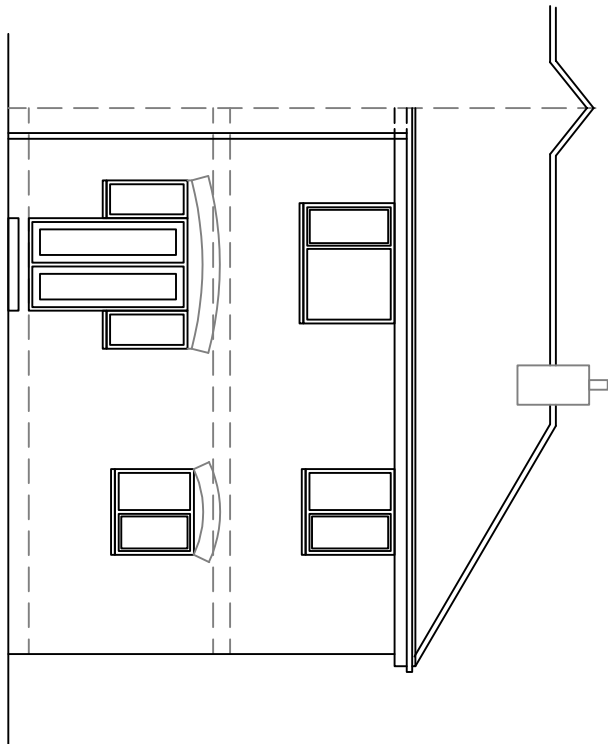

Existing Side Elevation

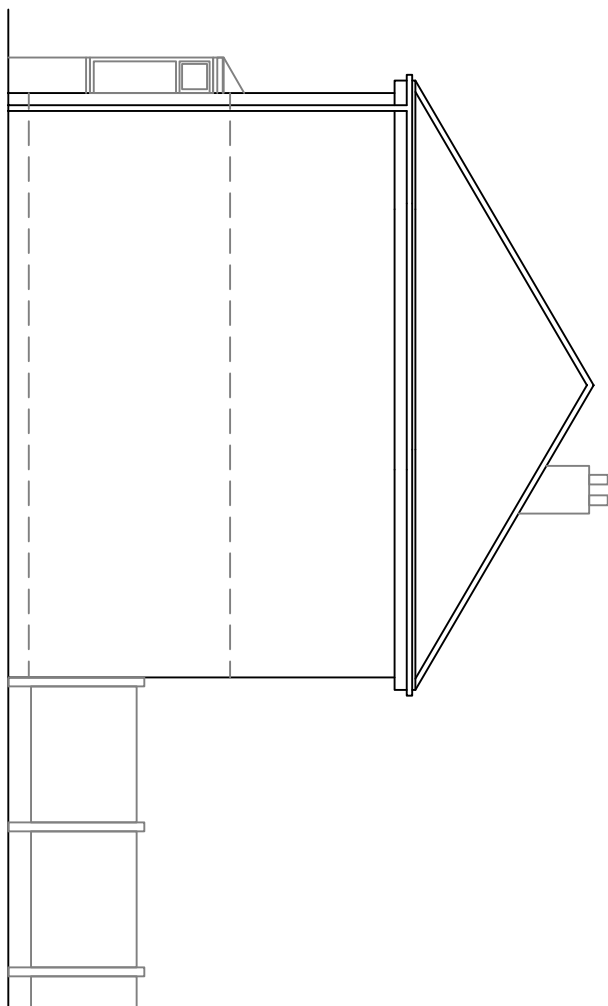

Existing Ground Floor Plan

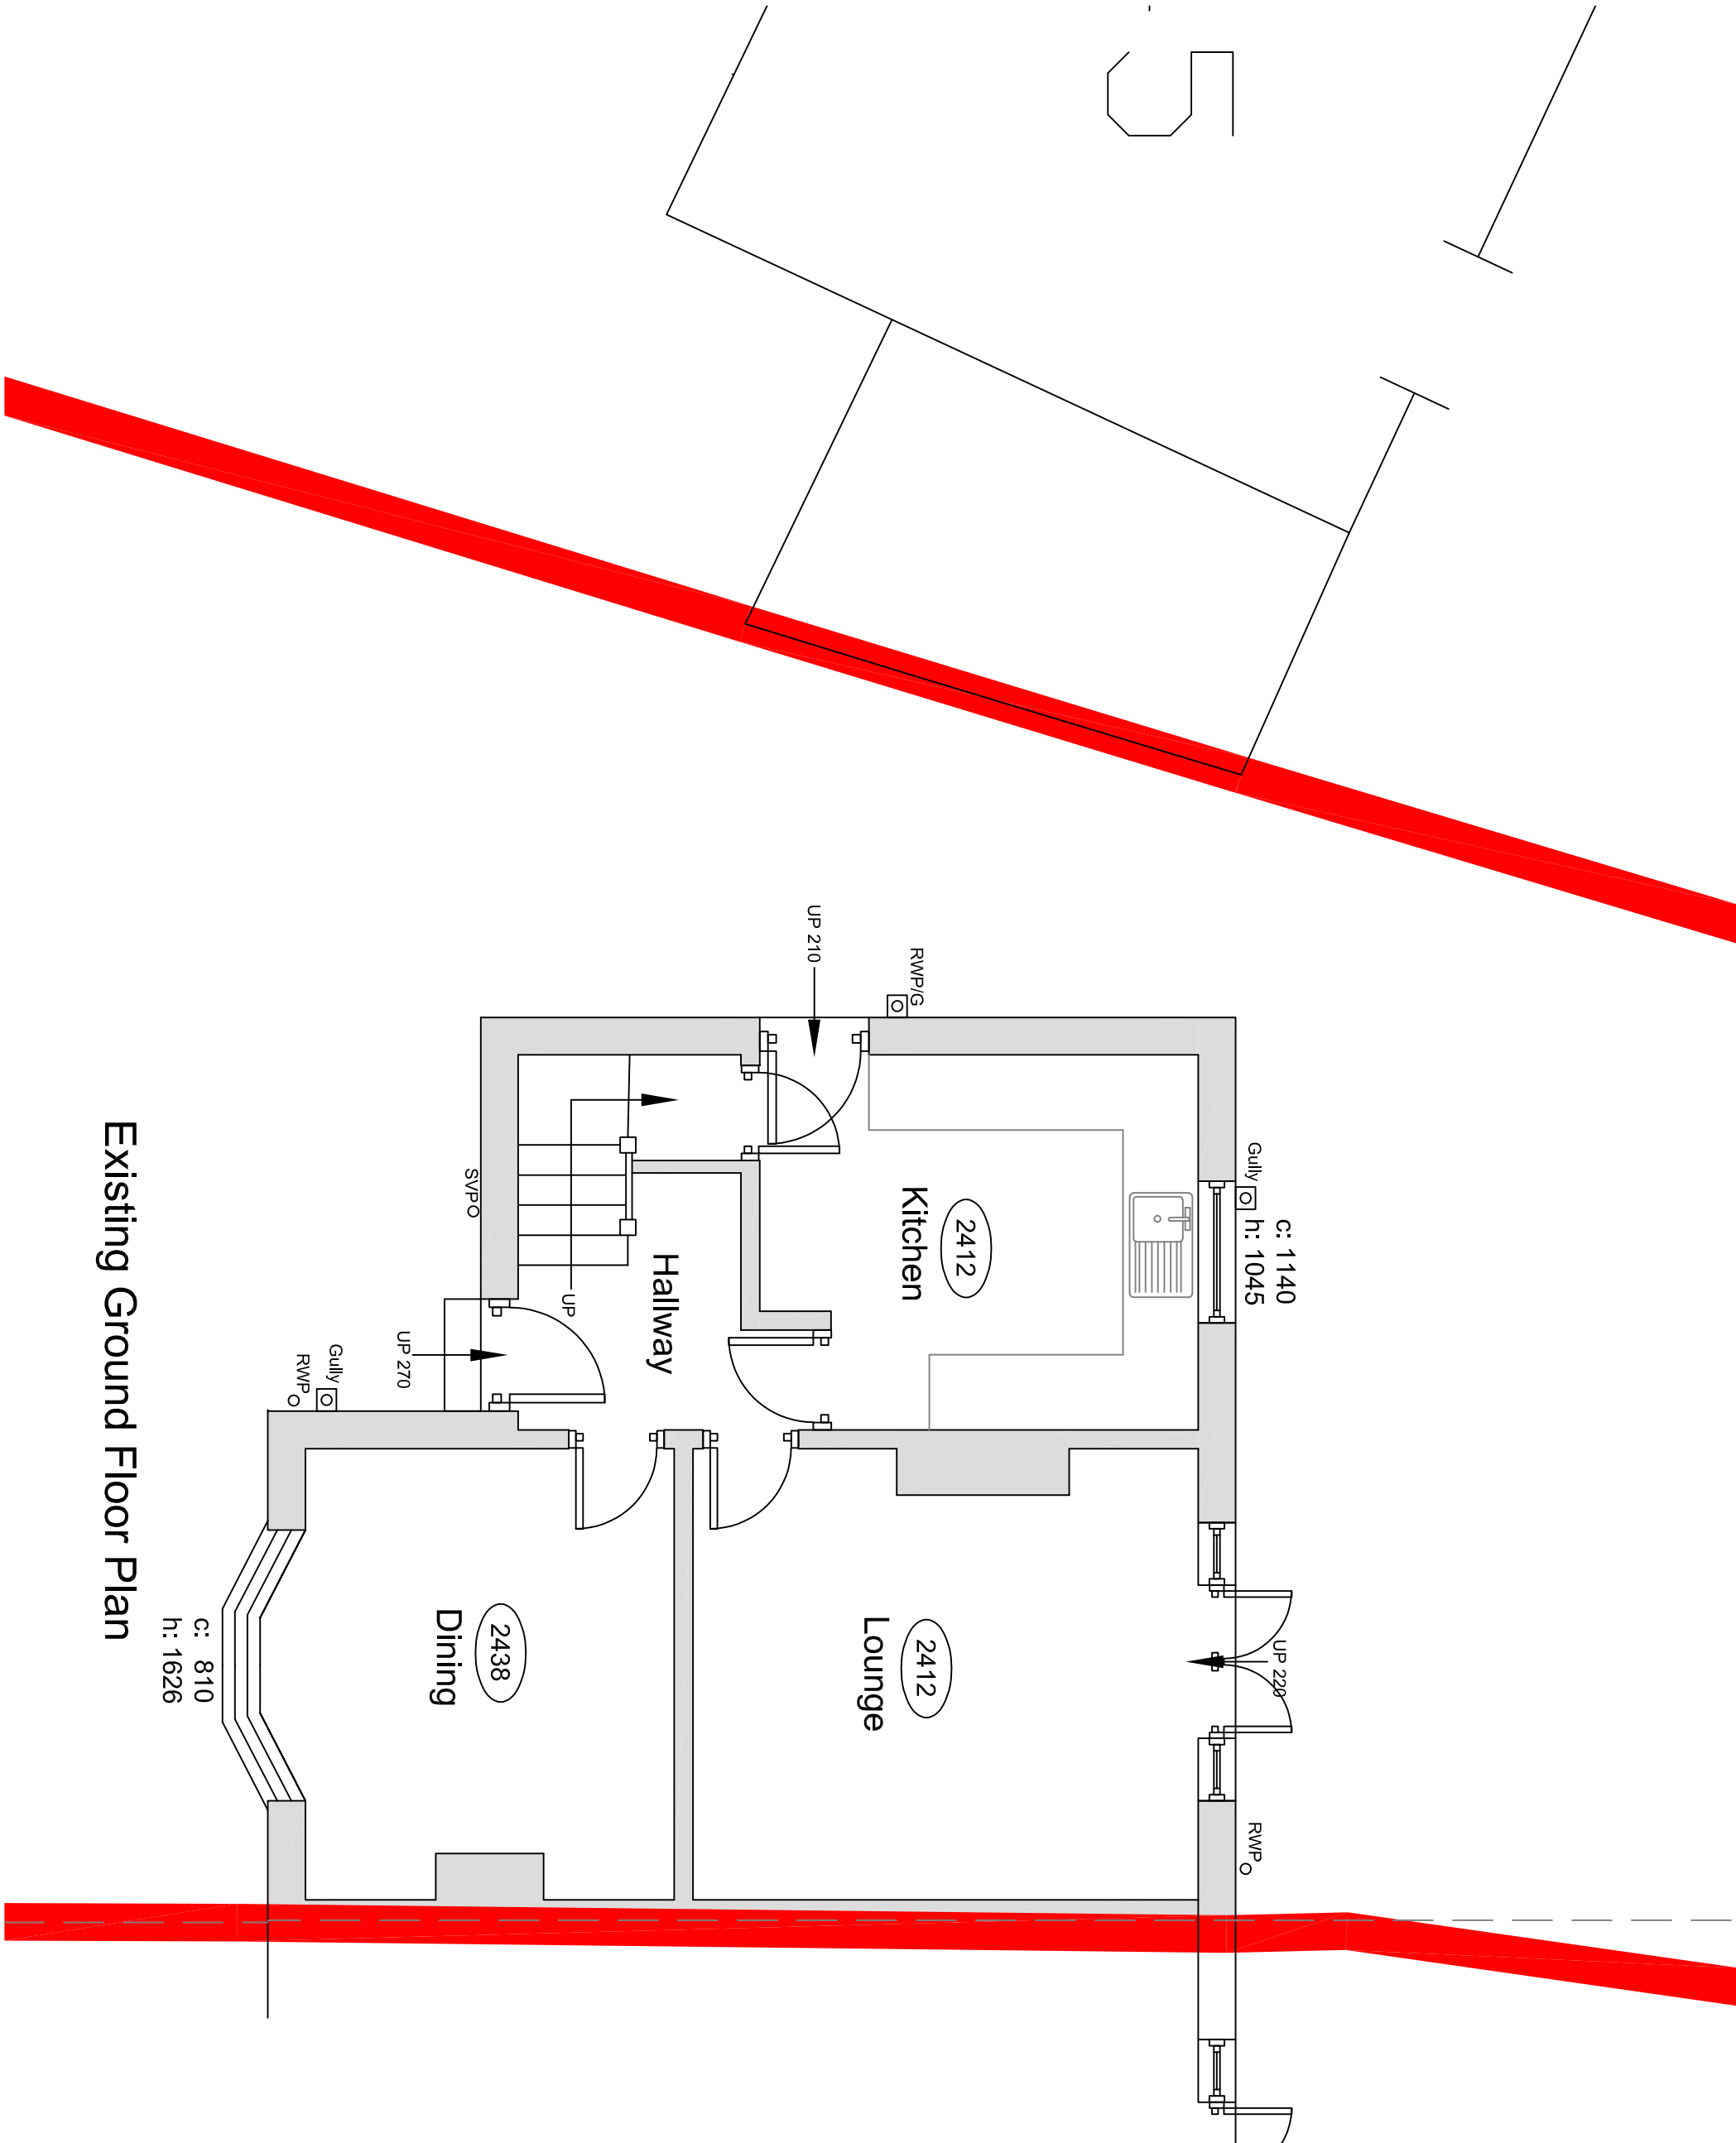

project:
47 Weller Ave
Manchester
M21 7SS

client:
A Godwin

dwg:
Existing Plans &
Elevations

project no: 861

dwg no: 01

dwg date: 14/11/20

dwg scale: 1:50/100

dwg revision:

4mation architecture
27 Blythe Avenue
Bramhall
Stockport
SK7 1EU

L0161 439 3255

www.4mation-architecture.com

©