





1:100 PROPOSED SOUTH ELEVATION

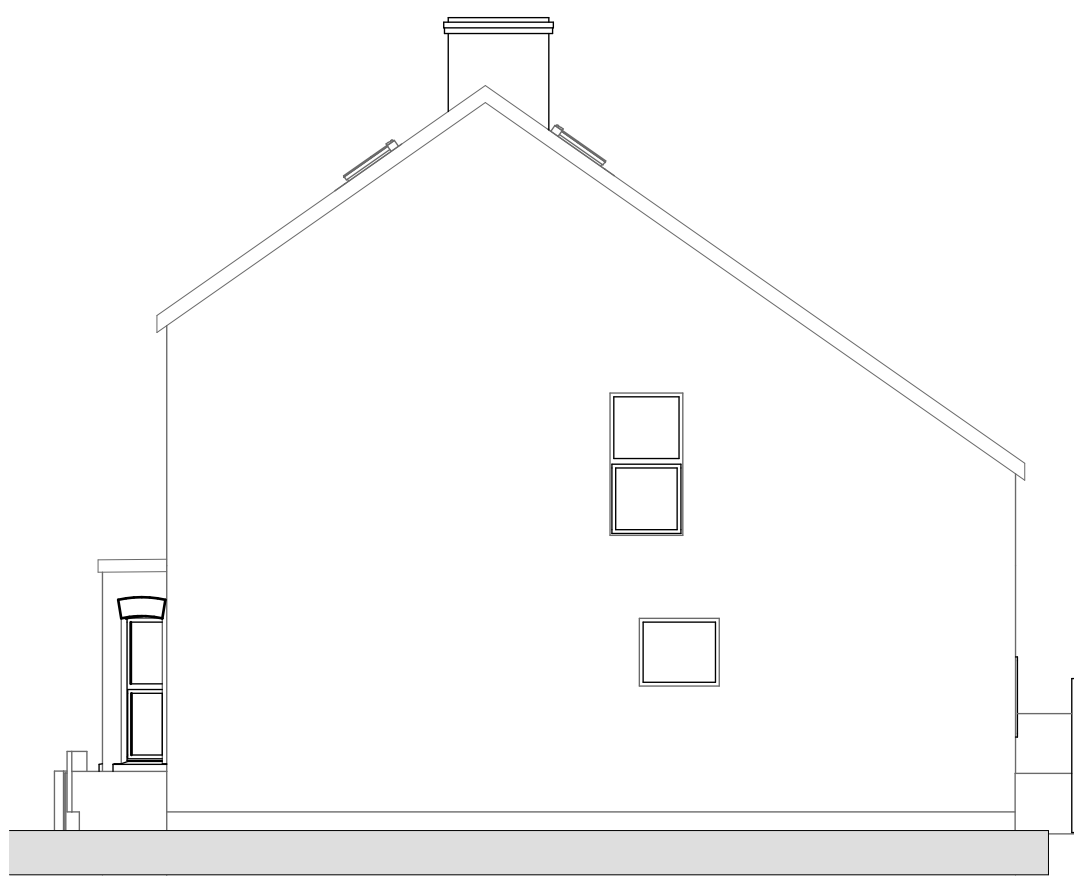


1:100 PROPOSED EAST ELEVATION




1:100 PROPOSED NORTH ELEVATION

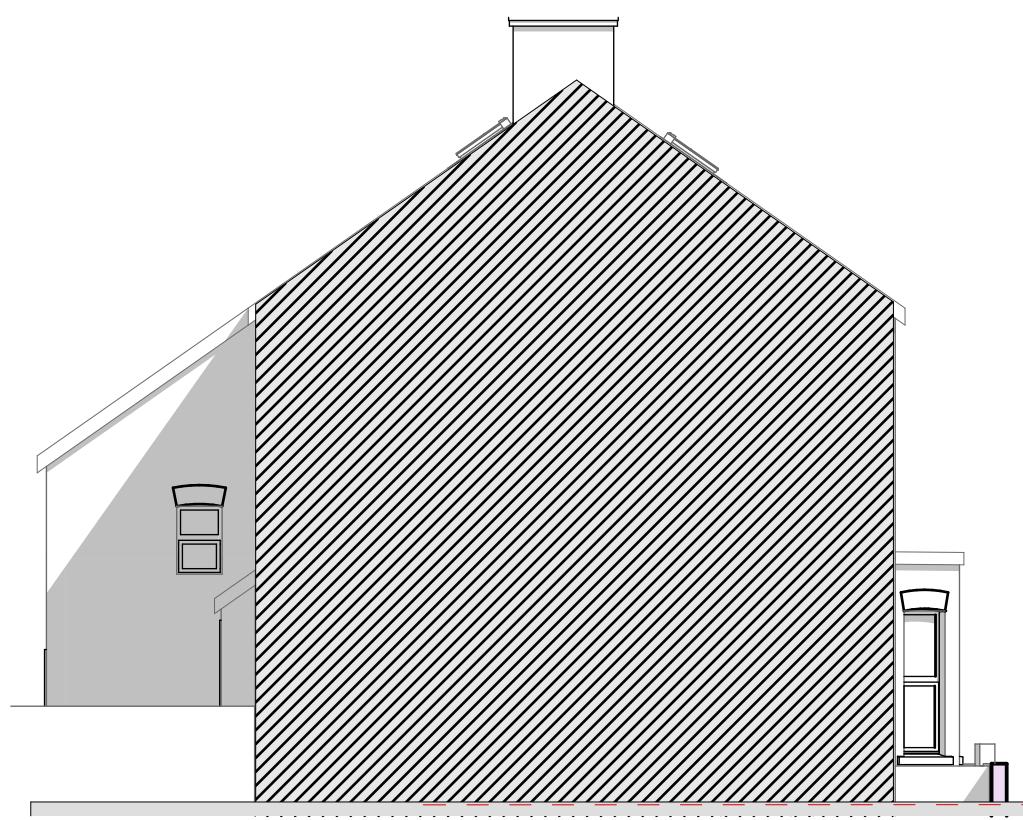


1:100 PROPOSED WEST ELEVATION

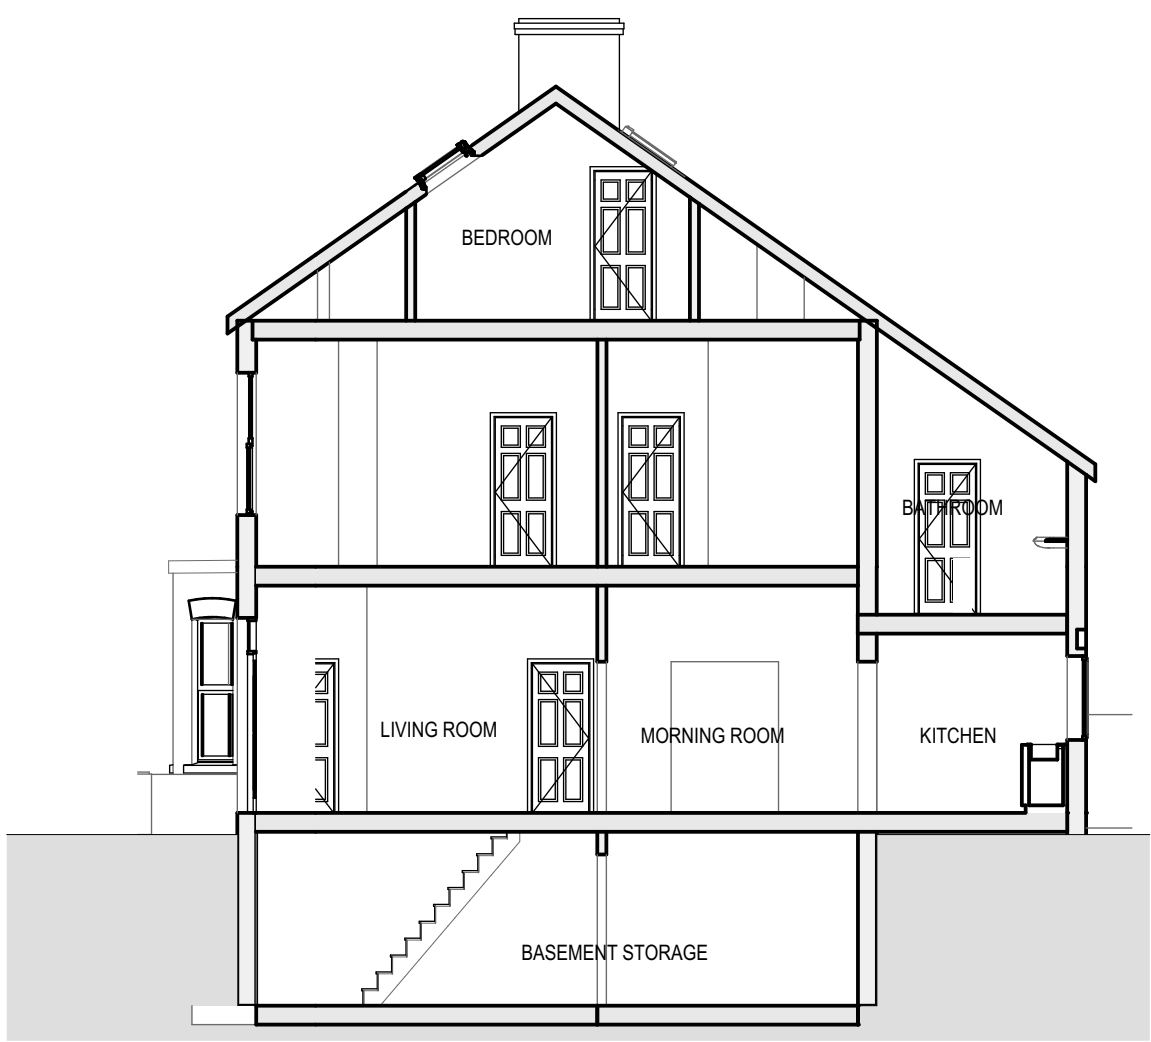


1:100 PROPOSED SECTION A

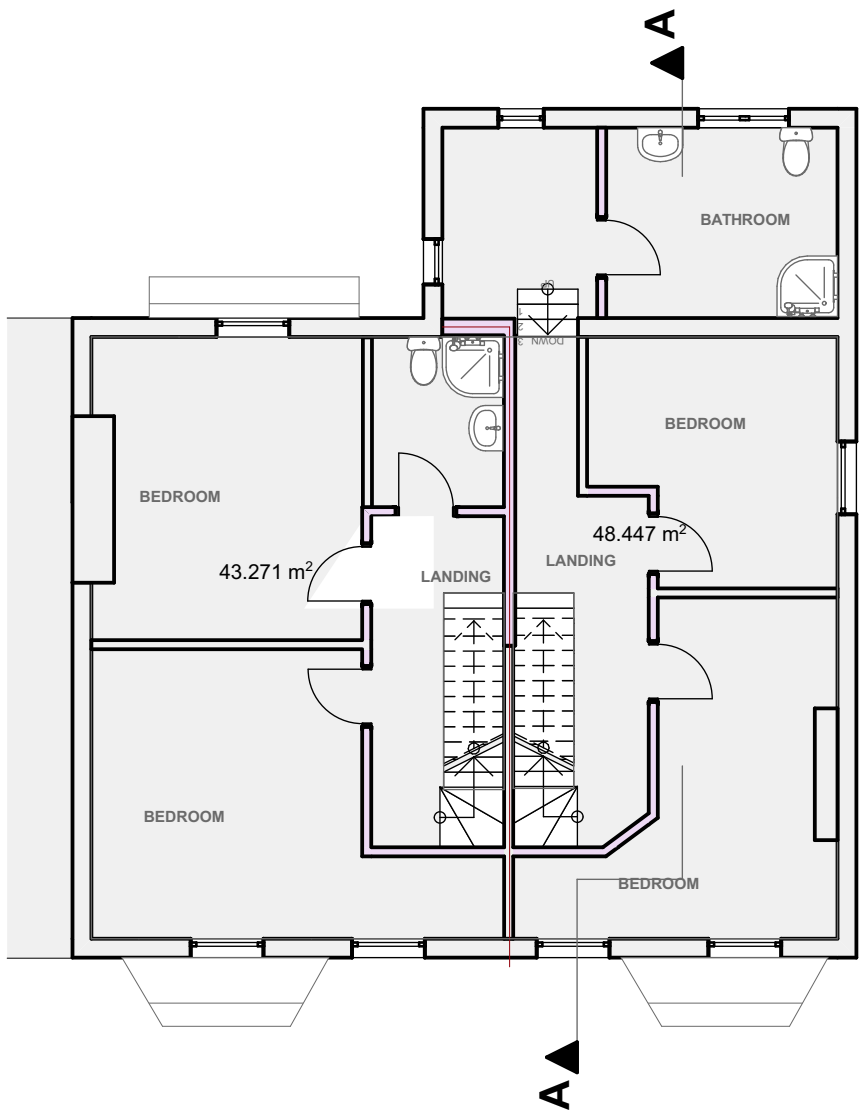


1:100 PROPOSED FIRST FLOOR

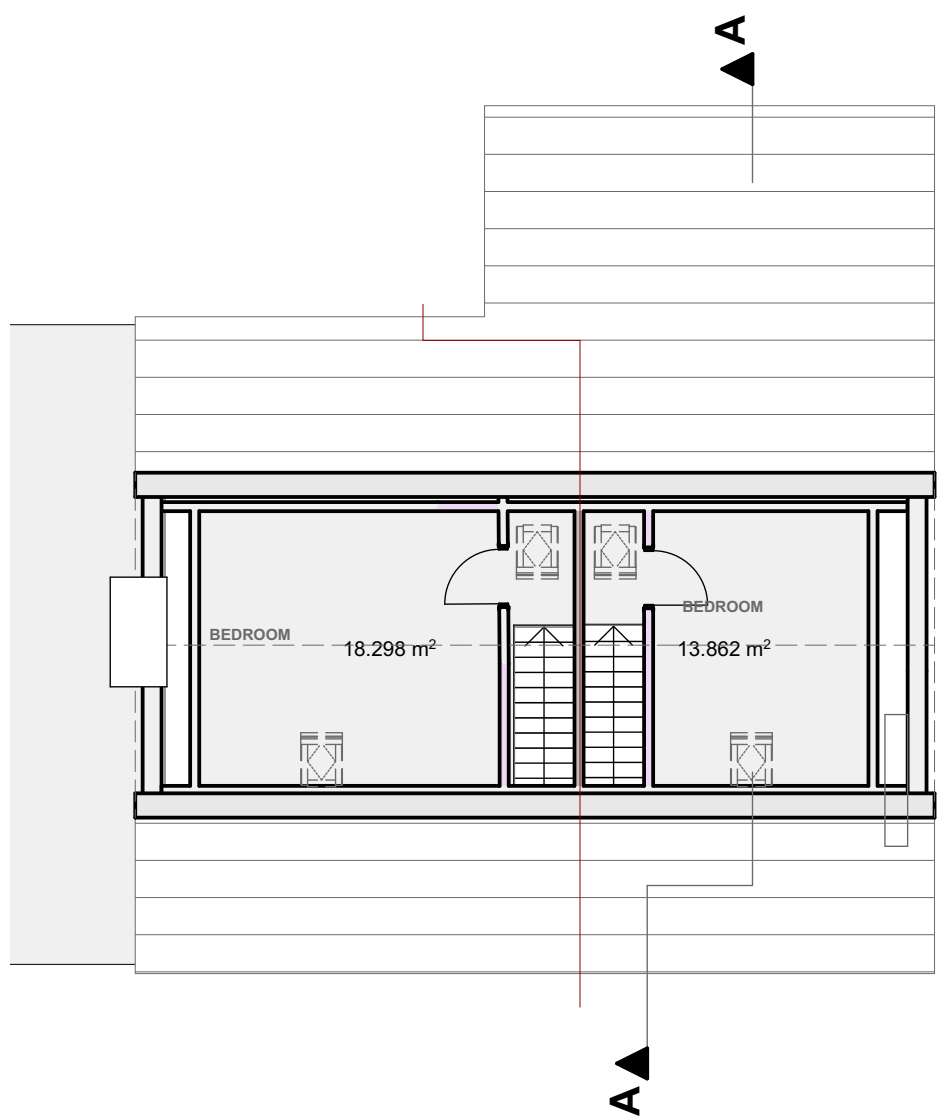

1:100 PROPOSED ROOF

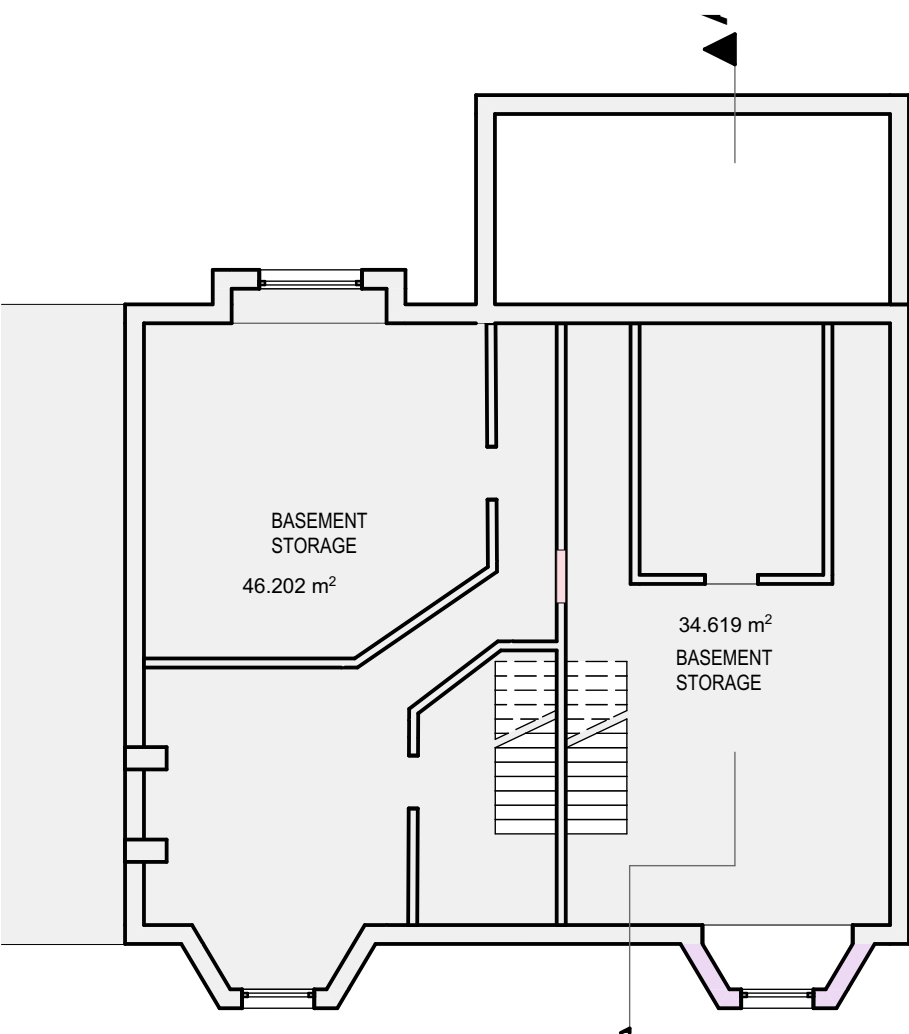

1:100 PROPOSED BASEMENT

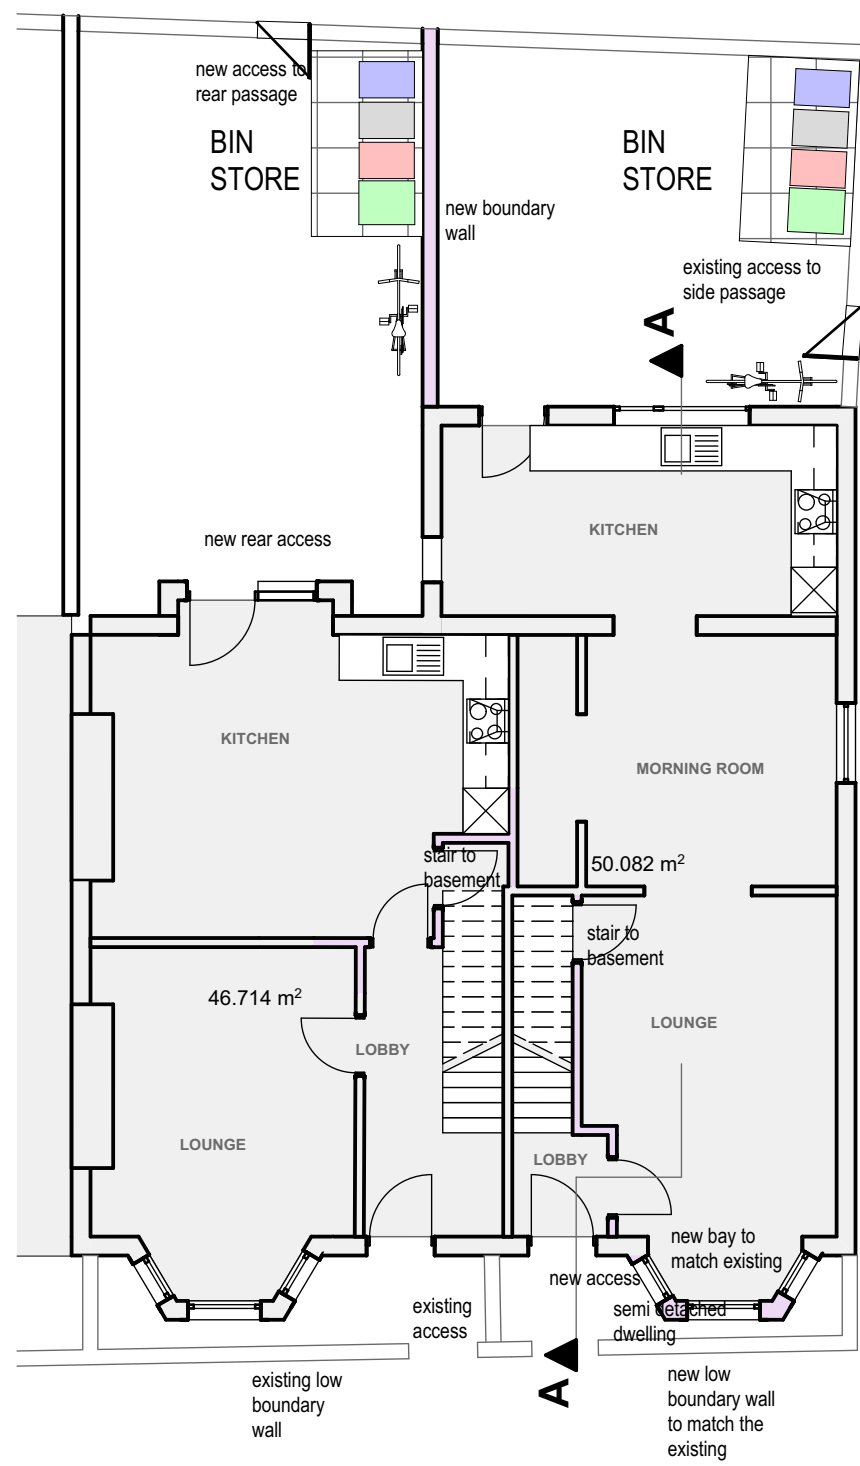

1:100 PROPOSED GROUND FLOOR

CLIENT	DR QASIM ABBASALI		
SITE/CONTRACT	CONVERSION FROM HMO TO 2 DWELLINGS 699 ASHTON NEW ROAD, M11 4QJ		
TITLE	PROPOSED PLANS AND ELEVATIONS		
DATE	OCT 2020	SCALE	AS SHOWN
CHECKED	DRAWN.	DRG No.	40298 / 05A /