


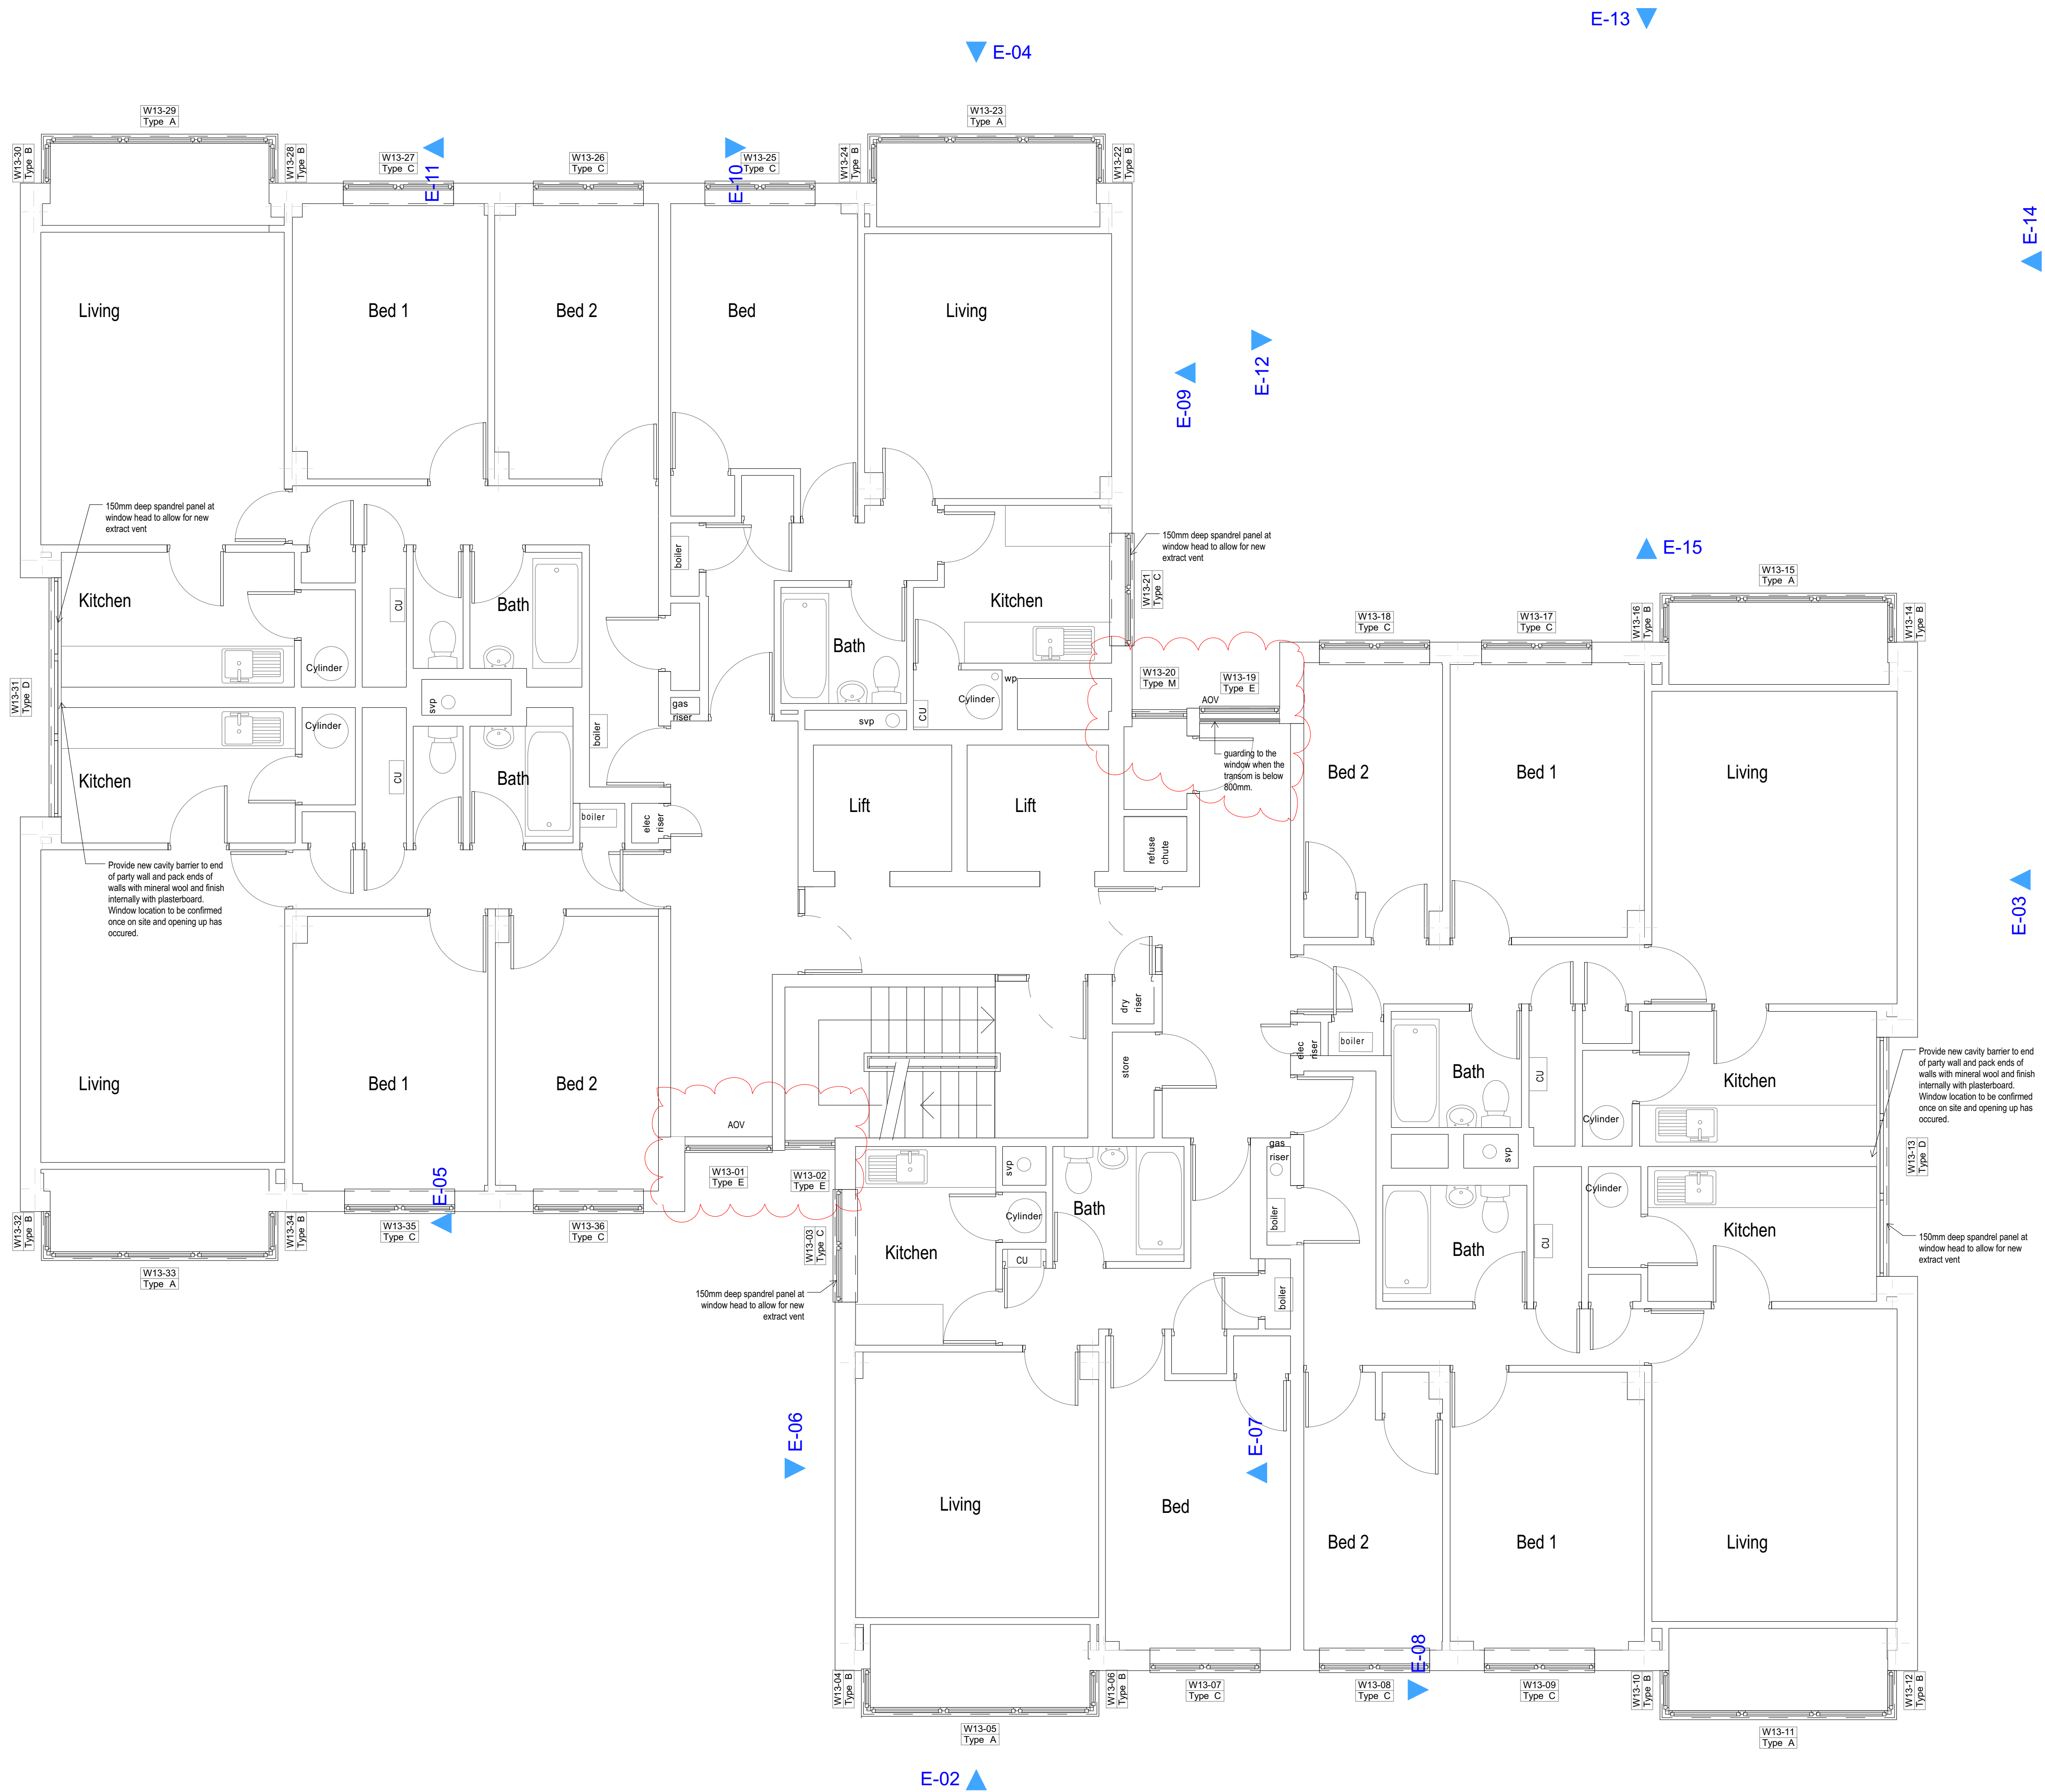

Rev. A. 03/2020 Communal area windows revised

Client
Wythenshawe CHG

Project
Brookway Court Highrise refurbishment

Title
Proposed Thirteenth Floor Plan

Scale	Date	Stage	Tender
1:50 @ A1	16/09/2020		
Job No 6136	Drawing No 018	Rev. A	Drawn KT

ARCUS
CONSULTING

Arcus Consulting LLP
Manchester 0161 905 5222
Newcastle 0191 272 5761
Wakefield 0192 466 9000
www.arcus.uk.com

Liverpool 0151 708 1080
London 020 8742 2512
www.arcus.uk.com

This document is copyright of Arcus Consulting LLP. Do not scale this drawing.
Only use figured dimensions. All dimensions to be checked on site prior to construction.