




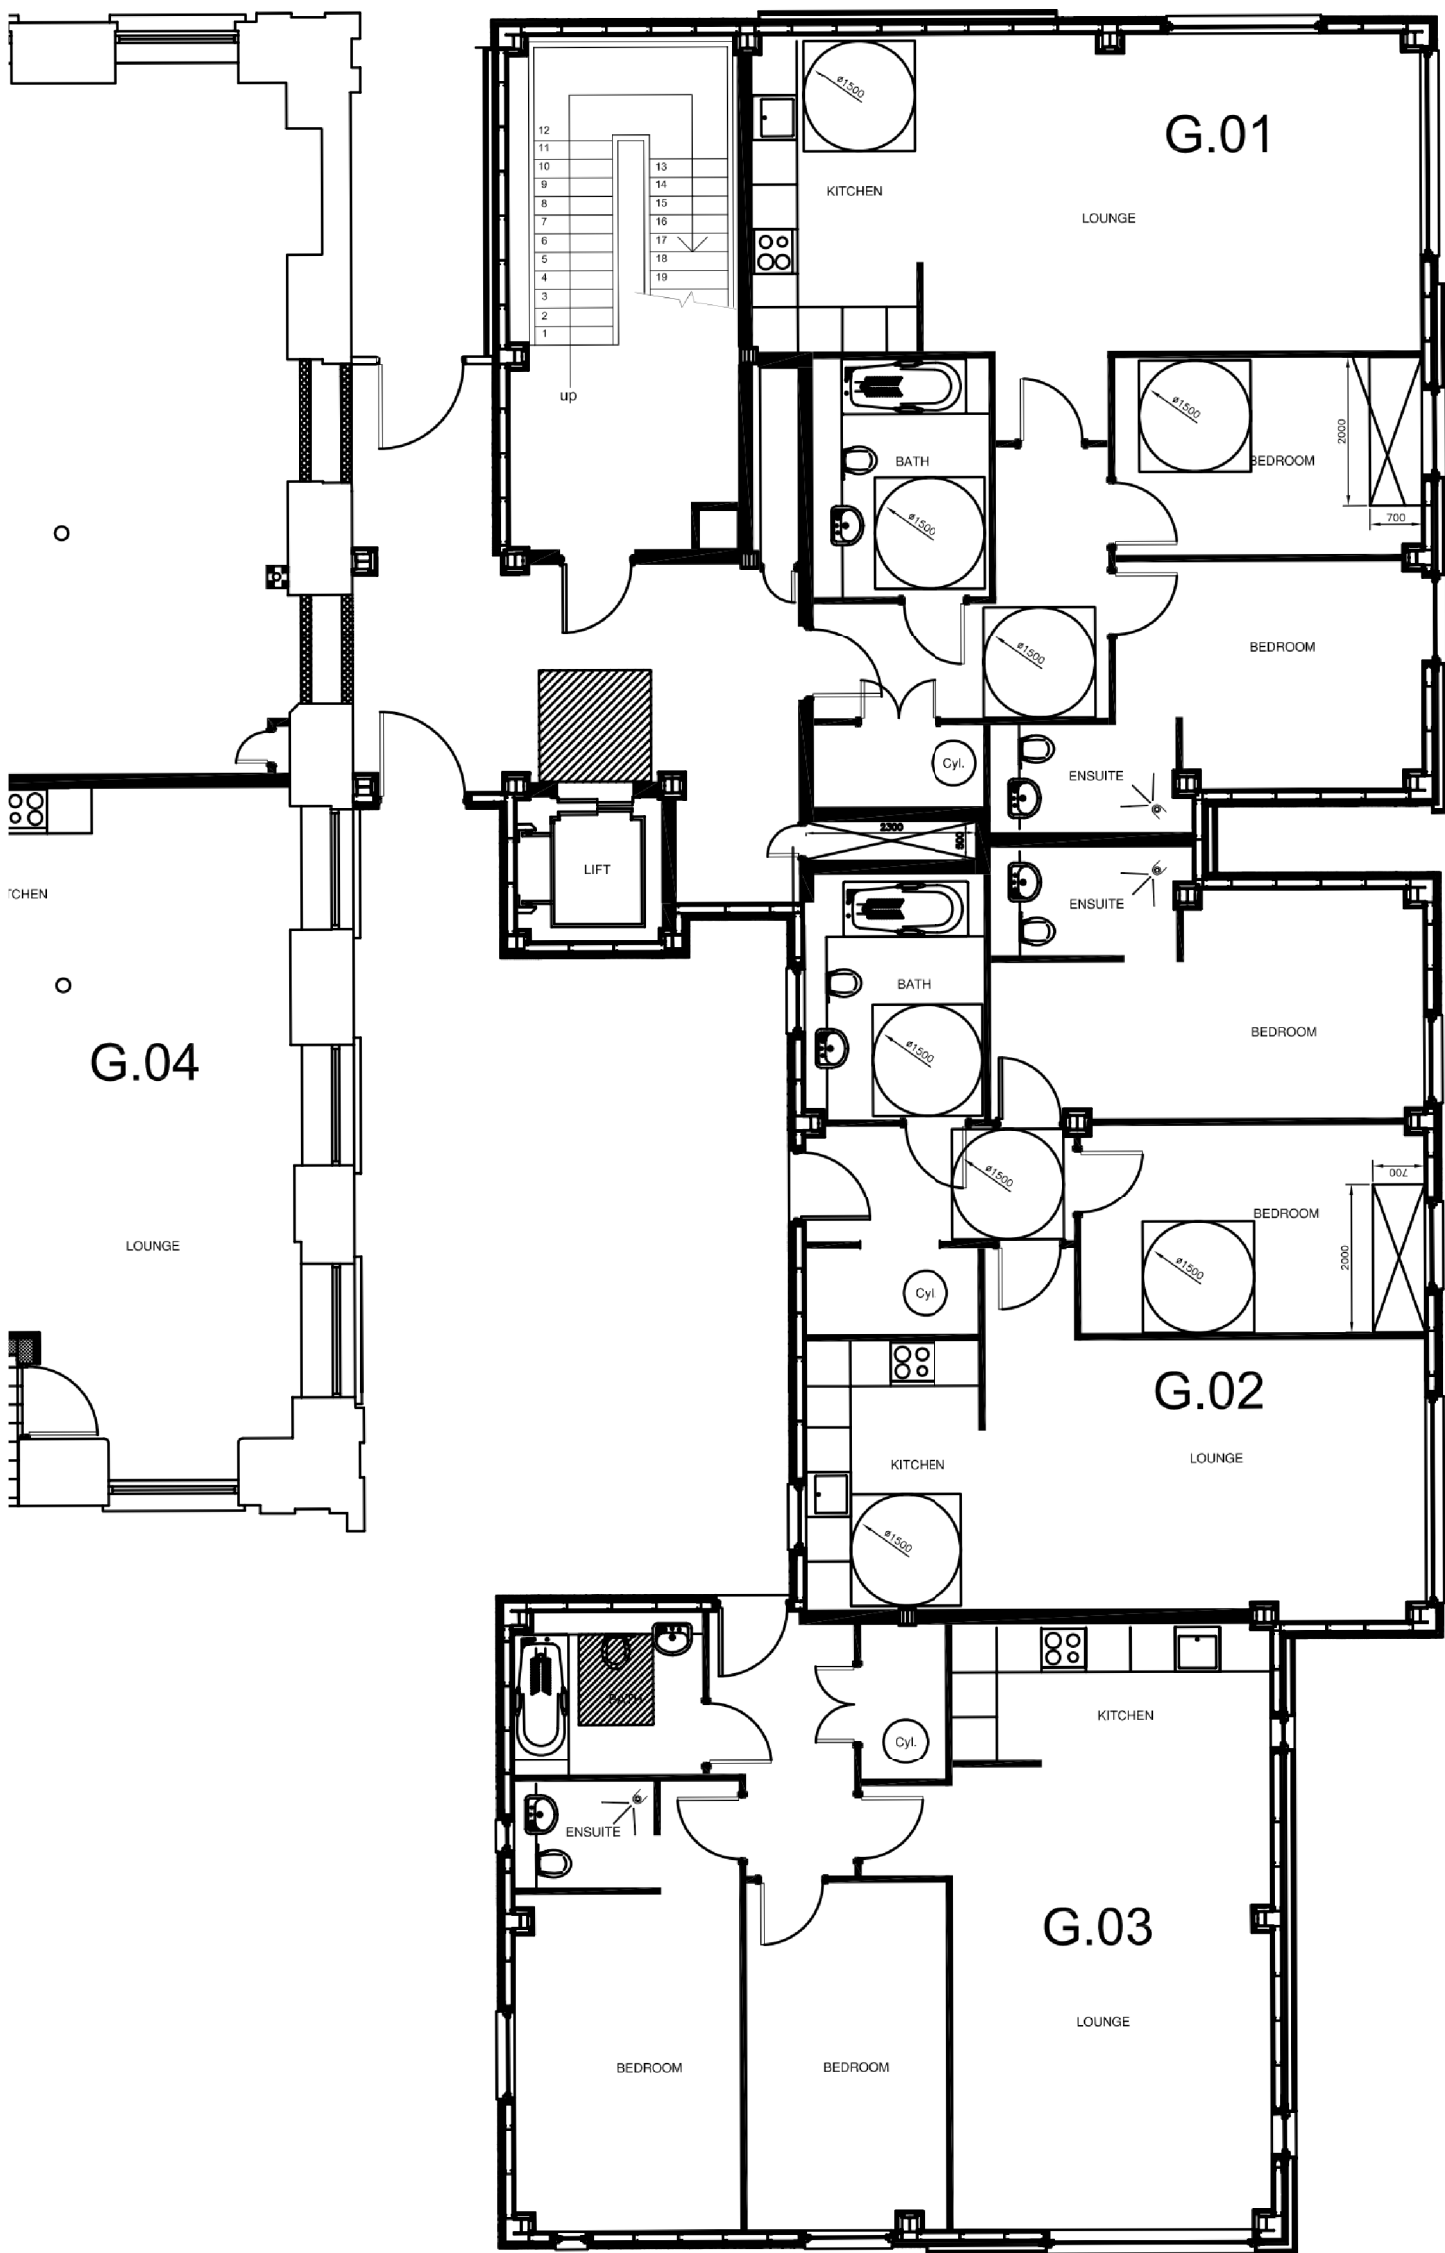

PROPOSED GROUND FLOOR
1 : 100

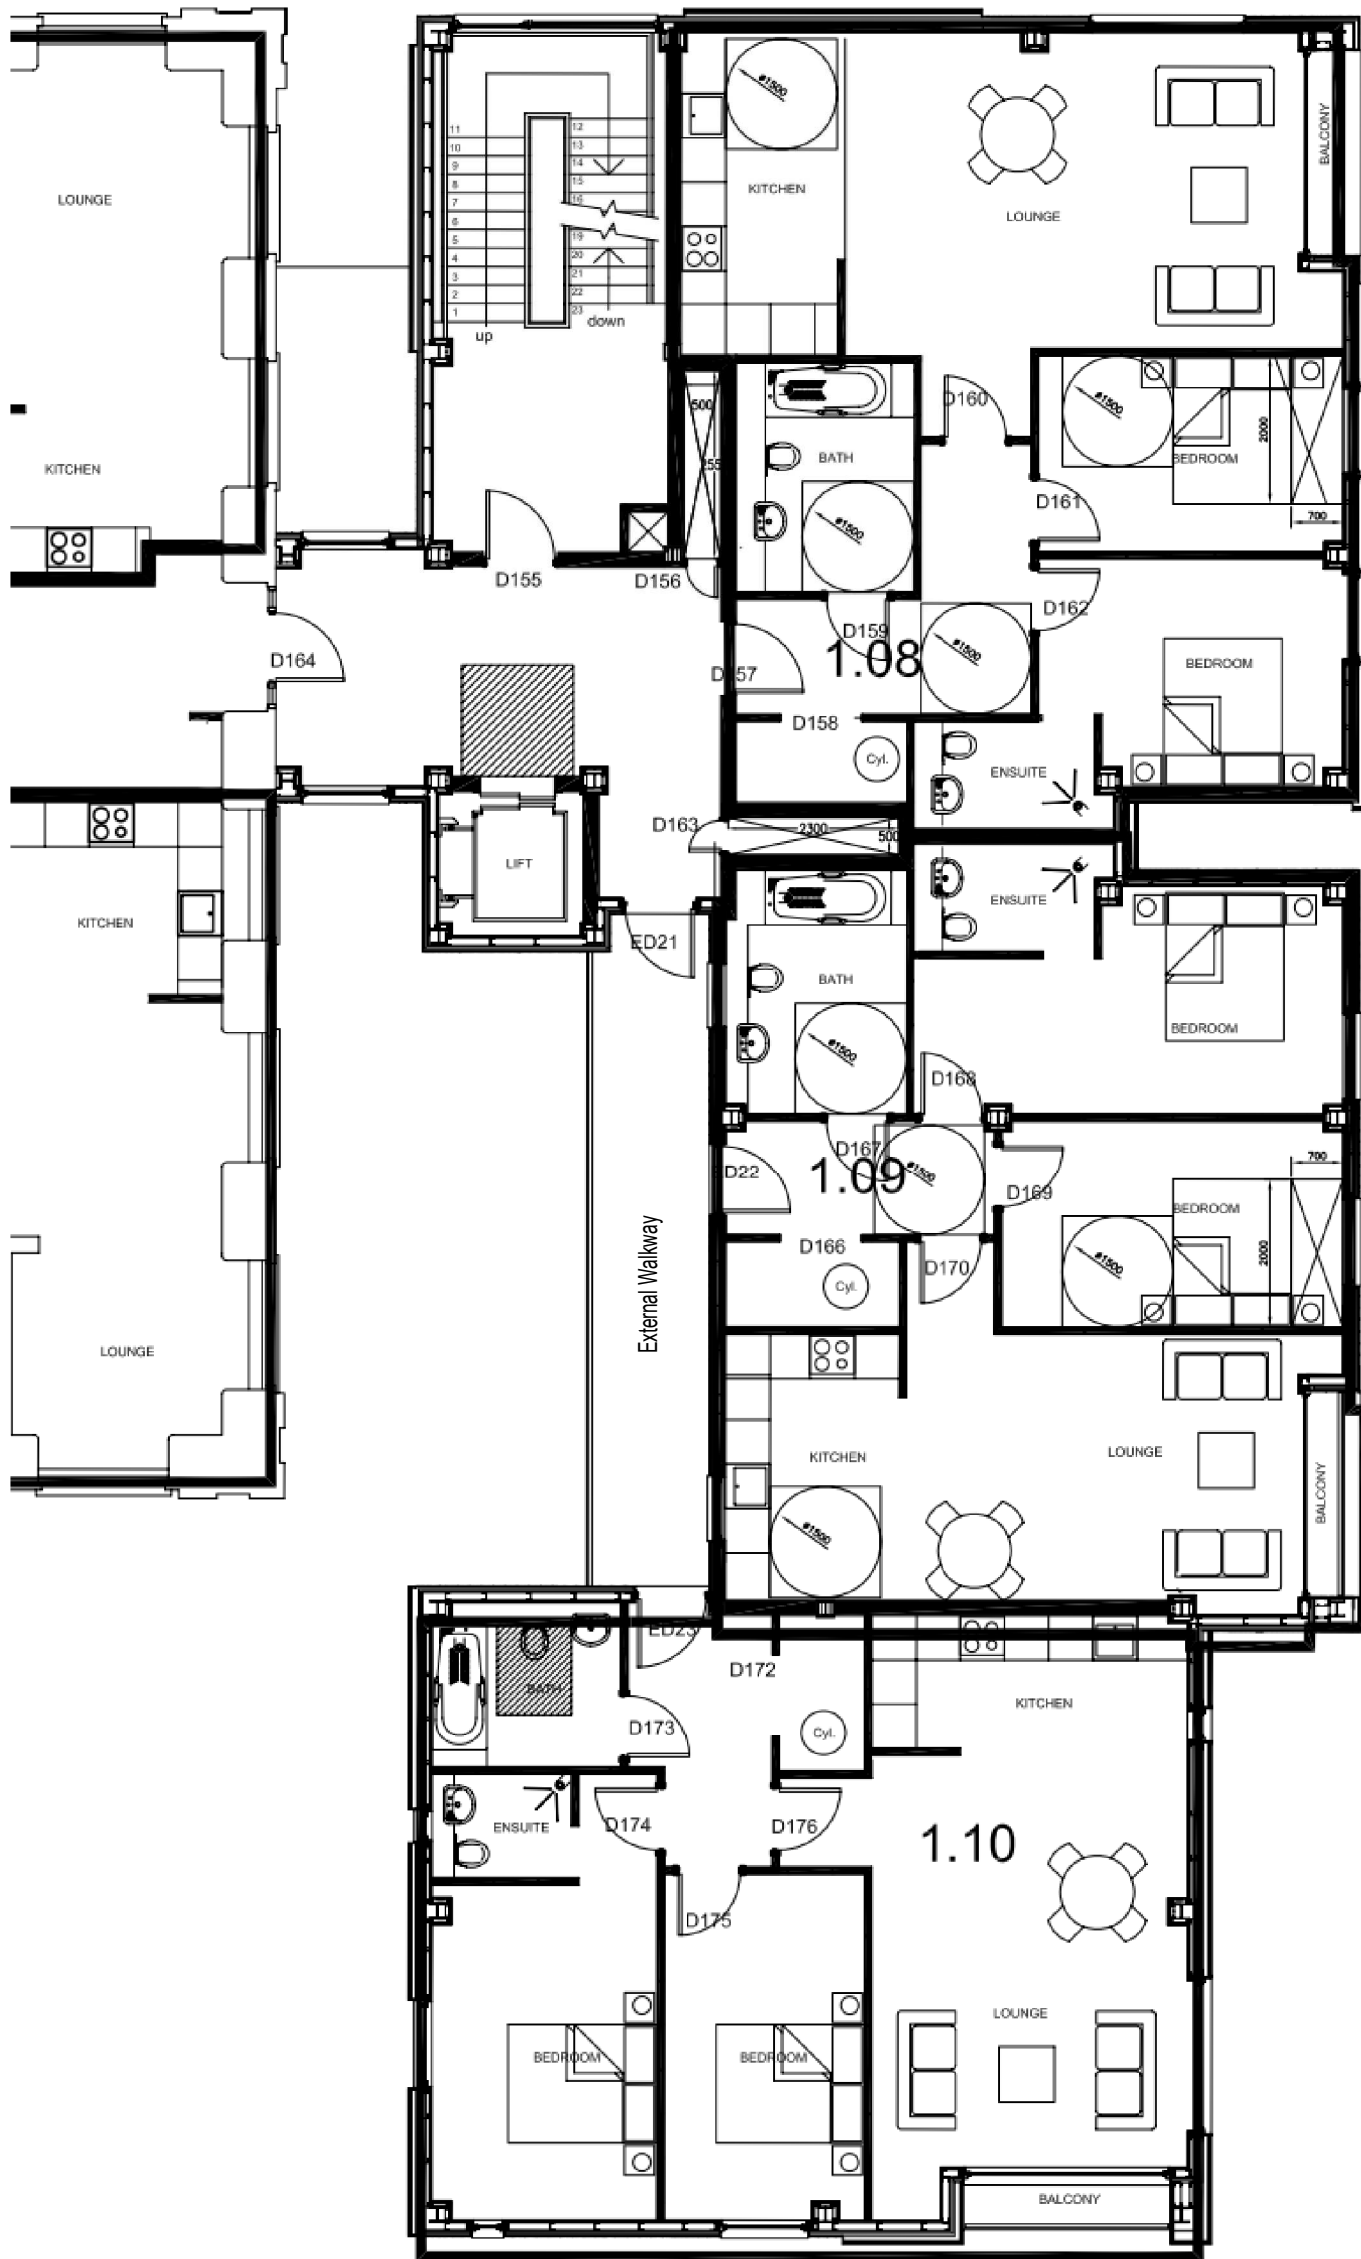

PROPOSED FIRST FLOOR
1 : 100

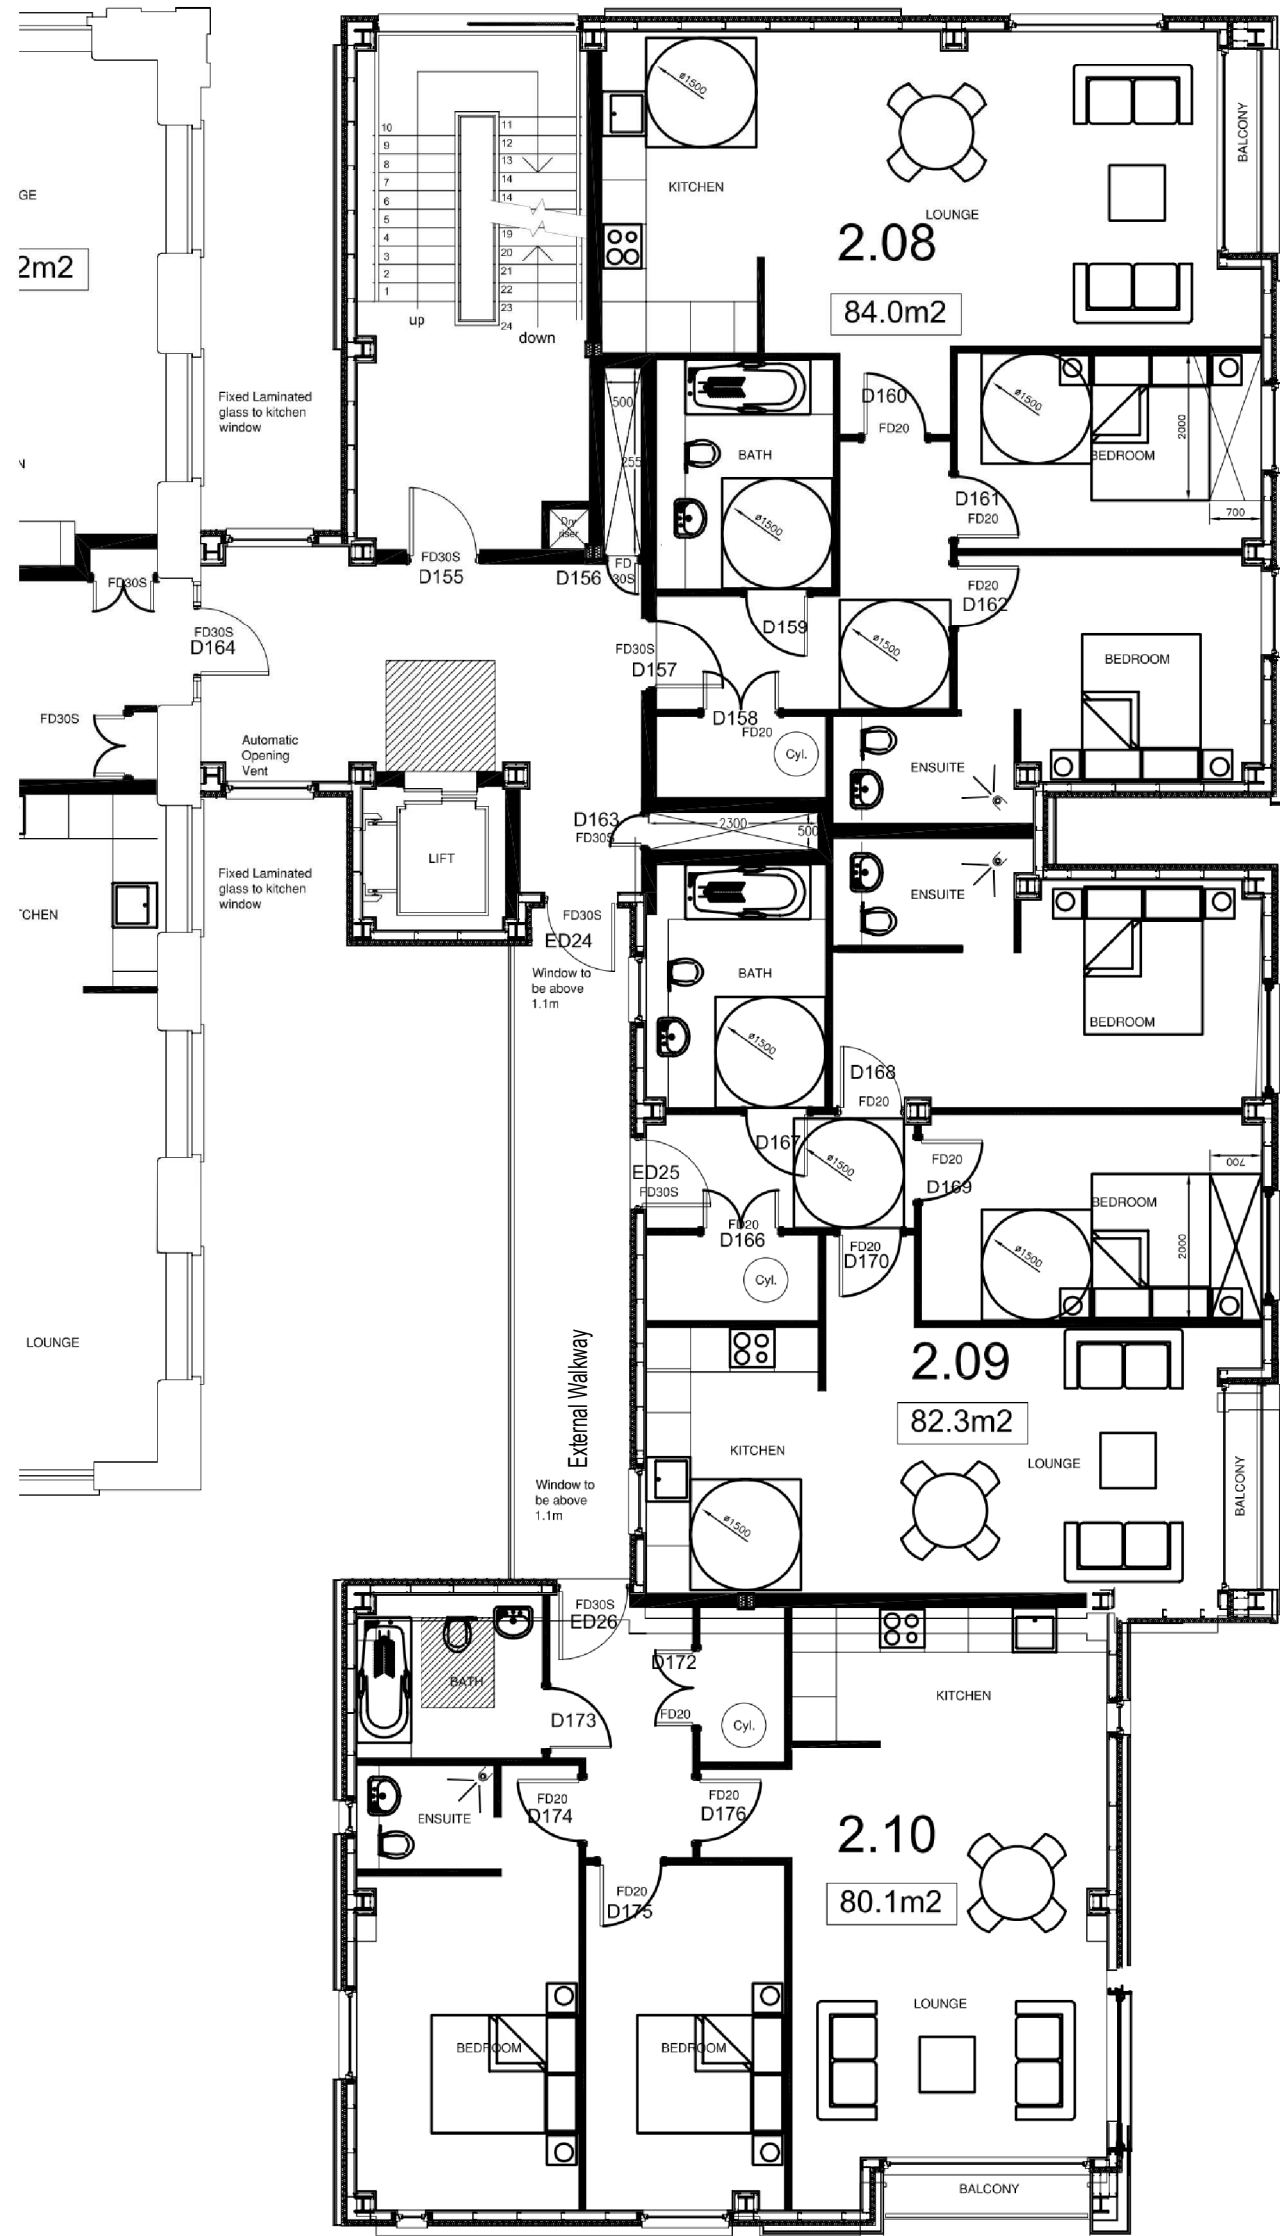

PROPOSED SECOND FLOOR
1 : 100

NOTE

NO PROPOSED CHANGES TO FLOOR PLANS

P00 - Lawful Development Application	11/20/2020
REV. DESCRIPTION DRAWN BY CHECKED BY APPROVED BY DATE	
RIBA PLAN OF WORK 2013 WORKSTAGE	LEVEL OF MODEL DEFINITION (LoD)
Stage 4 - Technical Design	LoD 4a - Precise Model
PURPOSE OF ISSUE - SUITABLE FOR...	BS1192 +A1:2015
Planning Submission	NA - Not Applicable



CARDIFF 029 2052 8140
LONDON 0207 138 3560
WREXHAM 01978 357 887
www.lawray.co.uk
CLIENT
Artisan Investment Group

PROJECT TITLE
Vulcan Mills

DRAWING TITLE
Proposed Floor Plans - Sheet 1

PROJECT No 19377	SCALE @ A1 1 : 100
DRAWING No BS1192:2007	PROJECT - ORIGINATOR - VOLUME - LEVEL - TYPE - ROLE - NUMBER - REVISION
A4:2016 & BS EN 60310:2007	VUL-LAW-X-X-DR- A-067001 P00
DO NOT SCALE	Any discrepancy or query concerning this drawing should be referred to the Architect Copyright © LAWRAY LIMITED Registered Office: Greenmeadow Springs, 1 Cae Gwynedd, Trefnydd, Cardiff CF15 7AB Reg. Co. No. 2724178 VAT Reg. No. 1342146 06