



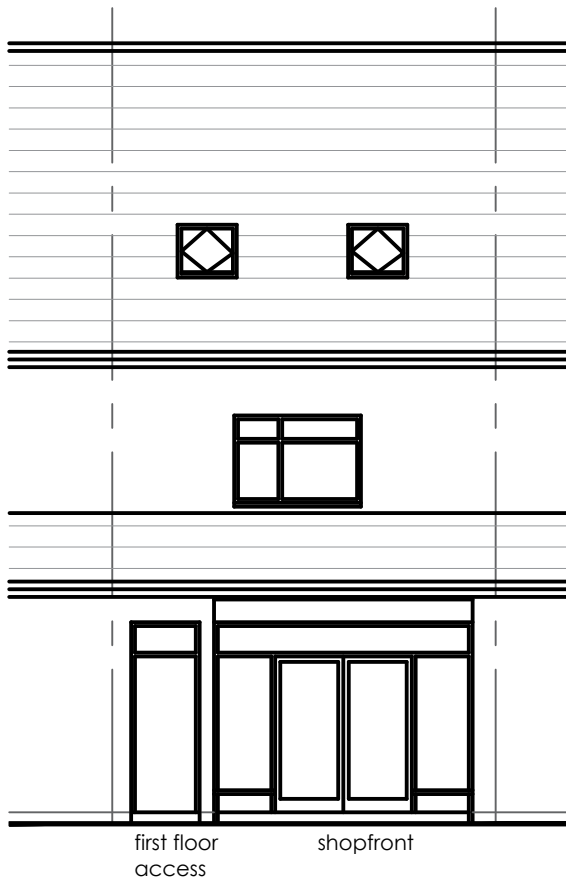


PROPOSED FRONT ELEVATION

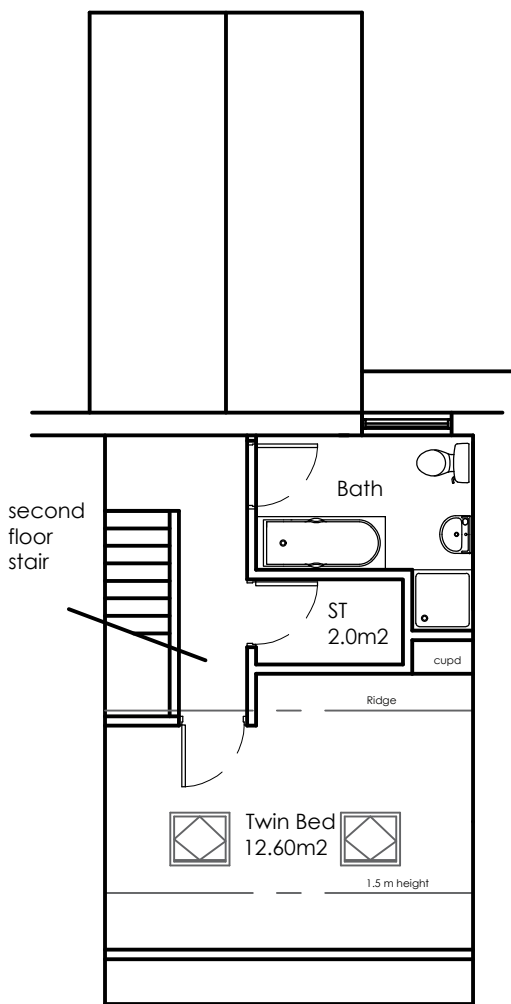

PROPOSED LOFT FLOOR PLAN


Internal Area 29.20 m2

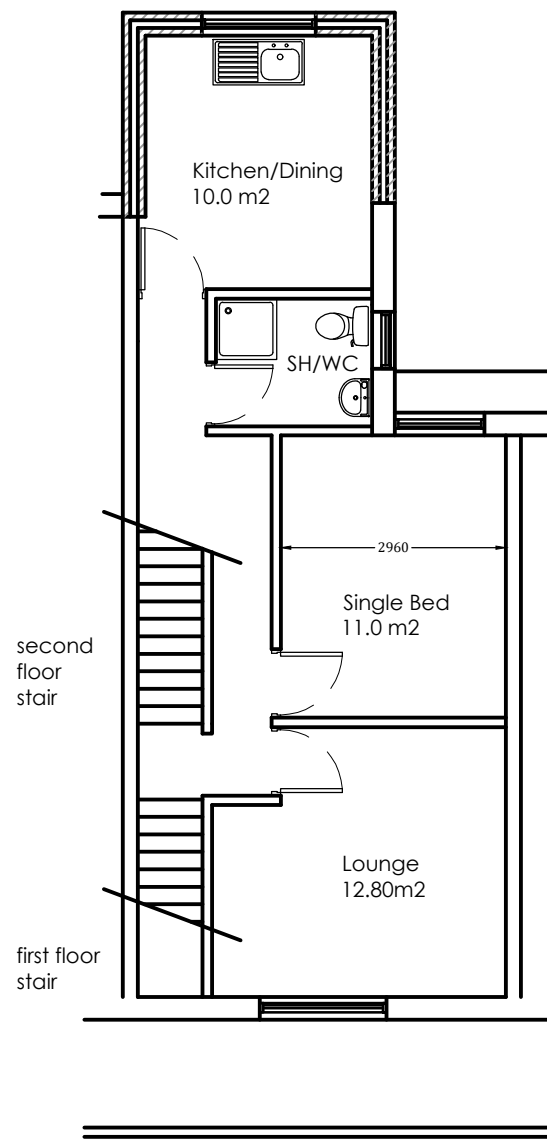


PROPOSED FIRST FLOOR PLAN

Internal Area 51.80 m2


Total Internal Area 81.00 m2

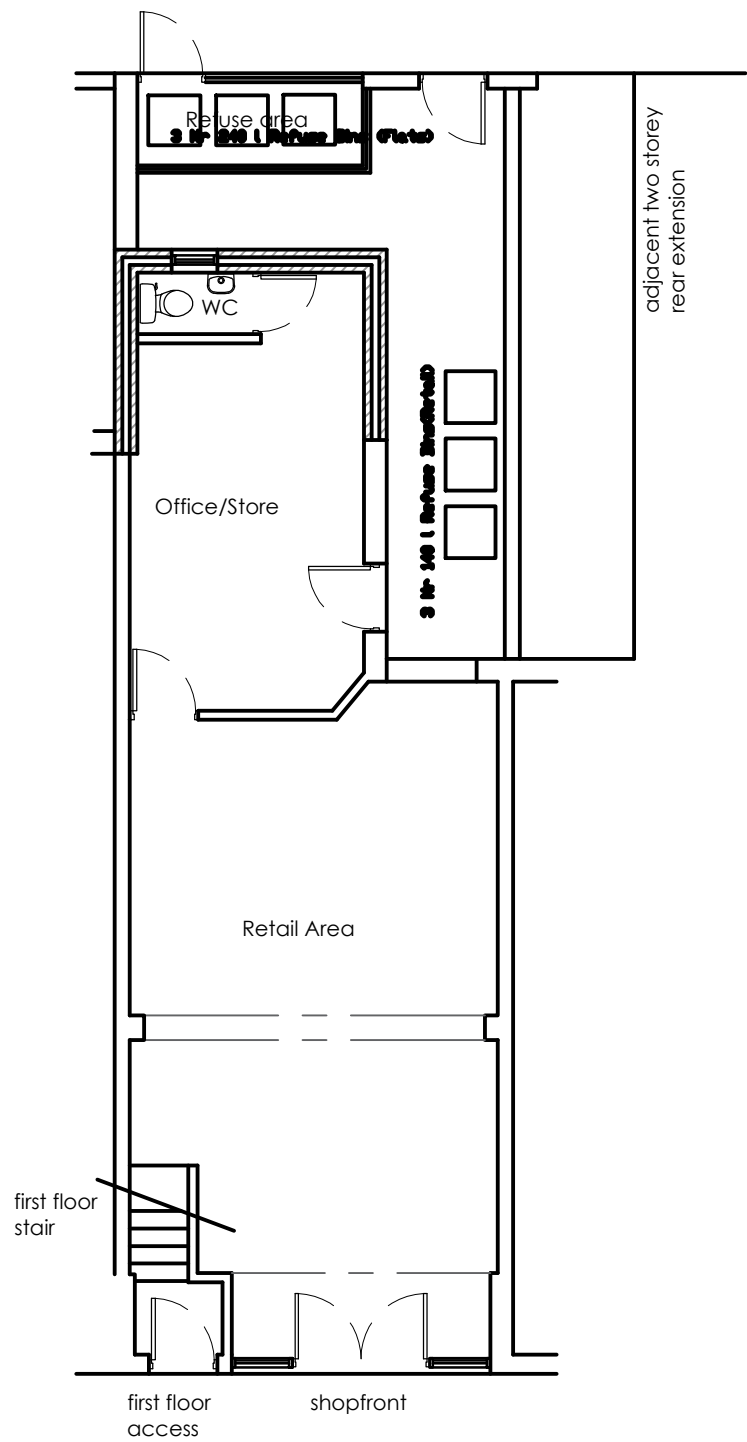


PROPOSED GROUND FLOOR PLAN

 


PROPOSED REAR ELEVATION

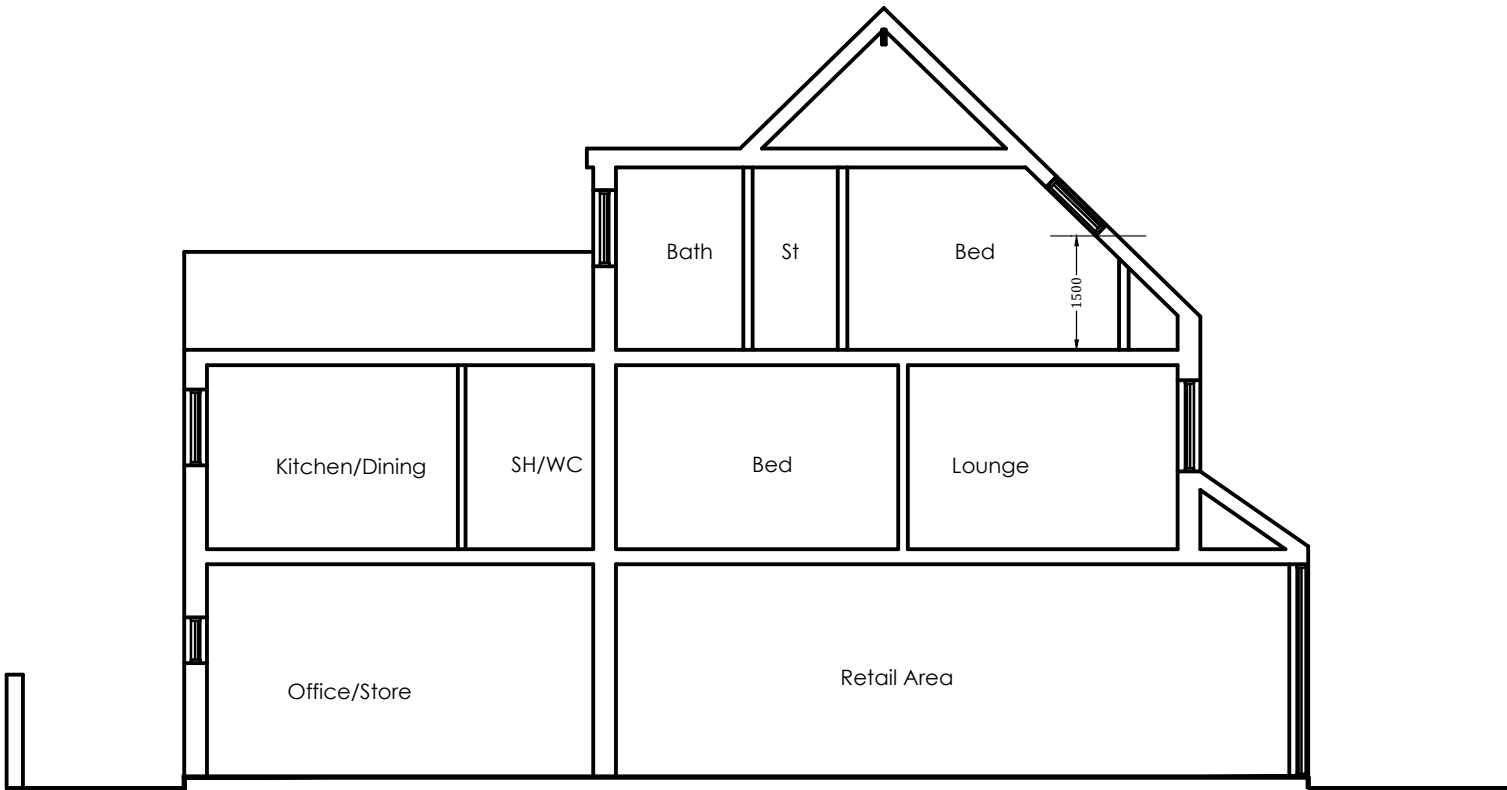

PROPOSED CROSS SECTION

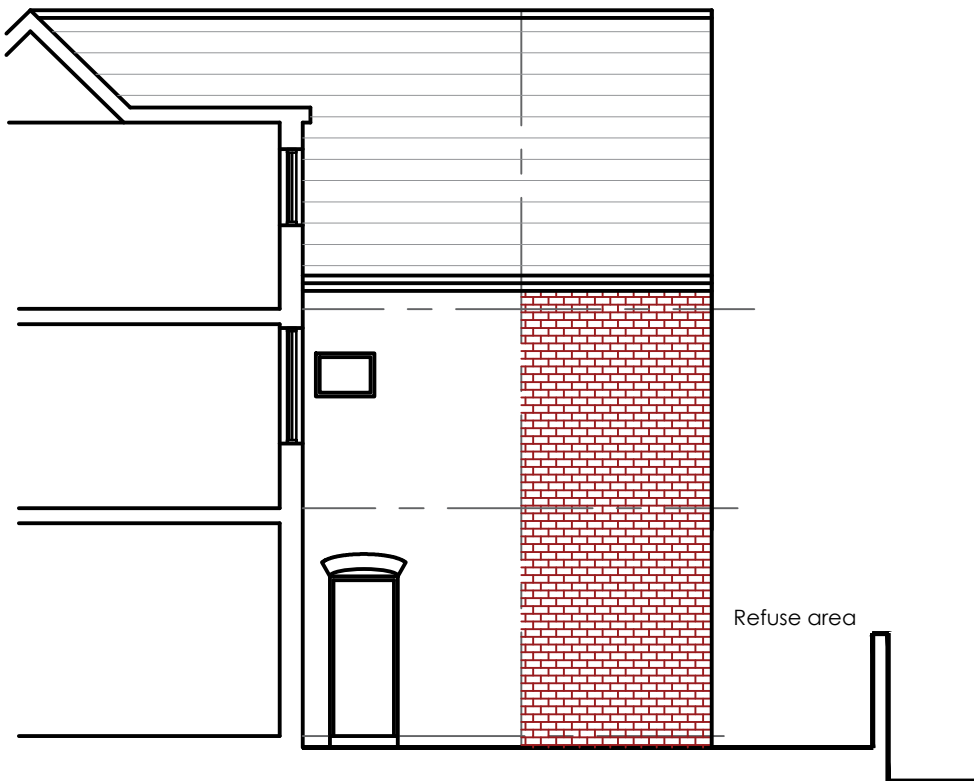

PROPOSED SIDE ELEVATION FROM NR 347

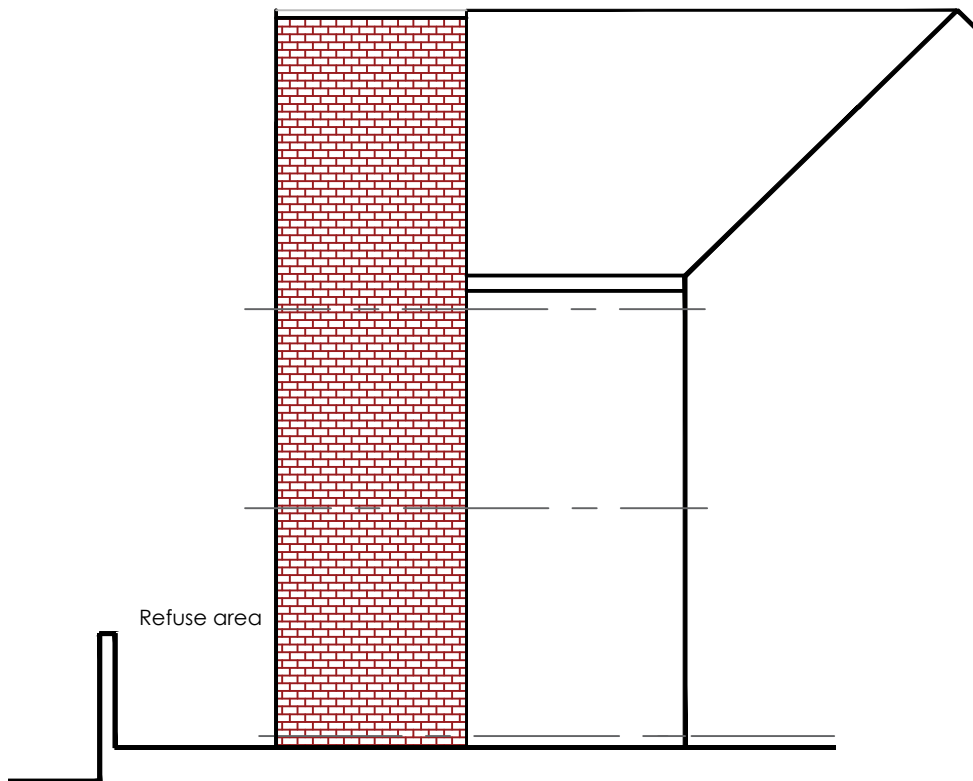

PROPOSED SIDE ELEVATION FROM NR 351

NOTE:

The Contractor is to check and verify all building and site dimensions, levels and sewer invert levels at connection points before work starts.

This drawing must be read with and checked against any structural or other specialist drawings provided.

The Contractor is to comply in all respects with the current Building Regulations whether or not specifically stated on these drawings.

This drawing is not intended to show details of foundation or ground conditions. Each area of ground relied upon to support the structure depicted must be investigated by the Contractor and suitable methods of foundation be provided.

THIS SCHEME IS NOT BASED ON A SURVEY

DO NOT SCALE FROM THIS DRAWING

Drawing Status			
Construction Status			
A.	Revised Application.	SRN	23.12.20
Rev.		By	Date

RICHMOND CONSULTANTS

Mobile 07710131750

Email srnicholls@ntlworld.com

Site
349 Claremont Road
Manchester
M14 7NB

Title
Proposed Floor Plans
Elevations and
Cross Sections

Checked	Drawn By	Scale	Date
	SRN	1:100 @A1	Nov 20
Drawing Number			Rev.
18-20 CR201			A