




FRONT ELEVATION




WEST ELEVATION




REAR ELEVATION

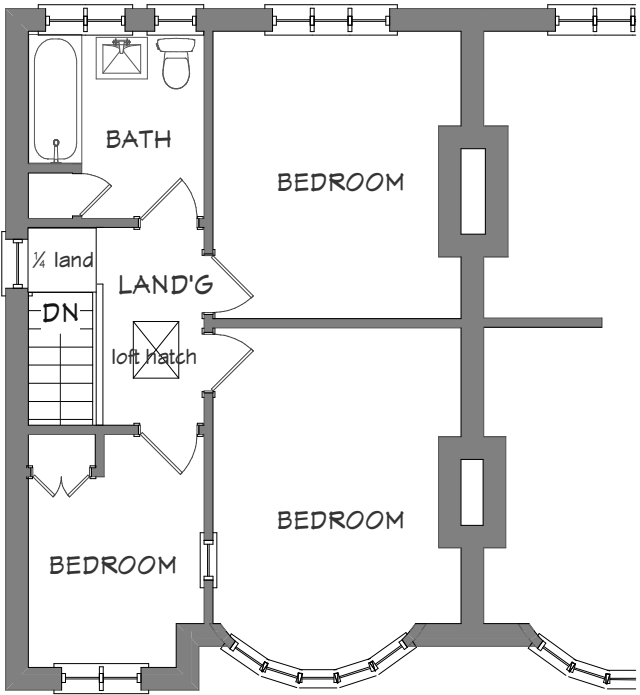


FIRST FLOOR PLAN

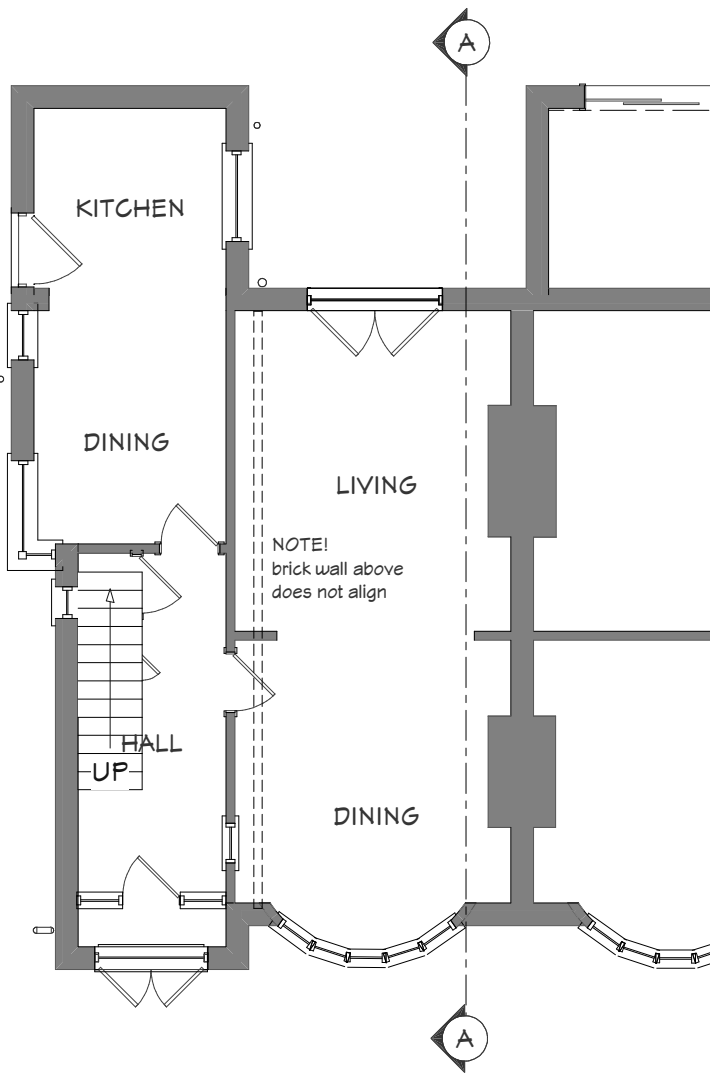

GROUND FLOOR PLAN

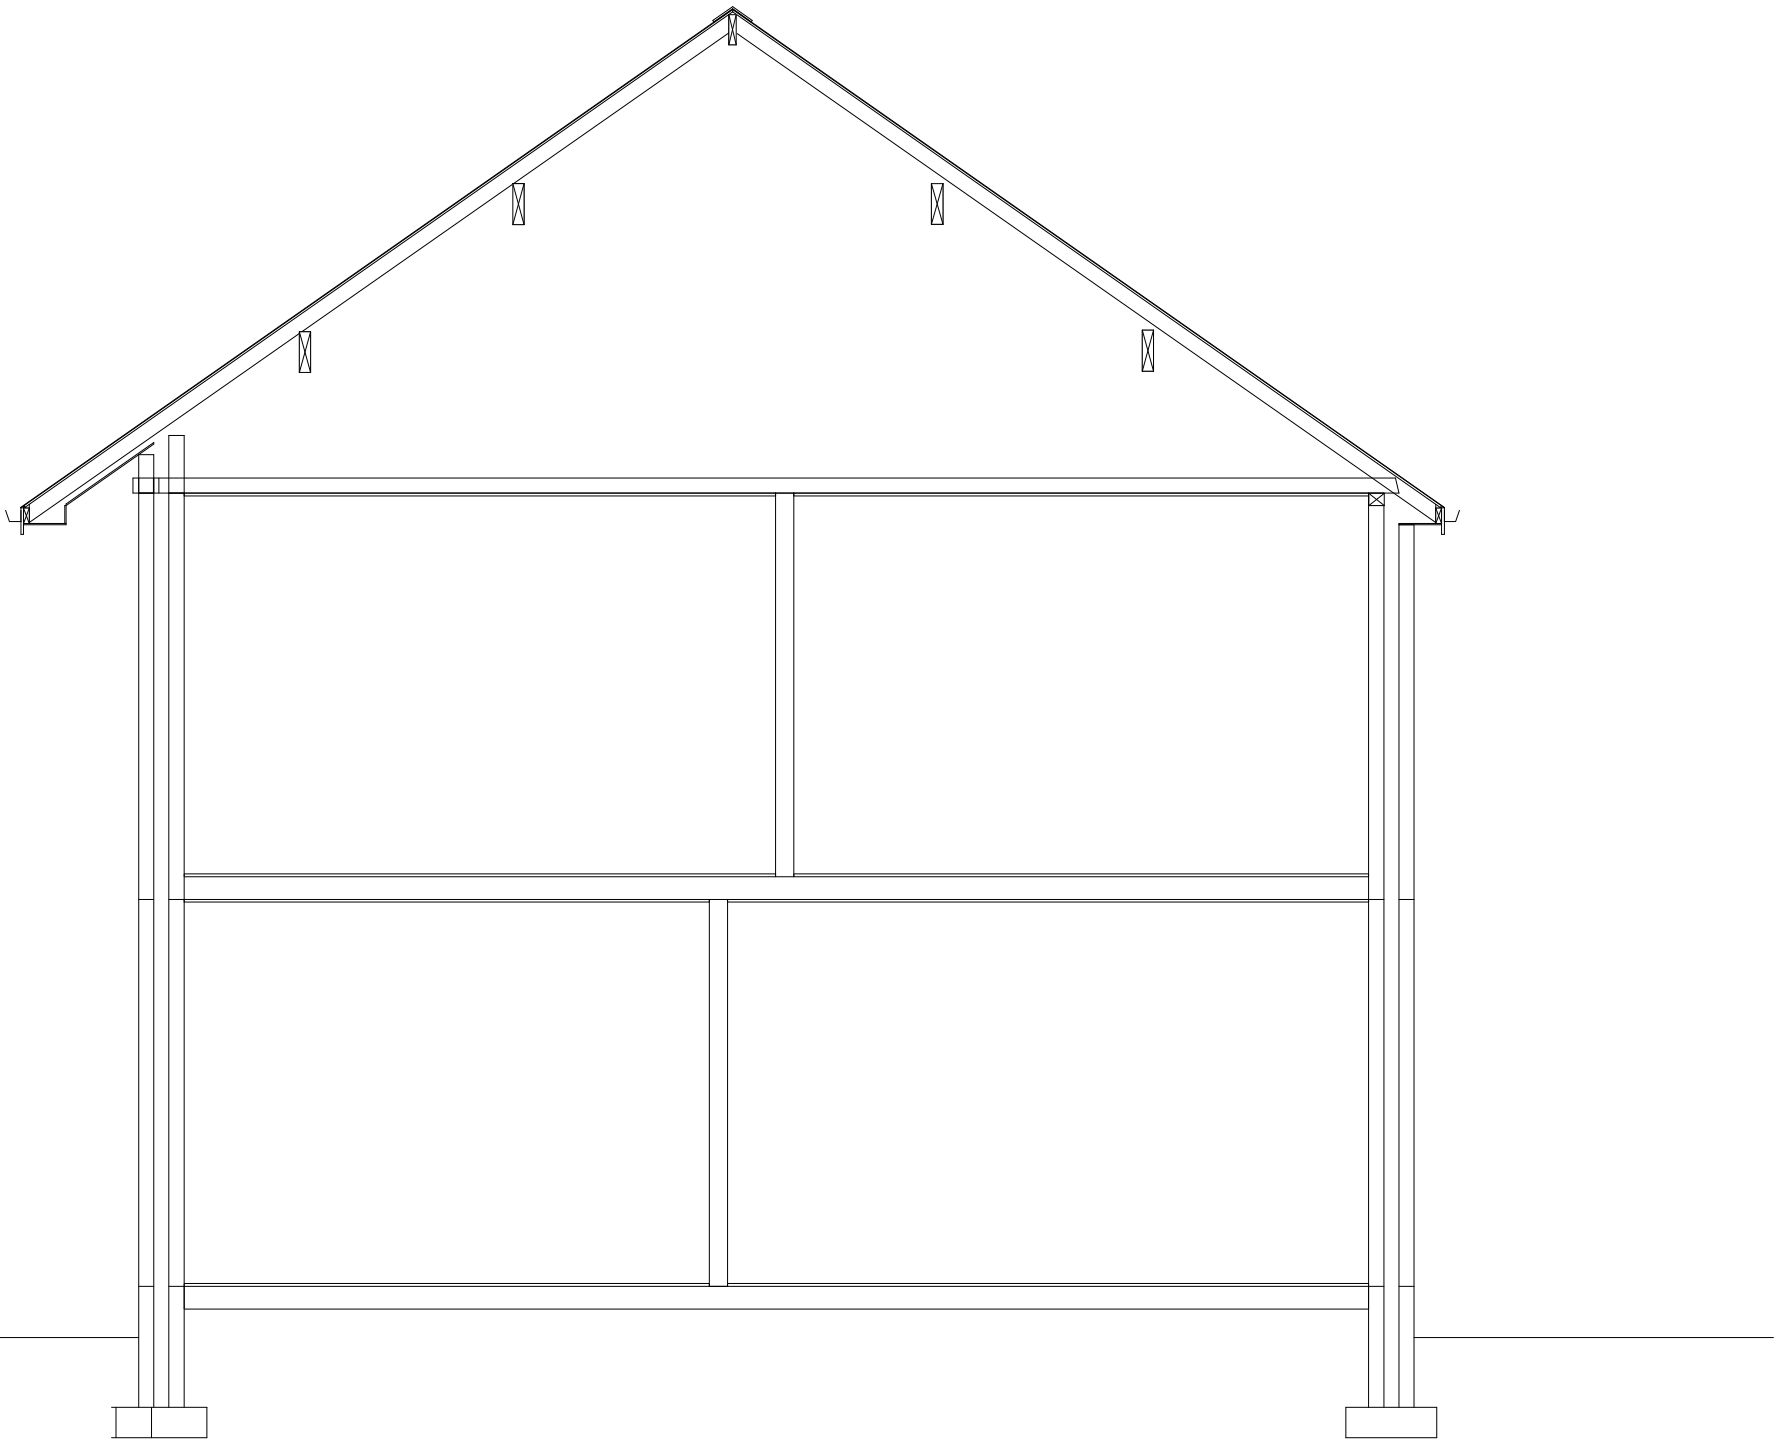

SECTION A - A

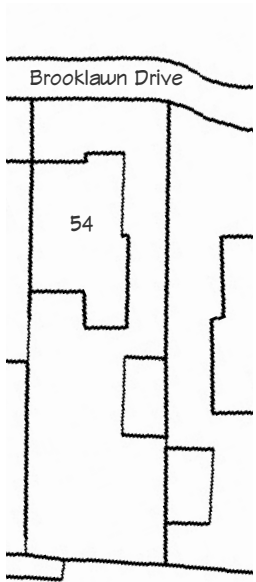

SITE PLAN
scale 1: 500

phadesign
architectural plan workshop

8 Roosevelt Avenue
tel: 01524 67006
email: armistead8@gmail.com

Lancaster LA1 5EJ
mob: 07768 348 888
email: armistead8@gmail.com

SCALE when printed at A2 size 1:100 & 1:50 DATE Feb 2015

TITLE Existing Plans and Elevations

PROJECT Loft Conversion

SITE 54 Brooklawn Drive
Manchester M20 3GZ

CLIENT Mr Daniel Walker

DRG. NO. 2 / A2 / 0215 / 1 REVISION A

Rev A - wall alignment note added 21/06/2016
scales 1:100 and 1:50 for scale plans print ar A2 size
1:50 1 2 3 4 5
1:100 1 2 3 4 5 6 7 8 9 10