



1 Proposed North East Courtyard Elevation A-A
1: 100




2 Proposed North East Elevation B-B
1: 100

Material Schedule		
Planning Material	Finish	Description
1	Render Colour to match existing	StoTherm Mineral M system on mineral wool board substrate (non-combustible) fixed to Cement Particle board with drained cavity
2	Colour To Match Existing	Copper Cladding Boards with non-combustible backing fitted on aluminium helping hand system fixed to cement-bonded particle board Versapanel A2 with rainscreen mineral wool insulation.
3	Timber Effect Colour To Match Existing	Aluminium planks with painted timber effect fitted onto aluminium helping hand system with rainscreen mineral wool insulation within the cavity
4	Colour To Match Existing	Glass Fibre Reinforced concrete boards fitted on aluminium helping hand system fixed to cement-bonded particle board Versapanel A2 with rainscreen mineral wool insulation

Construction (Design and Management) Regulations

Design risk assessments are carried out throughout the design stage of this project in accordance with company procedures and manuals. Where reasonably possible all areas of risk applicable to design and end use of the construction have been identified and then eliminated, mitigated or recorded as a residual risk. Note that general risks of which a competent designer or contractor should be aware are not included. This drawing is to be read in conjunction with the Pre-construction Information and all related documents prepared in accordance with the current Construction (Design and Management) Regulations 2015 and all applicable Health and Safety legislation as currently amended.

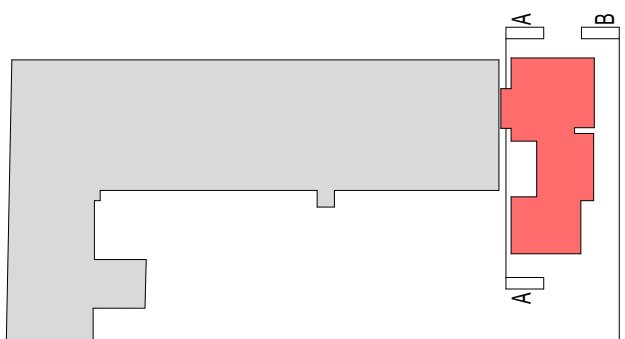

KEY PLAN

P00 Lawful Development Application 11/20/2020
REV DESCRIPTION | DRAWN BY | CHECKED BY | APPROVED BY DATE
RIBA PLAN OF WORK 2013 WORKSTAGE LEVEL OF MODEL DEFINITION (LoD)
Stage 3 - Developed Design LoD 3 - Approximate Model
PURPOSE OF ISSUE - SUITABLE FOR... BS1192 +A1:2015
Planning Submission NA - Not Applicable




CARDIFF 029 2052 8140
LONDON 0207 138 3560
WREXHAM 01978 357 887
www.lawray.co.uk
CLIENT
Artisan Investment Group

PROJECT TITLE
Vulcan Mills

DRAWING TITLE
Proposed Elevations - Sheet 1

PROJECT No 19377 SCALE @ A1 1: 100
DRAWING No 19377 PROJECT ORIGINATOR VOLUME TYPE ROLE REVISION
19377 VUL-LAW-X-Z-DR- A-067003 P00
DO NOT SCALE Any discrepancy or query concerning this drawing should be referred to the Architect
Copyright © LAWRA Y LIMITED
Registered Office: Greenmeadow Springs, 1 Cae Gwynedd, Trefyniail, CARDIFF CF15 7AB
Reg. Co. No. 2724178 VAT Reg. No. 1342146 06

 

VISUAL SCALE 1:200 @ A1