




FRONT ELEVATION




REAR ELEVATION



WEST ELEVATION

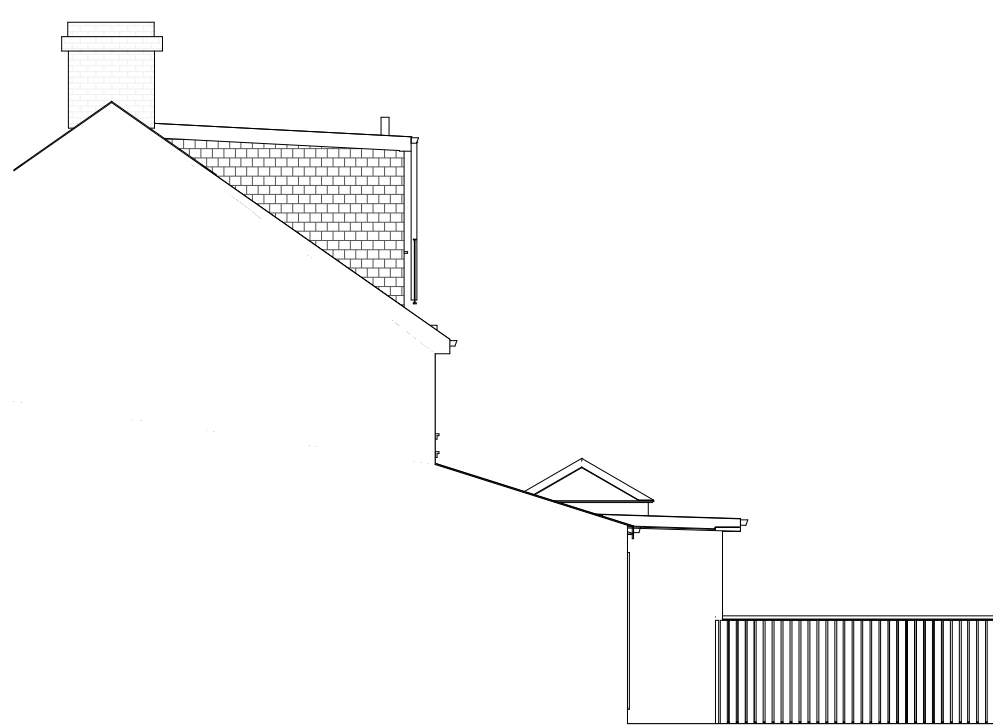

EAST ELEVATION

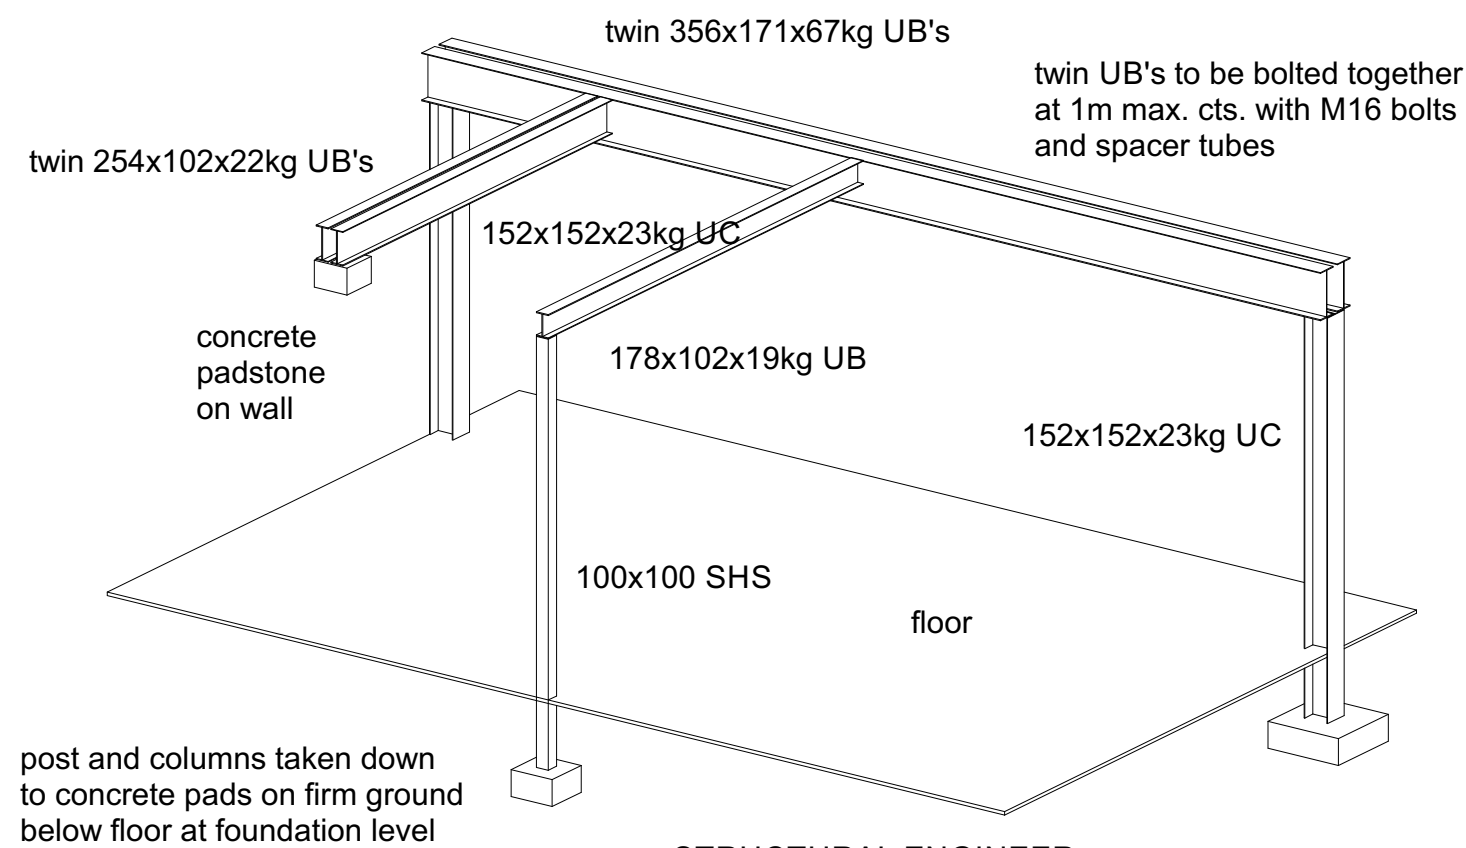

STRUCTURAL ENGINEER
to check steelwork and
foundation/padstone sizes and
provide connection details

pha Design
architectural plan workshop

8 Roosevelt Avenue Lancaster LA1 5EJ
tel: 01524 67006 mob: 07768 348 889
email: armistead8@gmail.com

SCALE when printed at A2 size DATE

1:100 + NTS Nov 2020

TITLE

Elevations and Views

PROJECT

Kitchen Extension and
Internal Remodel

SITE

54 Brooklawn Drive
Manchester M203GZ

CLIENT

Mr + Mrs D Walker

DRG. NO. REVISION

B

Rev B - east elevation added 31/12/2020

Rev A - extended to 4m and lantern light
added 17/12/2020

