



NOTES:
THIS DRAWING IS COPYRIGHT OF BHATT ARCHITECTS LTD
AND MAY NOT BE REPRODUCED, COPIED OR ALTERED
WITHOUT PRIOR PERMISSION.


NO WORKS ARE TO BE SET OUT FROM THESE DRAWINGS.
DO NOT SCALE. USE FIGURED DIMENSIONS ONLY.
ALL DIMENSIONS ARE TO BE CHECKED AND CONFIRMED ON SITE,
AND ANY DISCREPANCIES, ERRORS OR OMISSIONS ARE TO BE
REPORTED BEFORE WORK COMMENCES. SUBJECT TO SITE
SURVEY AND ALL NECESSARY CONSENTS, THIS DRAWING IS TO BE
READ WITH ALL OTHER RELEVANT MATERIALS.

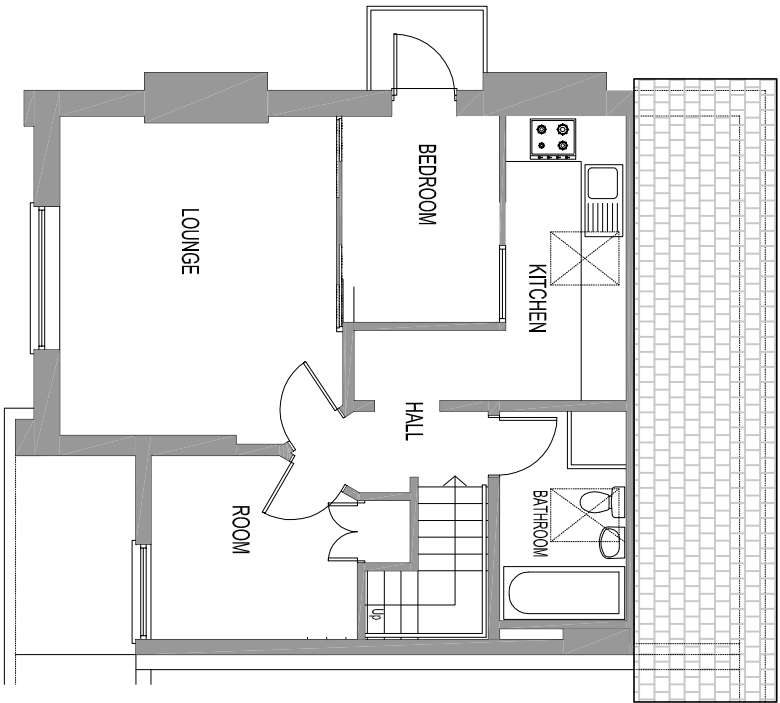


EXISTING SECOND FLOOR PLAN

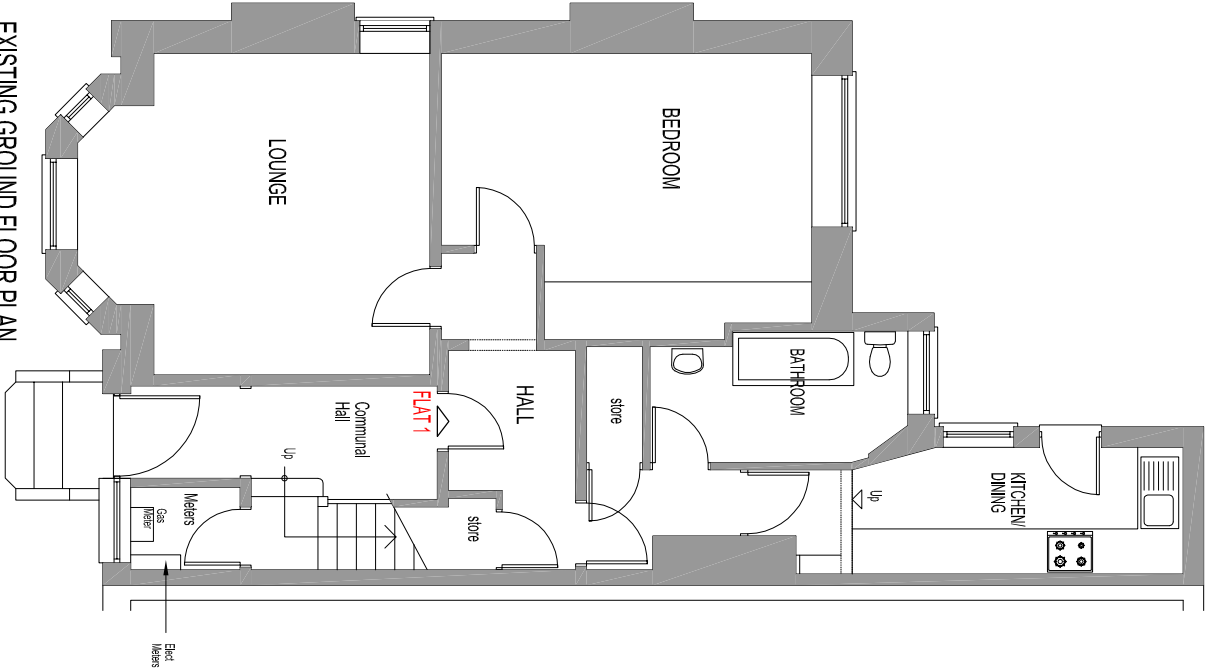

EXISTING GROUND FLOOR PLAN

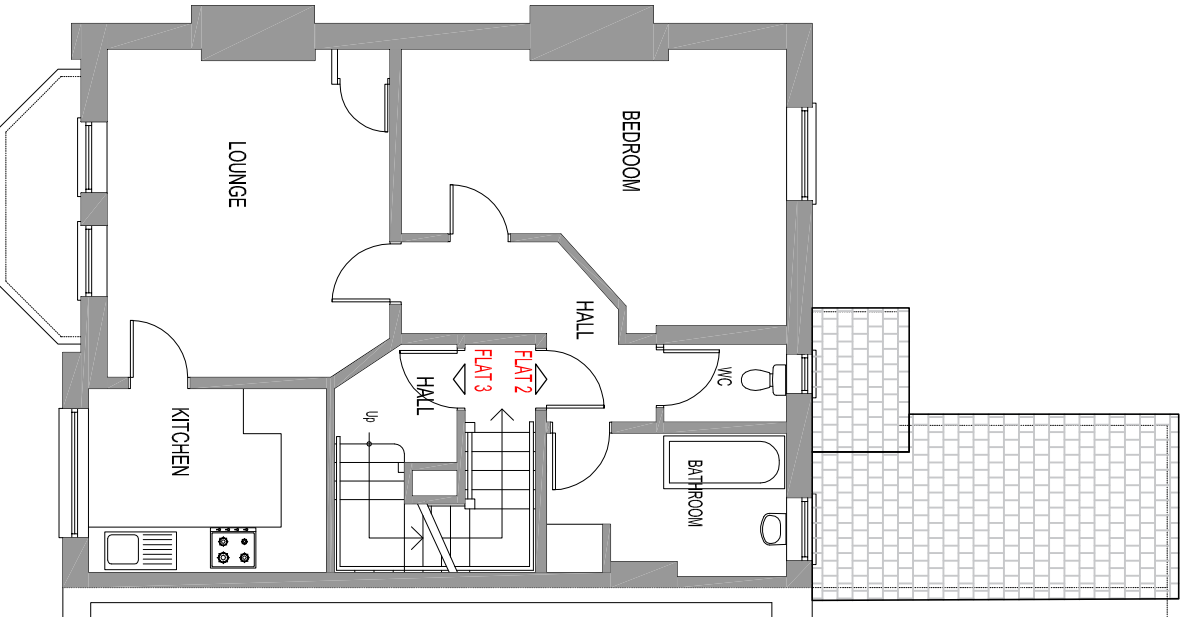

EXISTING FIRST FLOOR PLAN

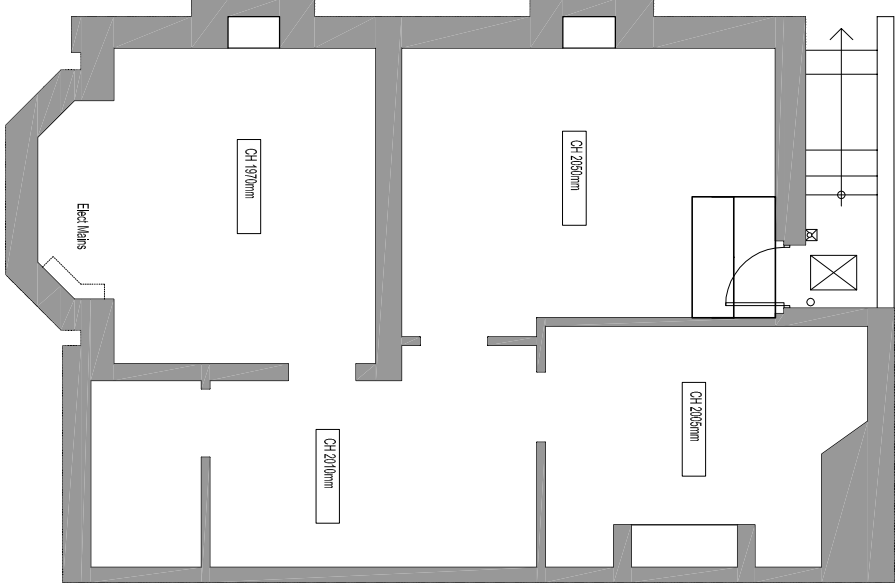

EXISTING BASEMENT FLOOR PLAN

Revision Description		Drawn	Checked	Date
Rev A: Issued for discussions		JB	JB	24/05/16
Project Proposed Conversion of Basement to Flats No 8 Athol Road, Walley Range, Manchester.M16 8QN				
Client Othman Benchalbon				
Architect Bhatt Architects Ltd Manchester				
Drawing Title		Scale 1:100 @A3		
Existing Floor Plans		Date	20/05/16	
Job Reference/Drawing No P081/sk/03		Revision	-	