


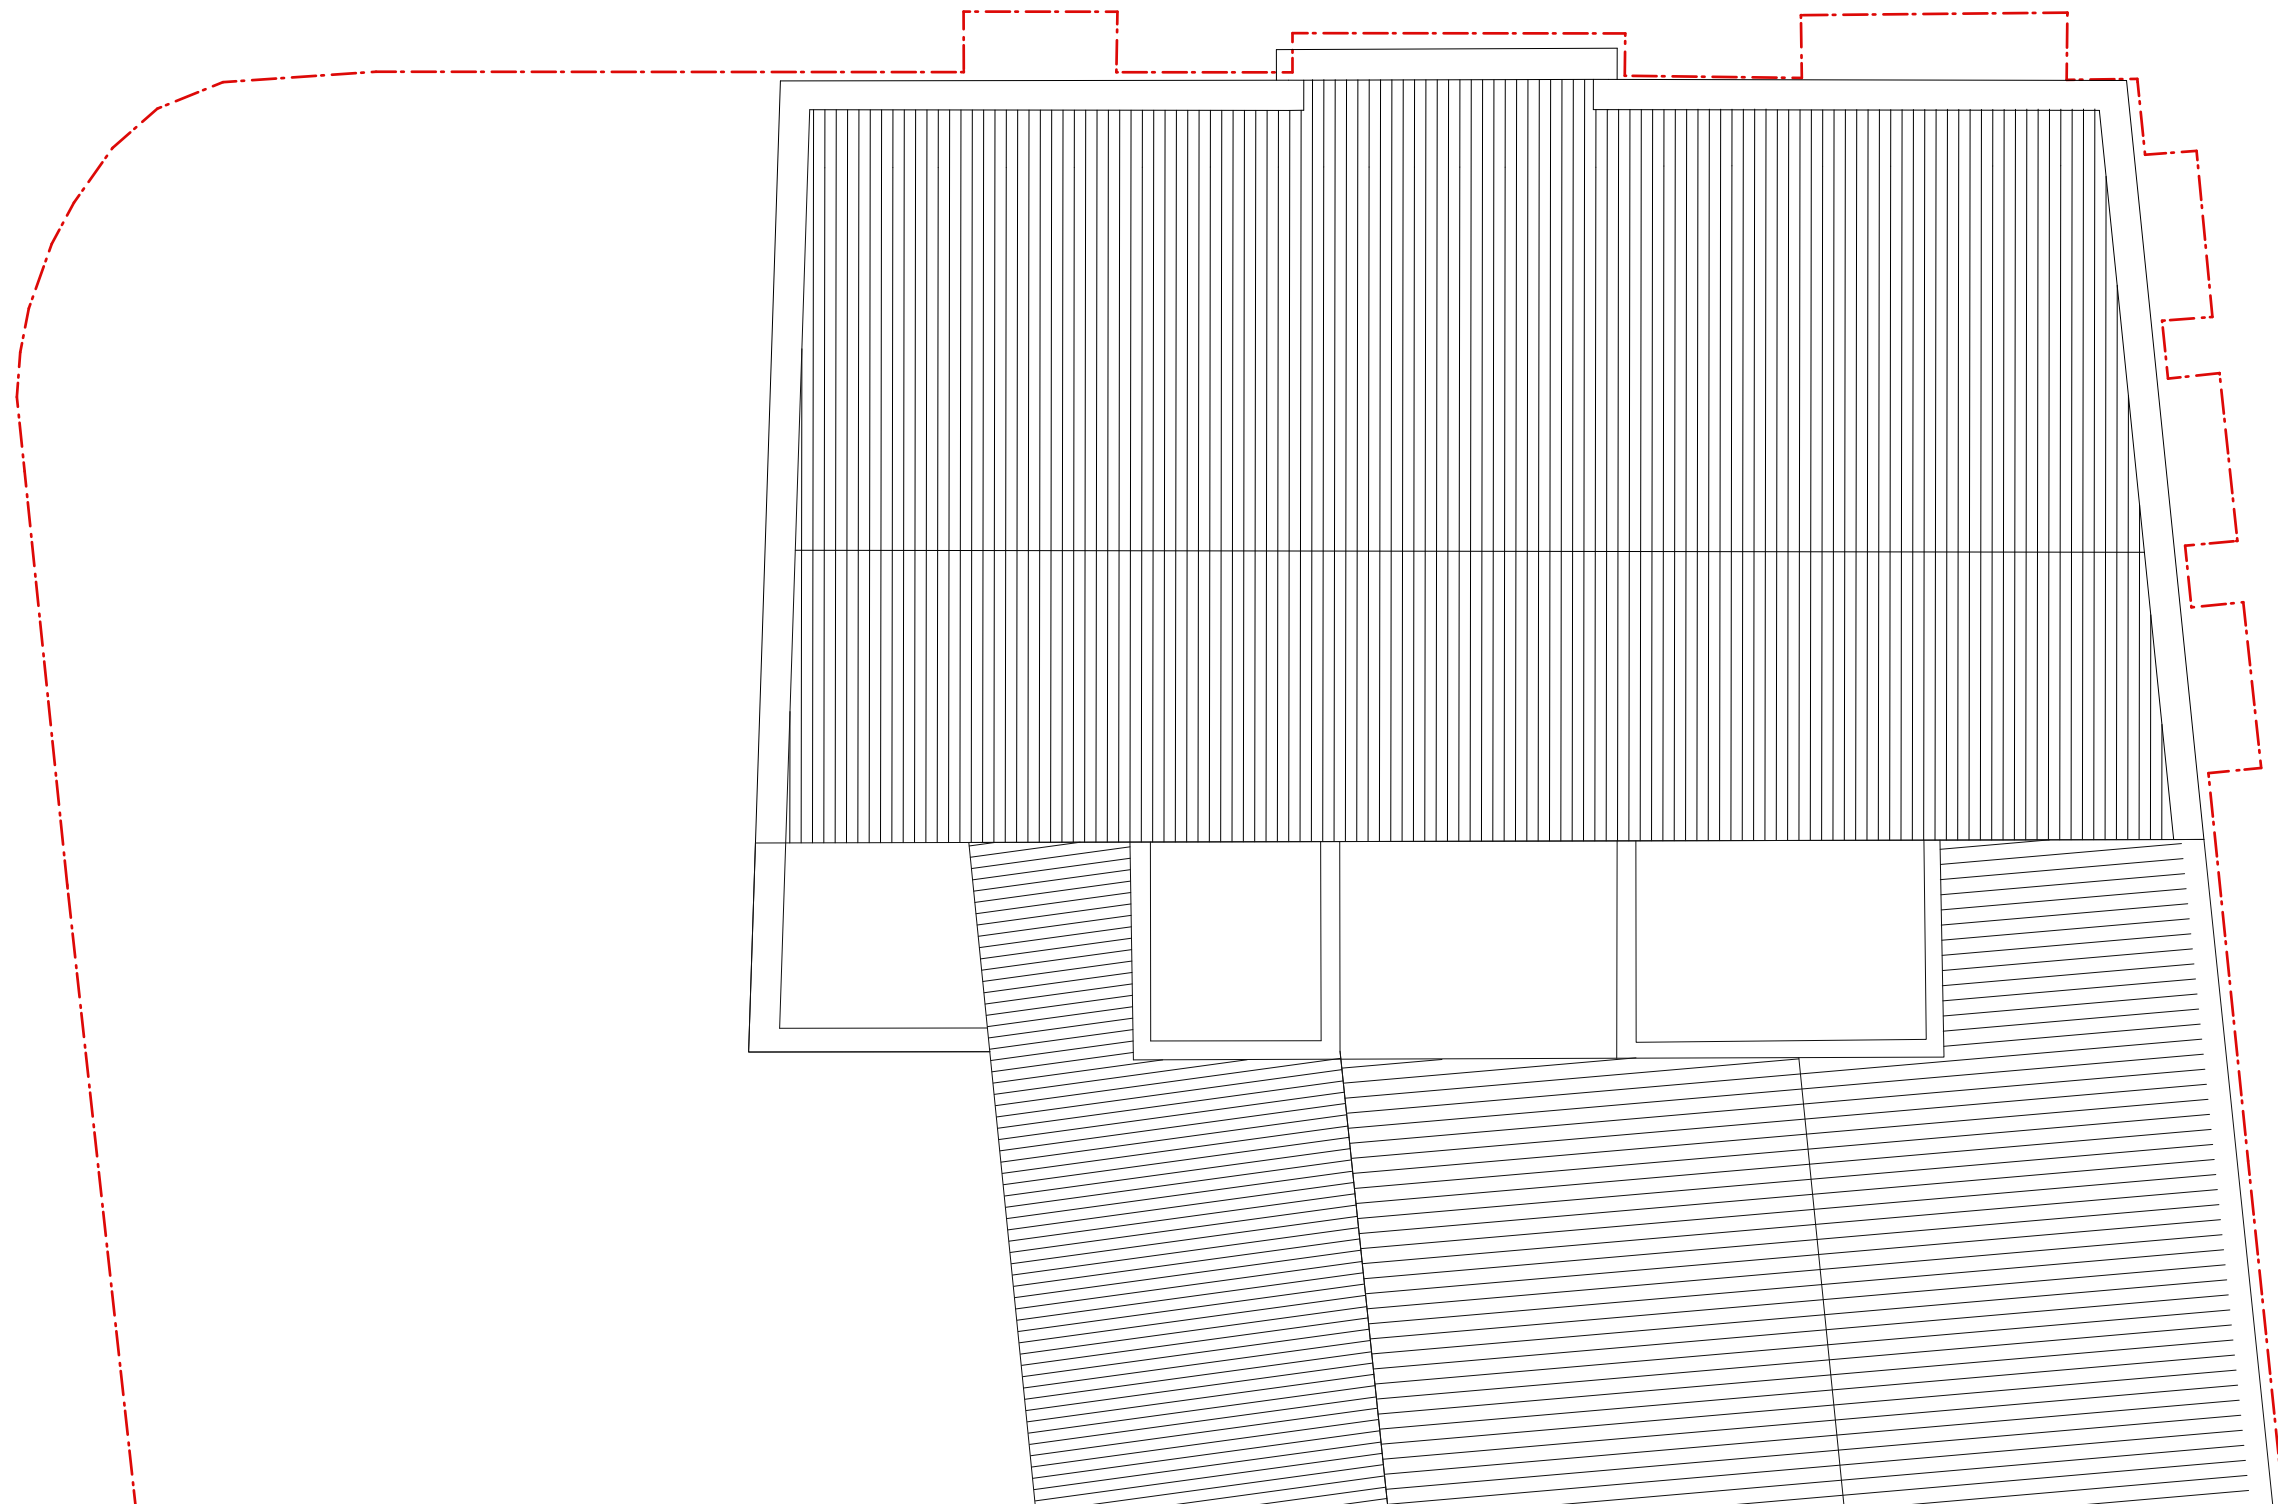

EXISTING SHOWROOM ROOF PLAN

1:100 @ A3

OMI Architects

PROJECT Laystall St
DATE SEPT' 20
SCALE 1:100
DWG No. 1383 / L0012

EXISTING SHOWROOM ROOF PLAN
ROOF PLAN

