



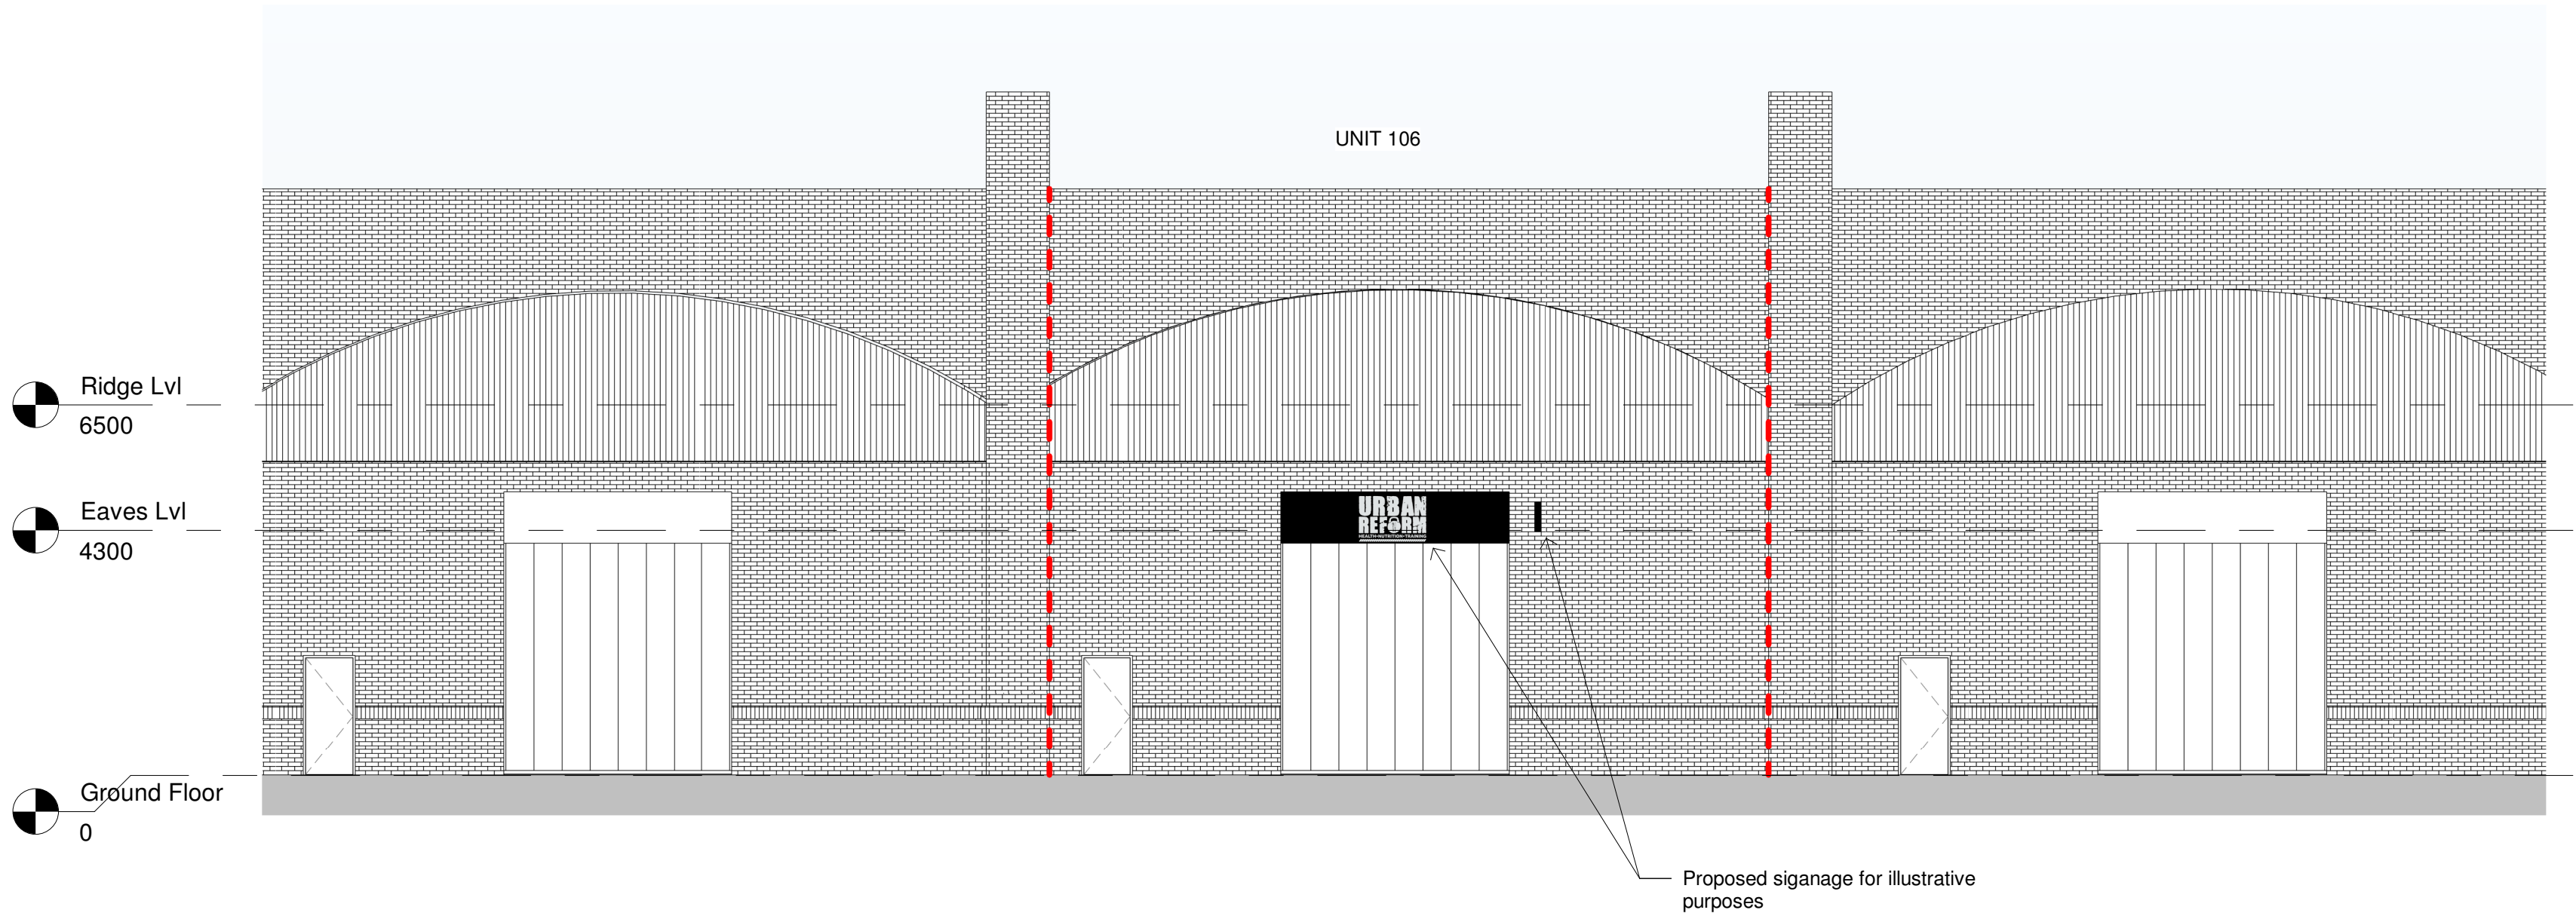

Proposed Front Elevation
1 : 100

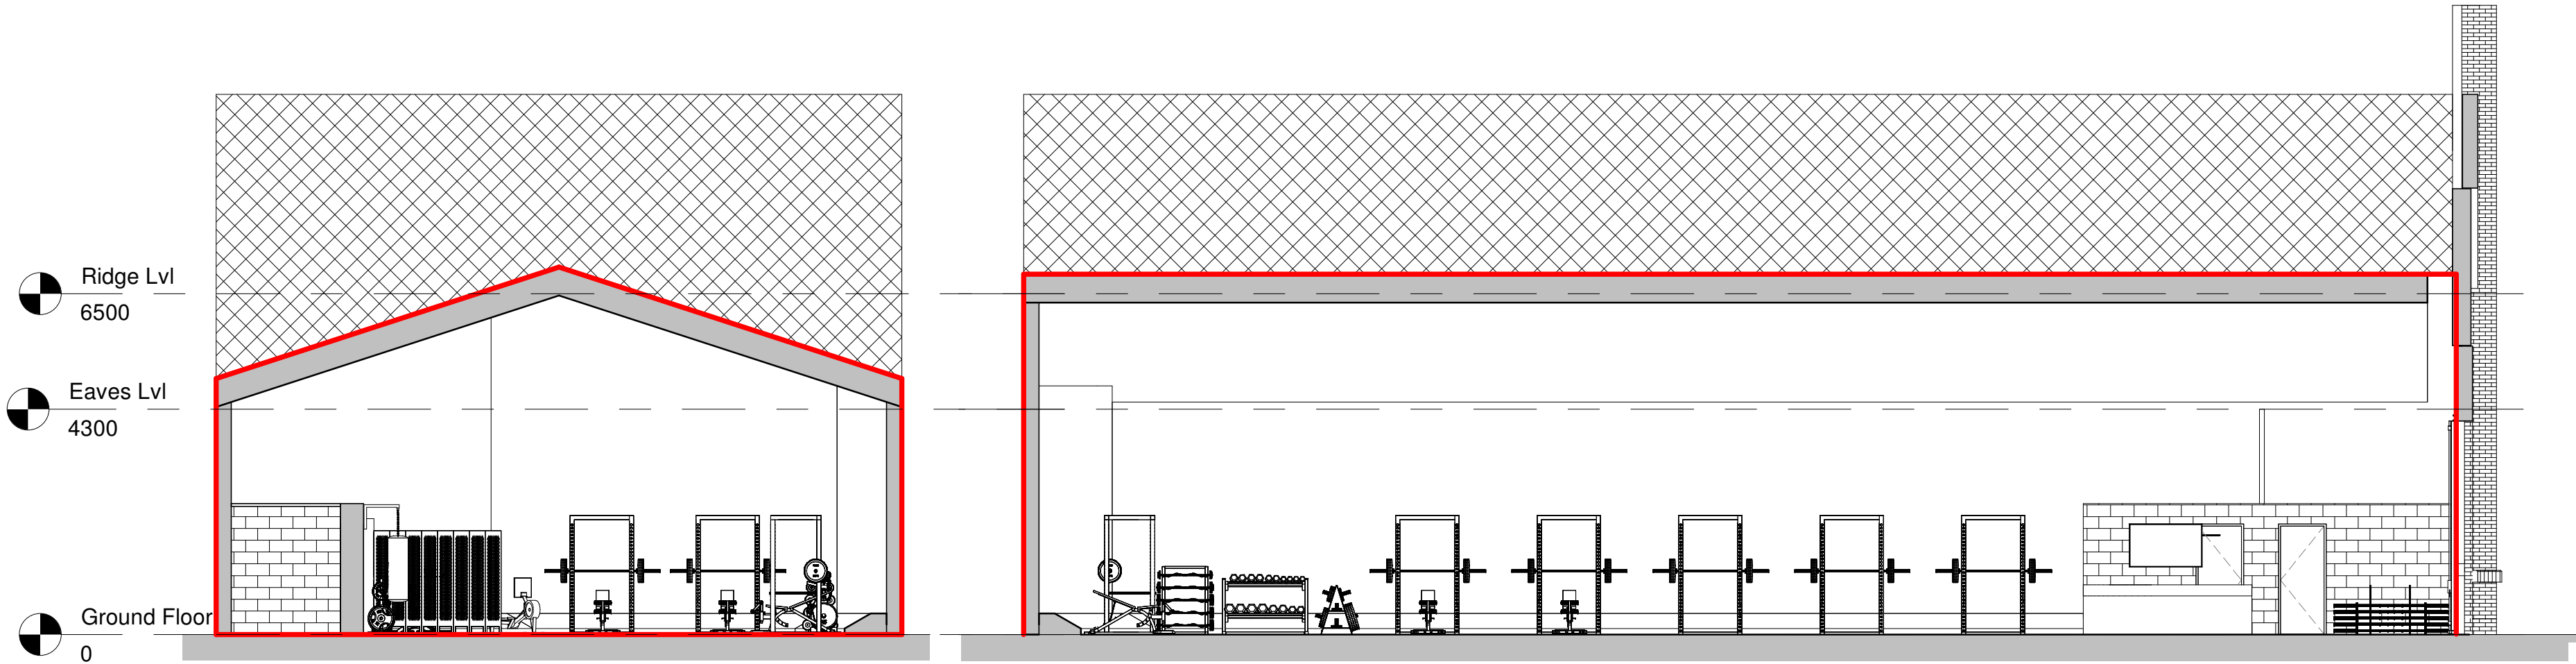

Proposed Section AA
1 : 100

Proposed Section BB
1 : 100

Notes

The Contractor is to check all dimensions and conditions on site before commencing. Do not scale from this drawing.

This drawing remains the copyright of Extend Ur Home.

Scale Bars		TO BE USED ONLY AS GUIDANCE			
1:100	mm	1000	3000	5000	
1:200	mm	5000	8000		
1:500	M	5	15	25	
1:1250	M	10	30	50	70

KEYPLAN

Rev	Description	By	Date
Project Status PLANNING		Drawing Status	
This information, whether drawn or as a data file, is copyright and issued strictly for use on the project for which it is provided			
Client / Project Urban Reform Fitness & Wellbeing			
Unit 106, Temperance St, Manchester			
Drawing Proposed Sections			
Date	12/01/20	Scale	1 : 100 @ A2
3D Coord	Drawn By	Author	Checked
		Author	Checker

Extend
Ur Home

Facebook:
Extend Ur Home
Instagram:
@Extendurhome
www.extendurhome.co.uk

BS Ref	FDG Ref	Project Number-A104	Rev
A104			