



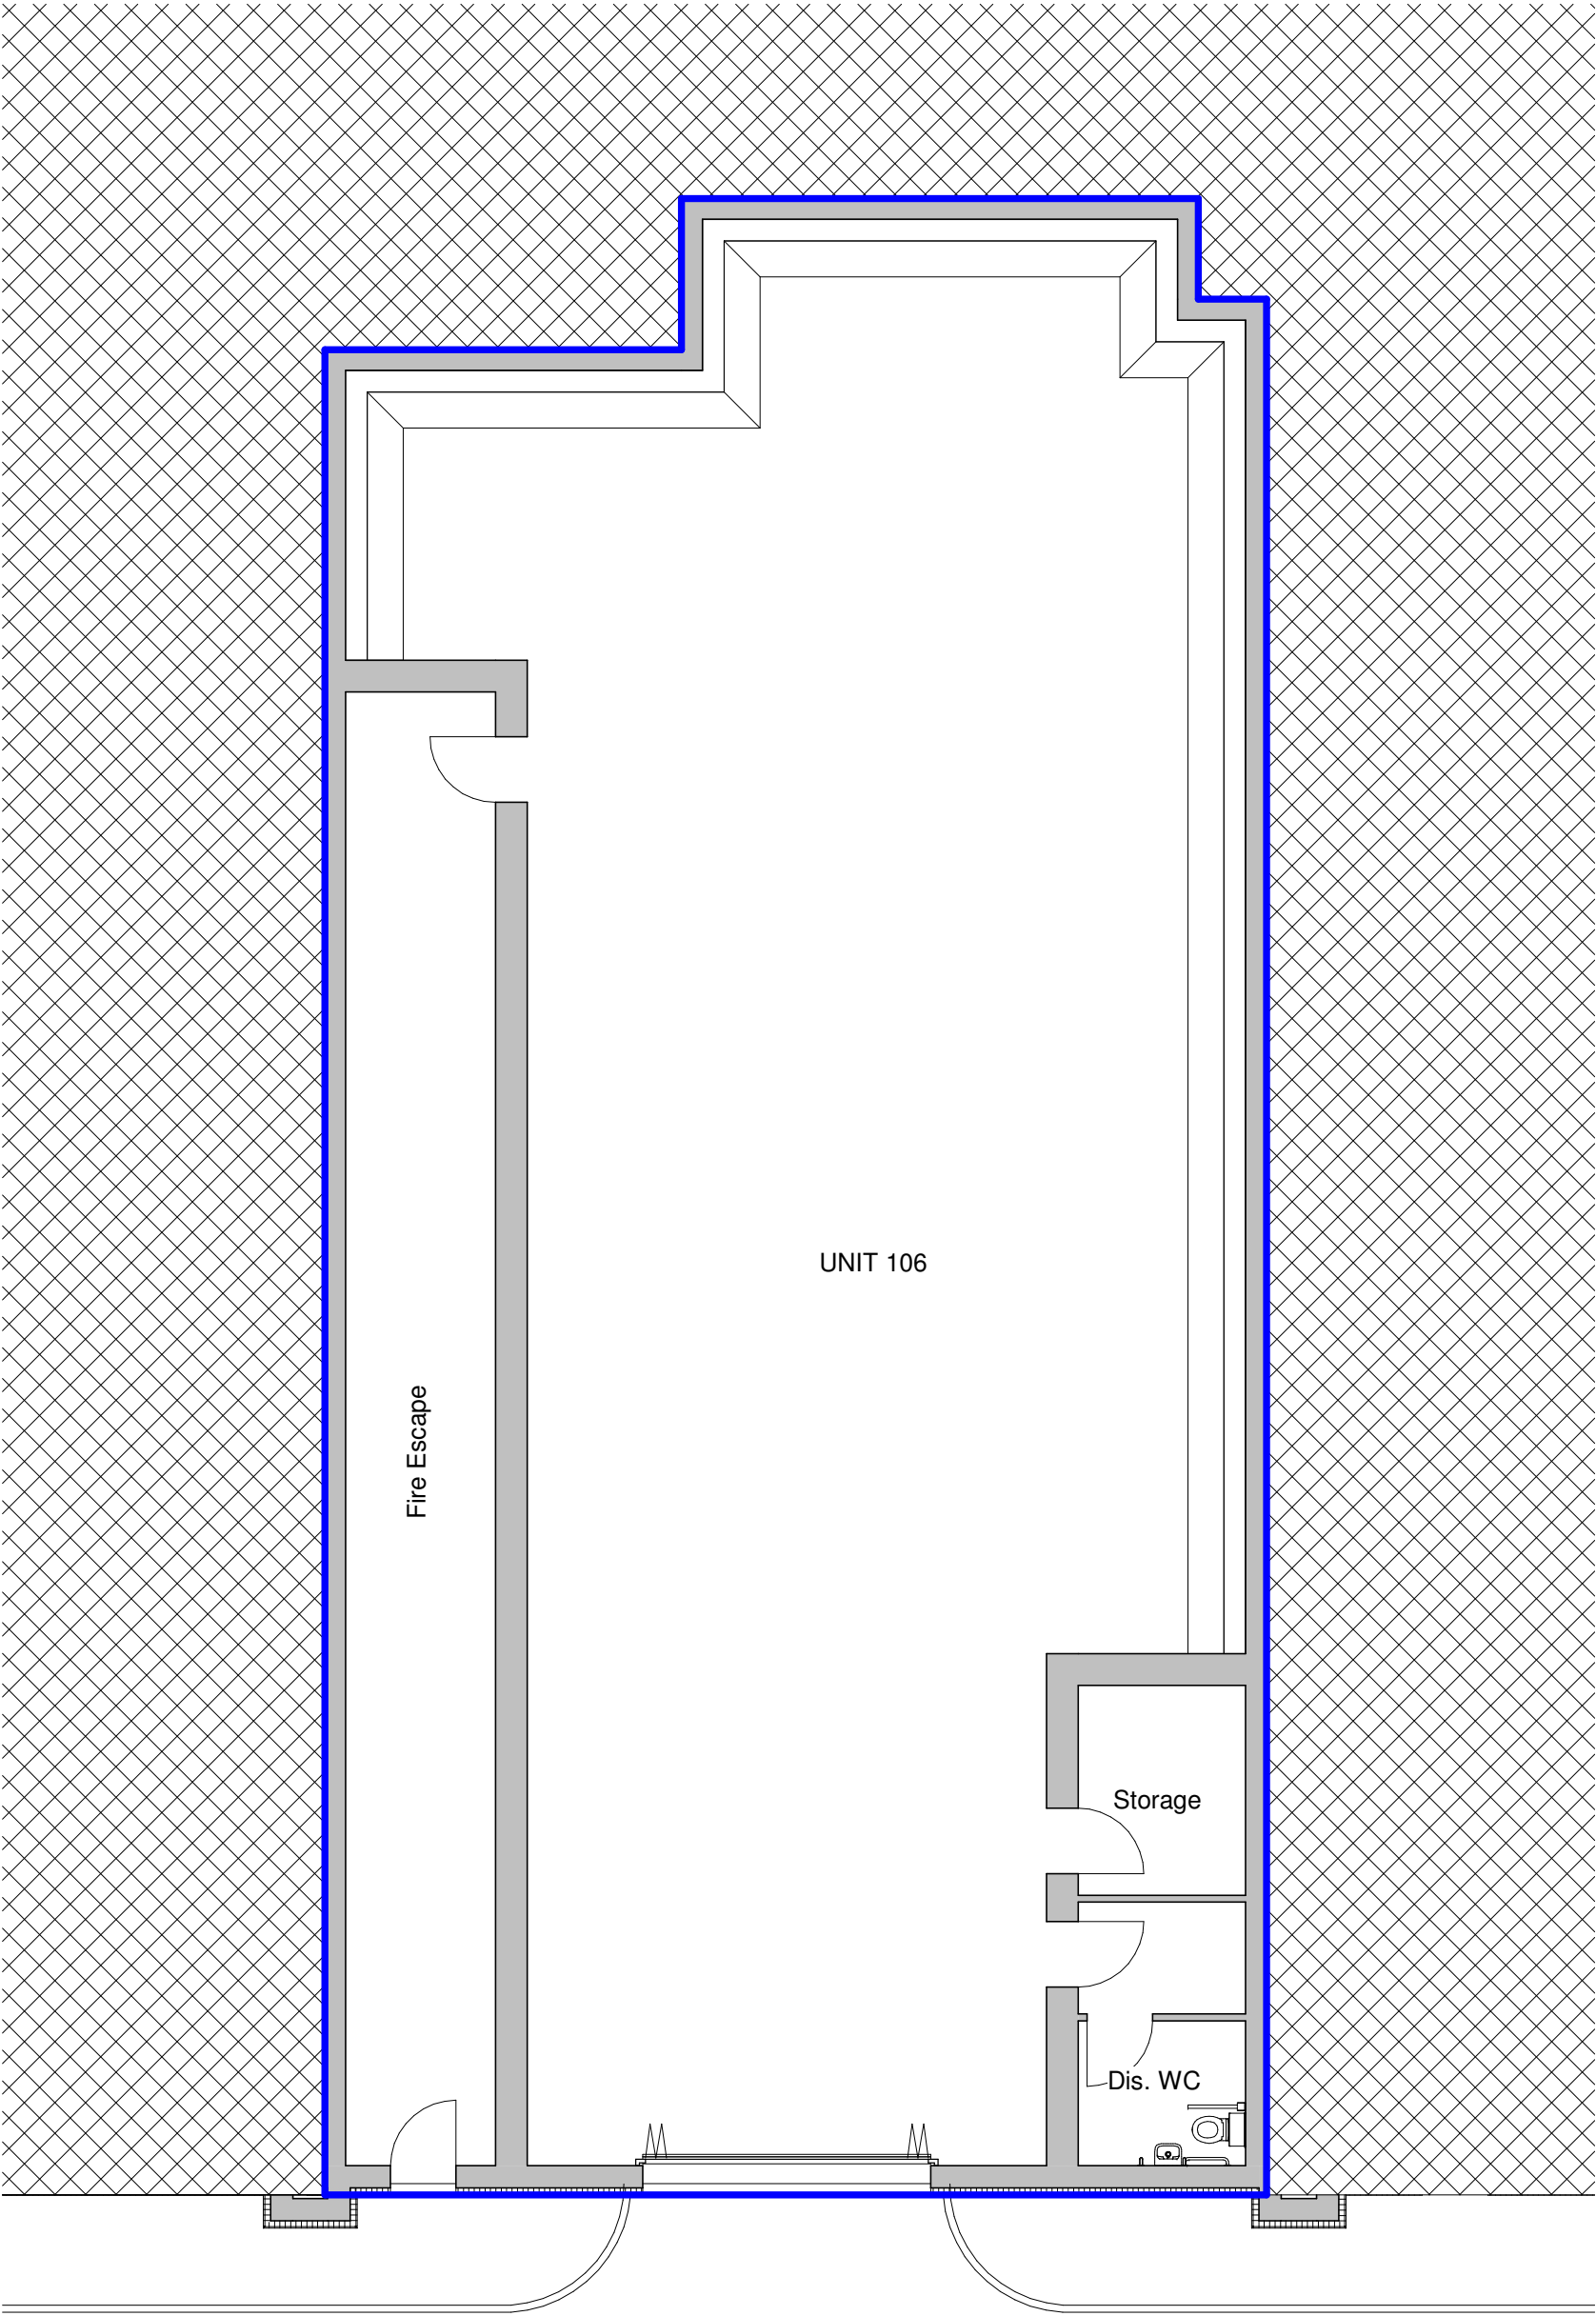

TEMPERANCE STREET

Existing Ground Floor Plan
1 : 100

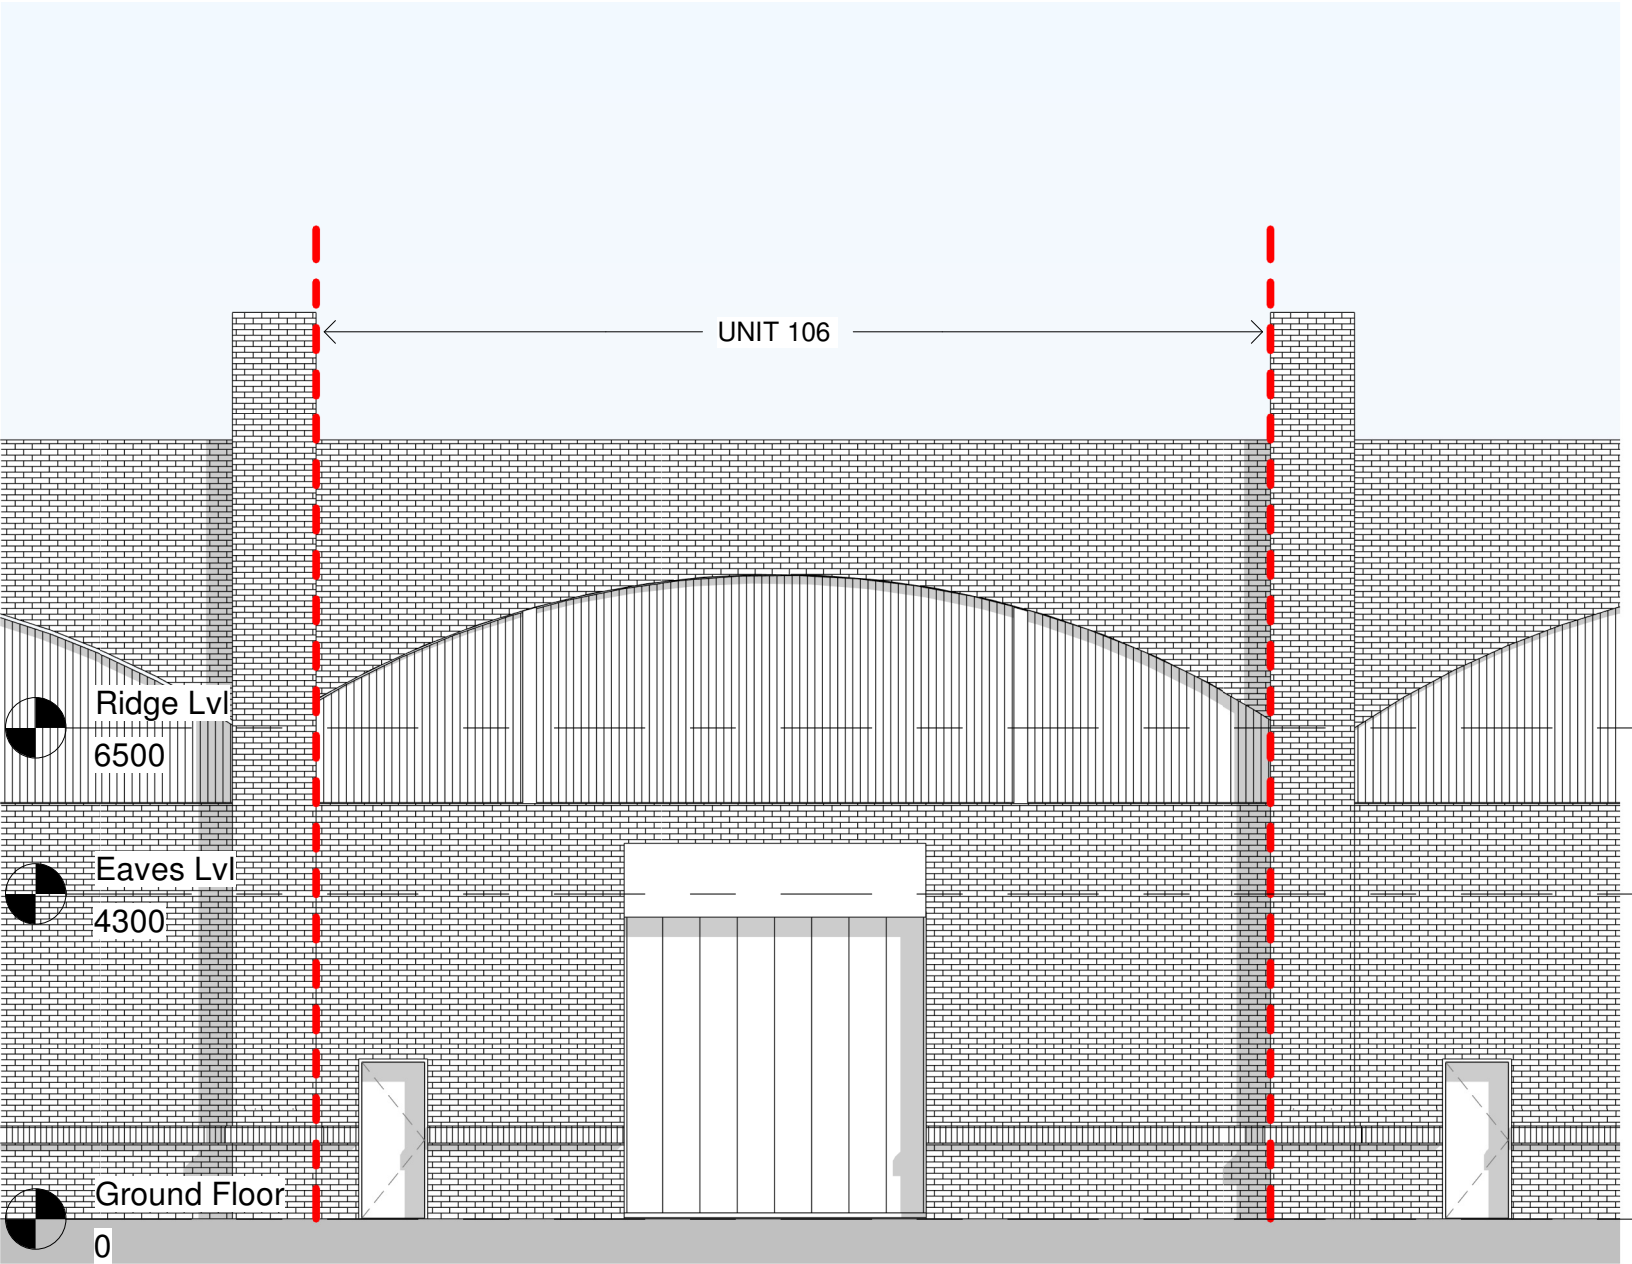

Existing Front Elevation
1 : 100

Notes

The Contractor is to check all dimensions and conditions on site before commencing. Do not scale from this drawing.

This drawing remains the copyright of Extend Ur Home.

Scale Bars	TO BE USED ONLY AS GUIDANCE			
1:100	mm	1000	3000	5000
1:200	mm	5000	8000	
1:500	M	5	15	25
1:1250	M	10	30	50 70

KEYPLAN

Rev	Description	By	Date
Project Status PLANNING		Drawing Status	
This information, whether drawn or as a data file, is copyright and issued strictly for use on the project for which it is provided			
Client / Project Urban Reform Fitness & Wellbeing			
Unit 106, Temperance St, Manchester			
Drawing Existing Floor Plan and Front Elevation			
Date	12/01/20	Scale	1 : 100 @ A2
3D CoOrd		Drawn By Author	Checked Checker

Extend Ur Home

Facebook:
Extend Ur Home

Instagram:
@Extendurhome

www.extendurhome.co.uk

BS Ref	FDG Ref	Project Number-A101	Rev
A101			