


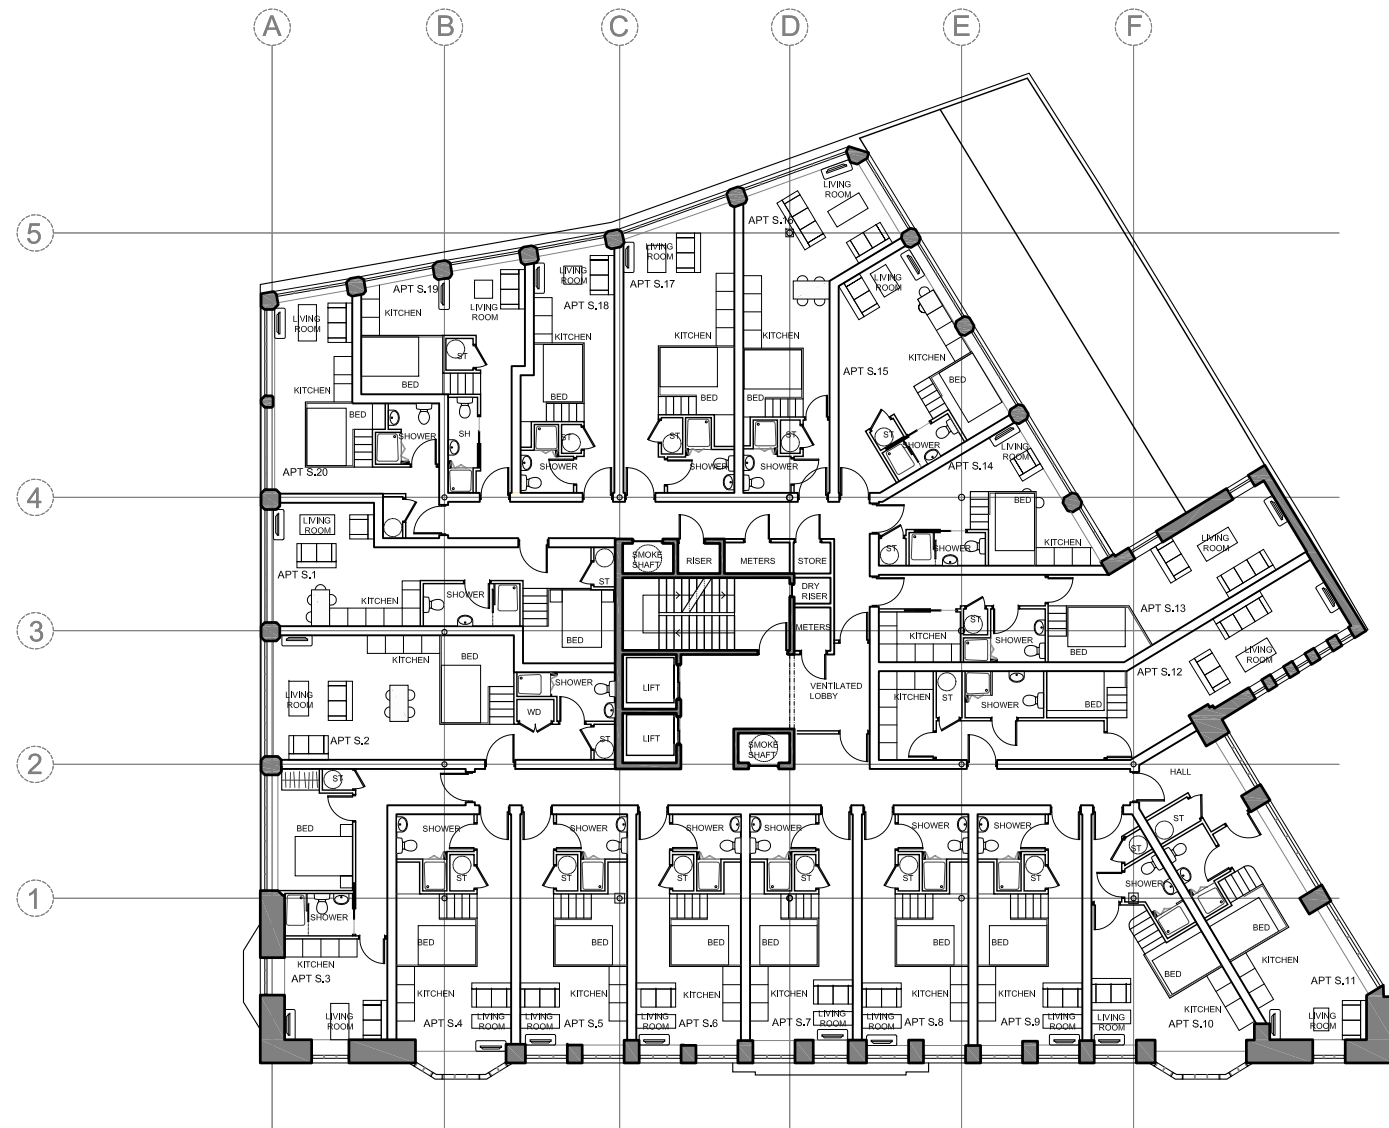

2nd FLOOR PLAN

Approx floor areas:

APT S.1 = 45.1 m ²	APT S.11 = 48.6 m ²
APT S.2 = 47.8 m ²	APT S.12 = 52.3 m ²
APT S.3 = 48.2 m ²	APT S.13 = 47.8 m ²
APT S.4 = 35.6 m ²	APT S.14 = 27.4 m ²
APT S.5 = 32.1 m ²	APT S.15 = 35.5 m ²
APT S.6 = 31.5 m ²	APT S.16 = 41.9 m ²
APT S.7 = 31.0 m ²	APT S.17 = 38.1 m ²
APT S.8 = 32.0 m ²	APT S.18 = 27.1 m ²
APT S.9 = 31.5 m ²	APT S.19 = 33.2 m ²
APT S.10 = 34.9 m ²	APT S.20 = 33.8 m ²

Residential area Ratio

Typical floor- 755.4 m²/871.4 m² = 86.7%

TOTAL- 3415.1 m²/4211.7 m² = 81.1 %
including galleries - 3613.3 m²/4211.7 m² = 85.8%



3rd FLOOR PLAN

Approx floor areas:

APT T.1 = 45.1 m ²	APT T.11 = 48.6 m ²
APT T.2 = 47.8 m ²	APT T.12 = 52.3 m ²
APT T.3 = 48.2 m ²	APT T.13 = 47.8 m ²
APT T.4 = 35.6 m ²	APT T.14 = 27.4 m ²
APT T.5 = 32.1 m ²	APT T.15 = 35.5 m ²
APT T.6 = 31.5 m ²	APT T.16 = 41.9 m ²
APT T.7 = 31.0 m ²	APT T.17 = 38.1 m ²
APT T.8 = 32.0 m ²	APT T.18 = 27.1 m ²
APT T.9 = 31.5 m ²	APT T.19 = 33.2 m ²
APT T.10 = 34.9 m ²	APT T.20 = 33.8 m ²

Residential area Ratio

Third floor- 755.4 m²/868.5 m² = 86.7%

TOTAL- 3415.1 m²/4211.7 m² = 81.1 %
including galleries - 3613.3 m²/4211.7 m² = 85.8%



SCALE 1:250

				HOWARD & SEDDON A.R.I.B.A. CHARTERED ARCHITECTS, 64 WASHWAY ROAD, SALE, CHESHIRE. M33 7RE. TEL No 0161-973 8296 FAX No 0161-962 3485 e-mail : admin@howardandseddon.co.uk	PROJECT	TITLE EXISTING 2 nd & 3 rd FLOOR PLAN LAYOUT	DRAWN D. ROJO	DRG No. 12,982 E03
					CLIENT		DATE 28/10/20	
A	FIRST ISSUE	DR	28.10.20		Mr KA FAN		SCALE 1:250 (A3)	AMENDMENT A
REV	DESCRIPTION	BY	DATE					