


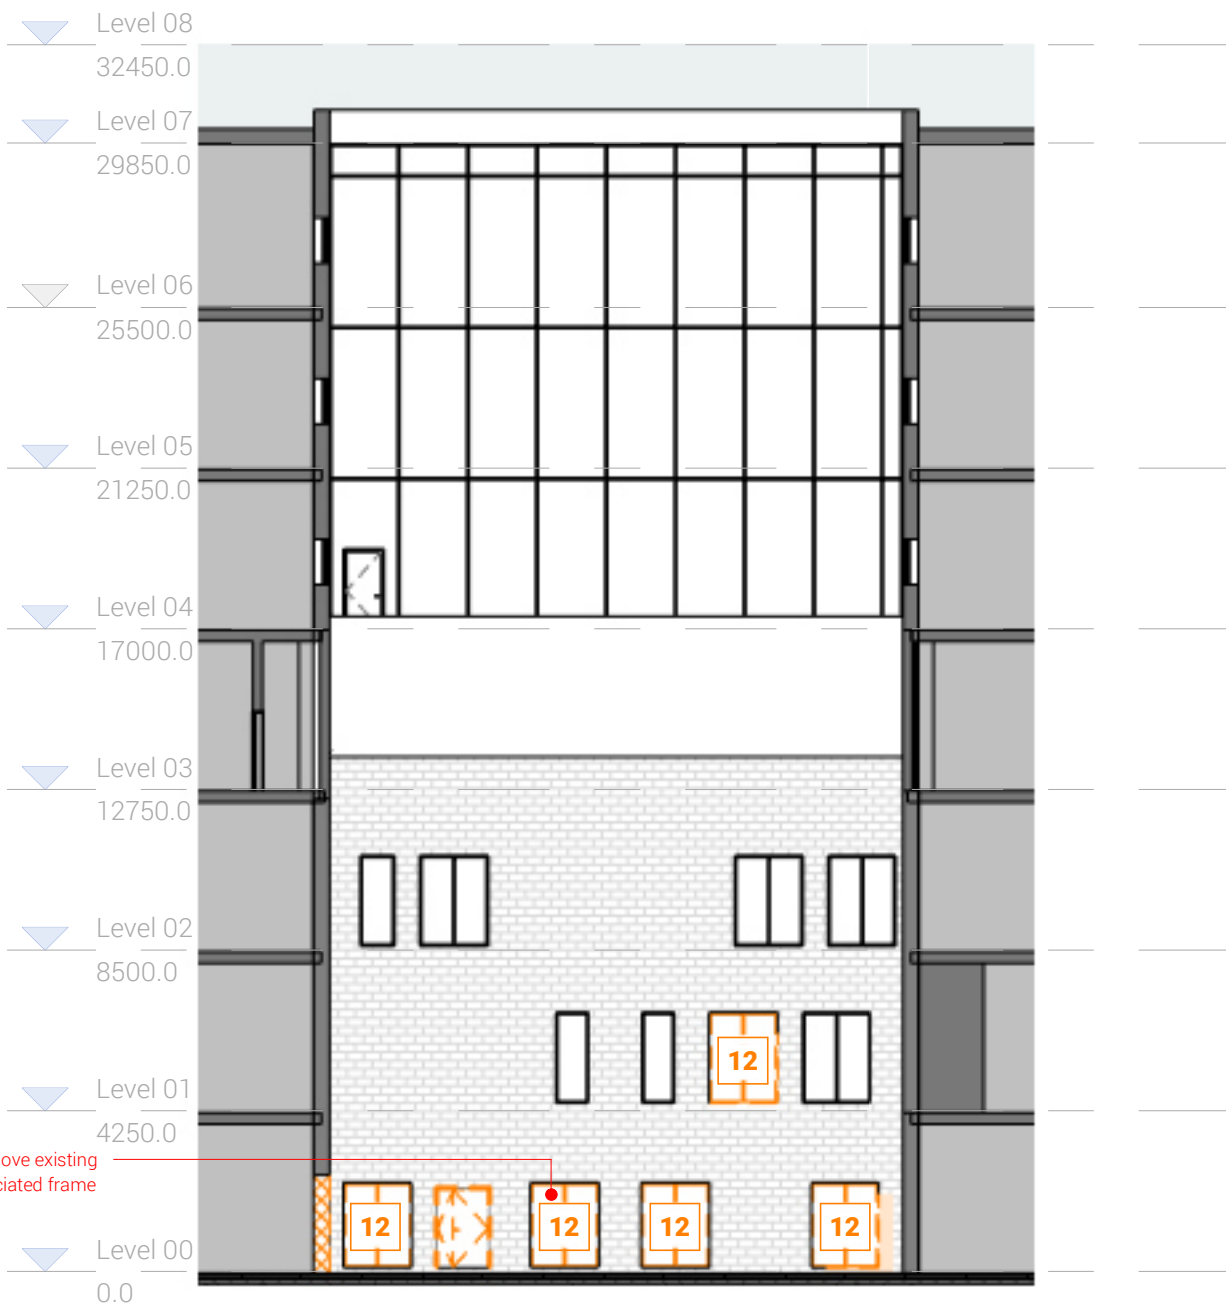


Courtyard Elevation A - Demolition Works
1 : 200



Courtyard Elevation B - Demolition Works
1 : 200



Courtyard Elevation C - Demolition Works
1 : 200

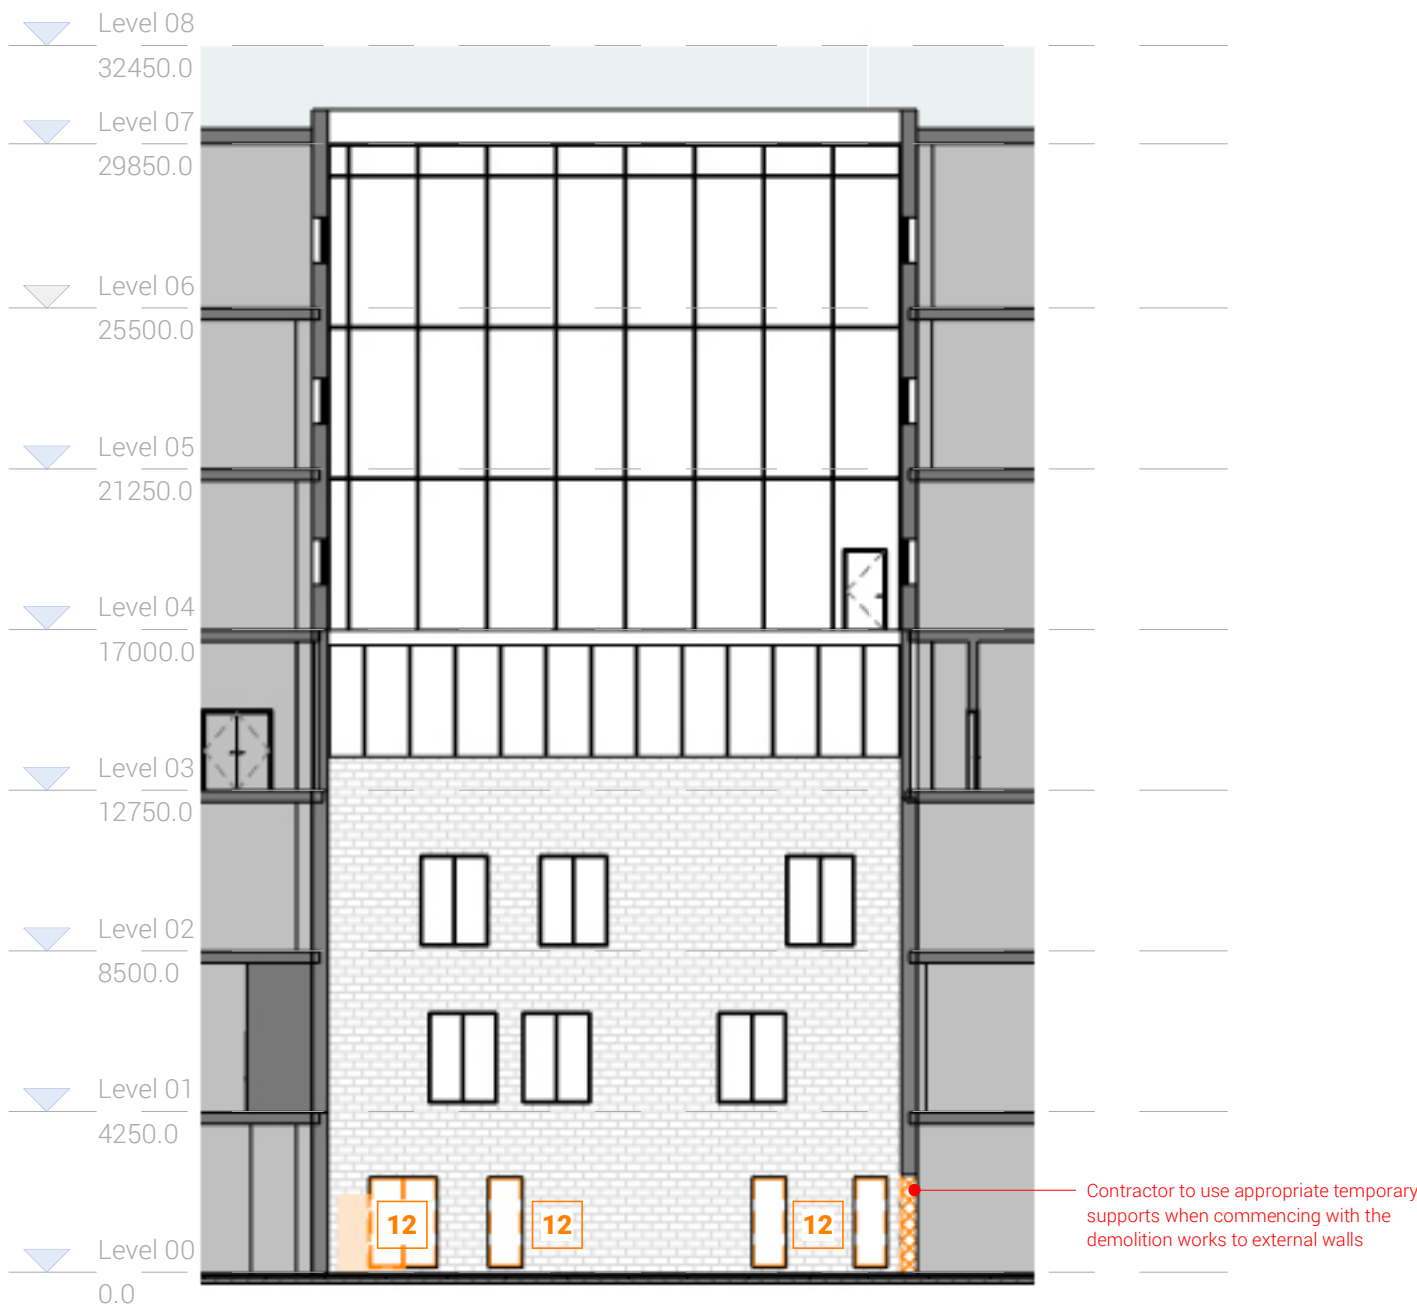

Courtyard Elevation D - Demolition Works
1 : 200

GENERAL NOTES: DAY Architectural Ltd accepts no responsibility for any costs, losses or claims whatsoever arising from these drawings, specifications and related documents unless there is full compliance with the Client or any unauthorised user of the following: 1 All boundaries, dimensions and levels are to be checked on site before construction and any discrepancies reported to the Architect / Designer. 2 Partial Service: Any discrepancies with site or other information is to be advised to the Architect / Designer and direction and / or approval is to be sought before the implementation of the detail. 3 Block and site plans are reproduced under license from the Ordnance Survey. 4 Do not scale this drawing. 5 For the purpose of coordination, all relevant parties must check this information prior to implementation and report any discrepancies to the Architect / Designer.	
---	--

P1	Issued for Planning	12.11.20	KA
REV	DESCRIPTION	DATE	REV BY

CLIENT NHS Manchester University NHS Foundation Trust	
PROJECT Project PED & IMRI, MFT	

DRAWING Courtyard Demolition Elevations	
SCALE 1 : 200 @ A1	FIRST ISSUED 27.08.20
PROJECT 88019	CLIENT REF MFT
DRAWN BY KA	CHECKED BY CB
ORIGIN DAY	VOLUME ZZ
LEVEL ZZ	TYPE DR
ROLE A	NUMBER 07-0106
REVISION P1	
DRAWING STATUS PLANNING	

DAY

DAY Architectural Ltd.
Studio 1, Lancaster Buildings
77 Deansgate, Manchester, M3
2BW
T: 0161 834 9703
W: www.day-architectural.com