




IMPORTANT NOTE:
ALL DIMENSIONS AND LEVELS SHOWN ON THIS DRAWING ARE TO BE CHECKED BY THE CONTRACTOR MANUFACTURER PRIOR TO THE COMMENCEMENT OF ANY WORKS ON SITE OR THE MANUFACTURE OF ANY SITE COMPONENTS.
THIS DRAWING IS NOT TO BE SCALED.
DIMENSIONS ARE INDICATED IN MILLIMETRES UNLESS CLEARLY STATED OTHERWISE.
COPYRIGHT OF THIS DRAWING BELONGS SOLELY TO CUBE PSL.
LIMITATIONS & THIRD PARTY CLAUSE:
WHERE PARTS OF THE PROPERTY WERE COVERED OR INACCESSIBLE AT TIME OF SURVEY POSITIONS OF ELEMENTS ARE MARKED 'ASSUMED' ACCORDINGLY.

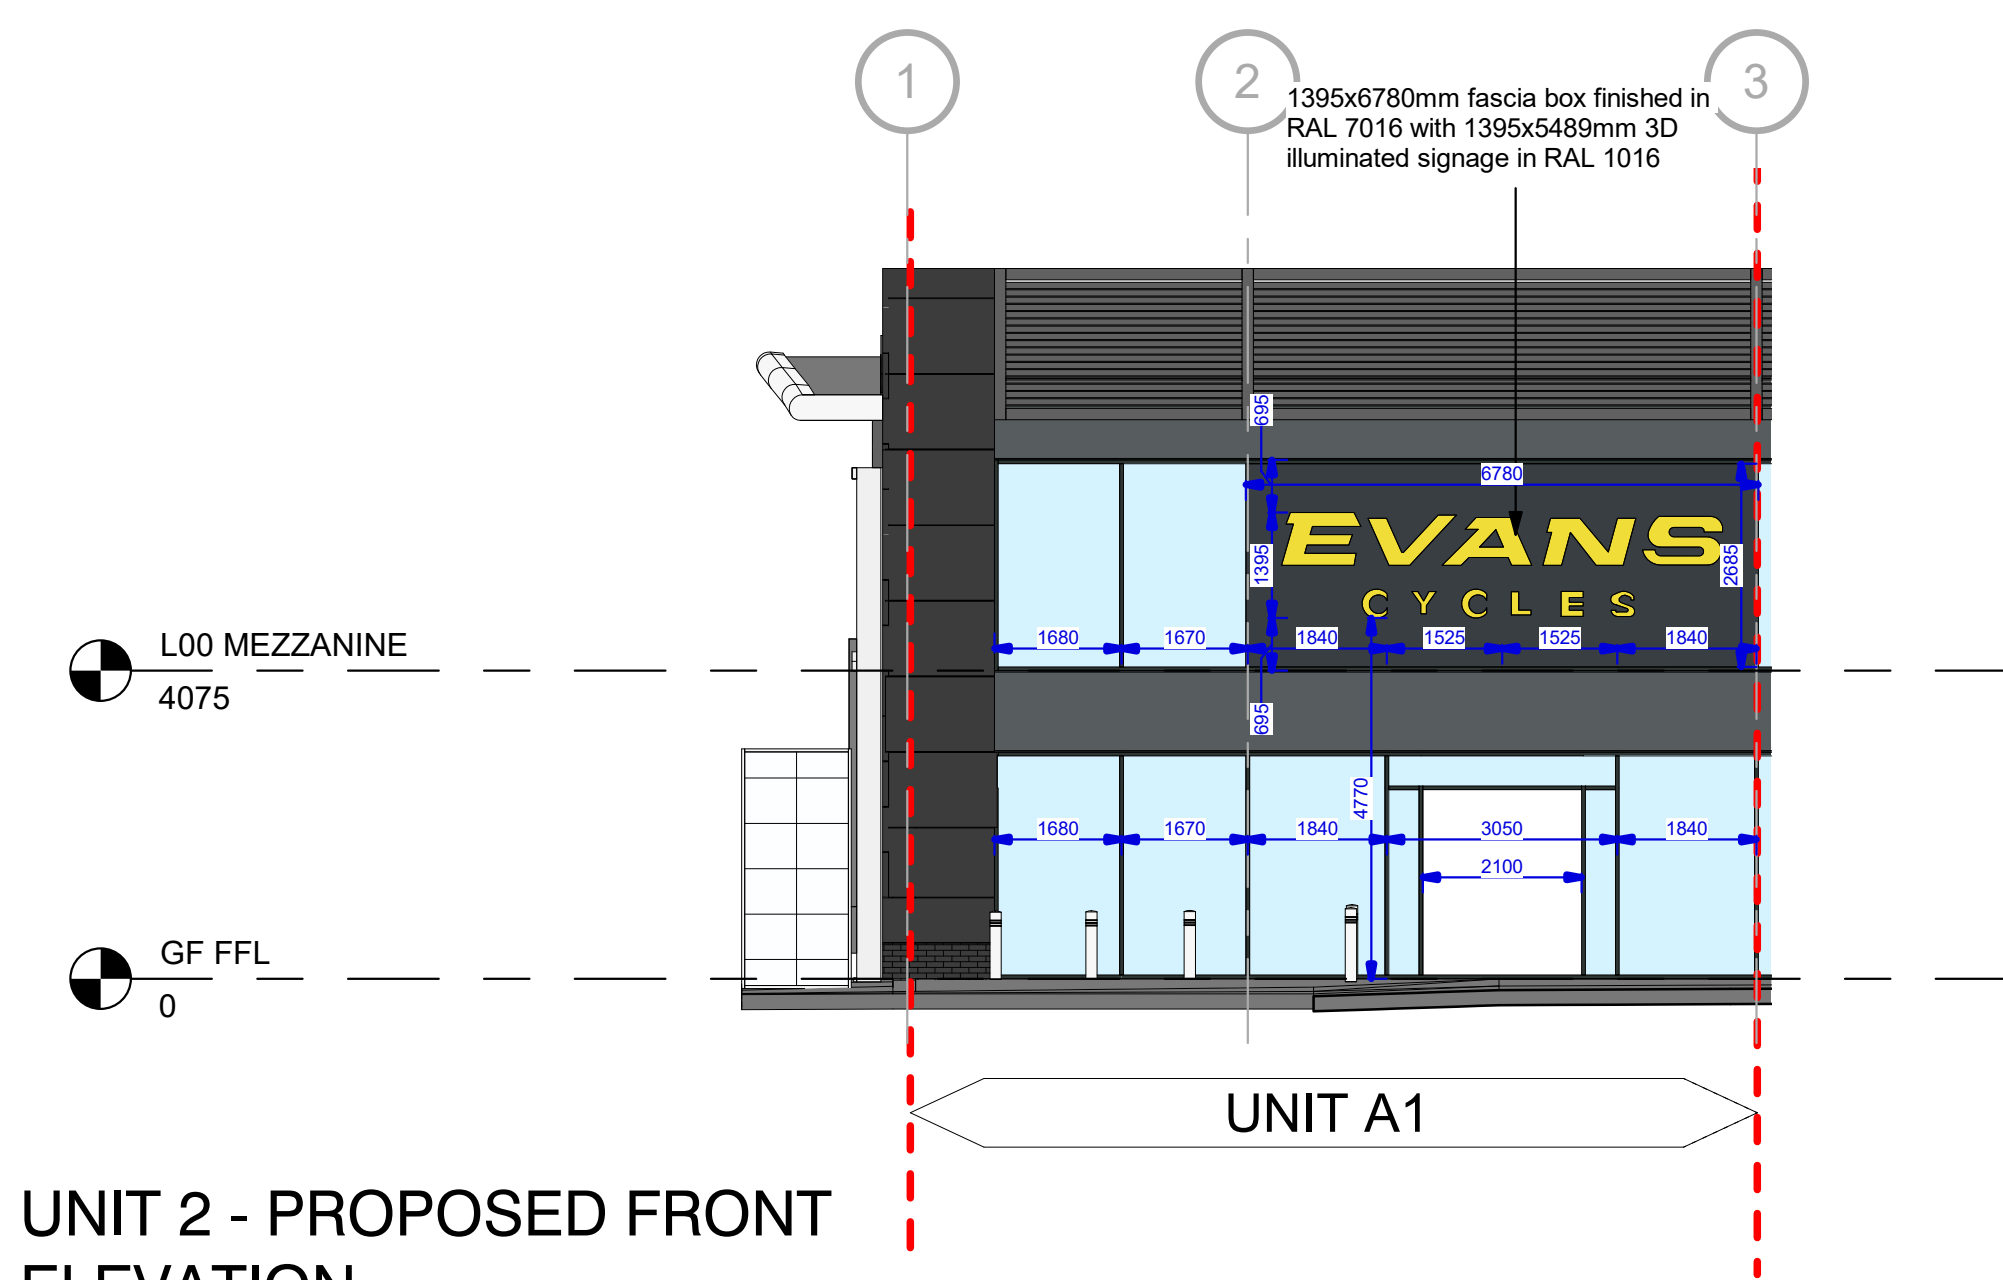



SIGNAGE SECTION

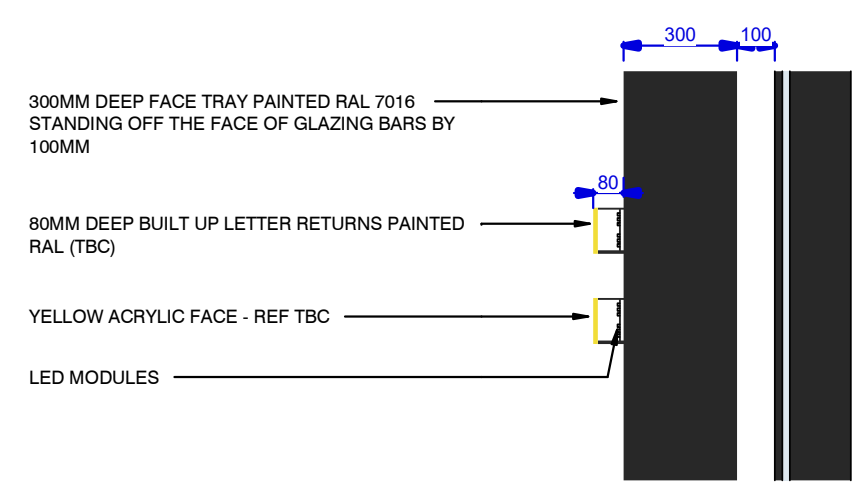

UNIT 2 - PROPOSED FRONT ELEVATION
Scale: 1 : 100 @A1

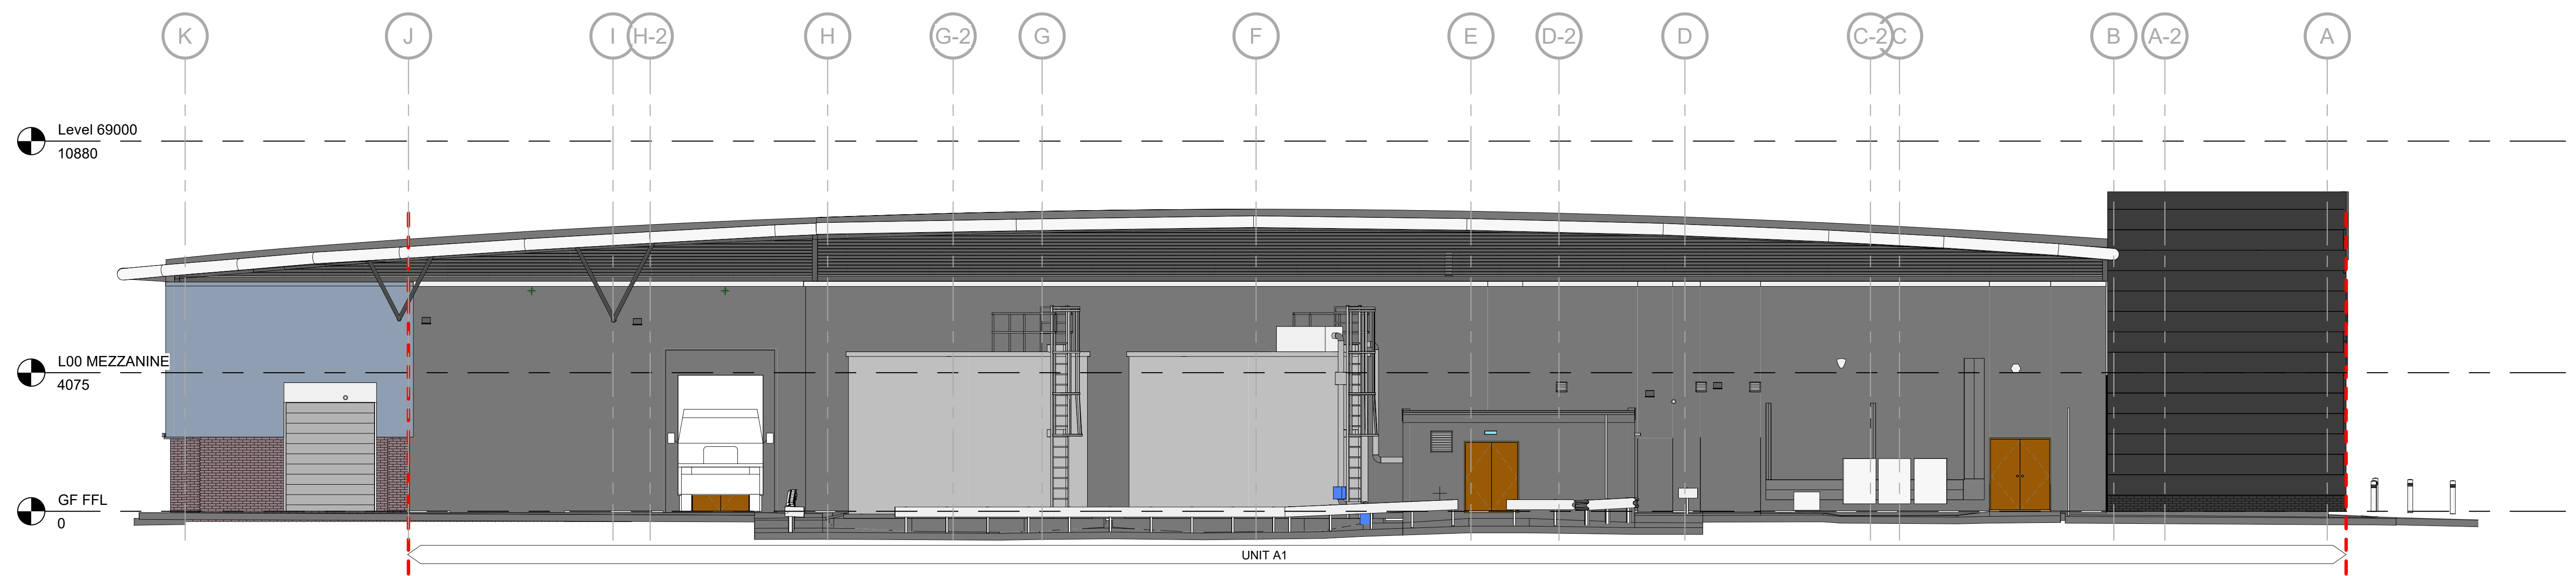

UNIT A2 - PROPOSED WEST ELEVATION
Scale: 1 : 100 @A1

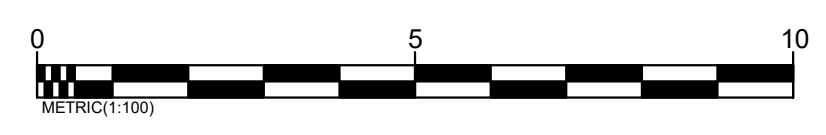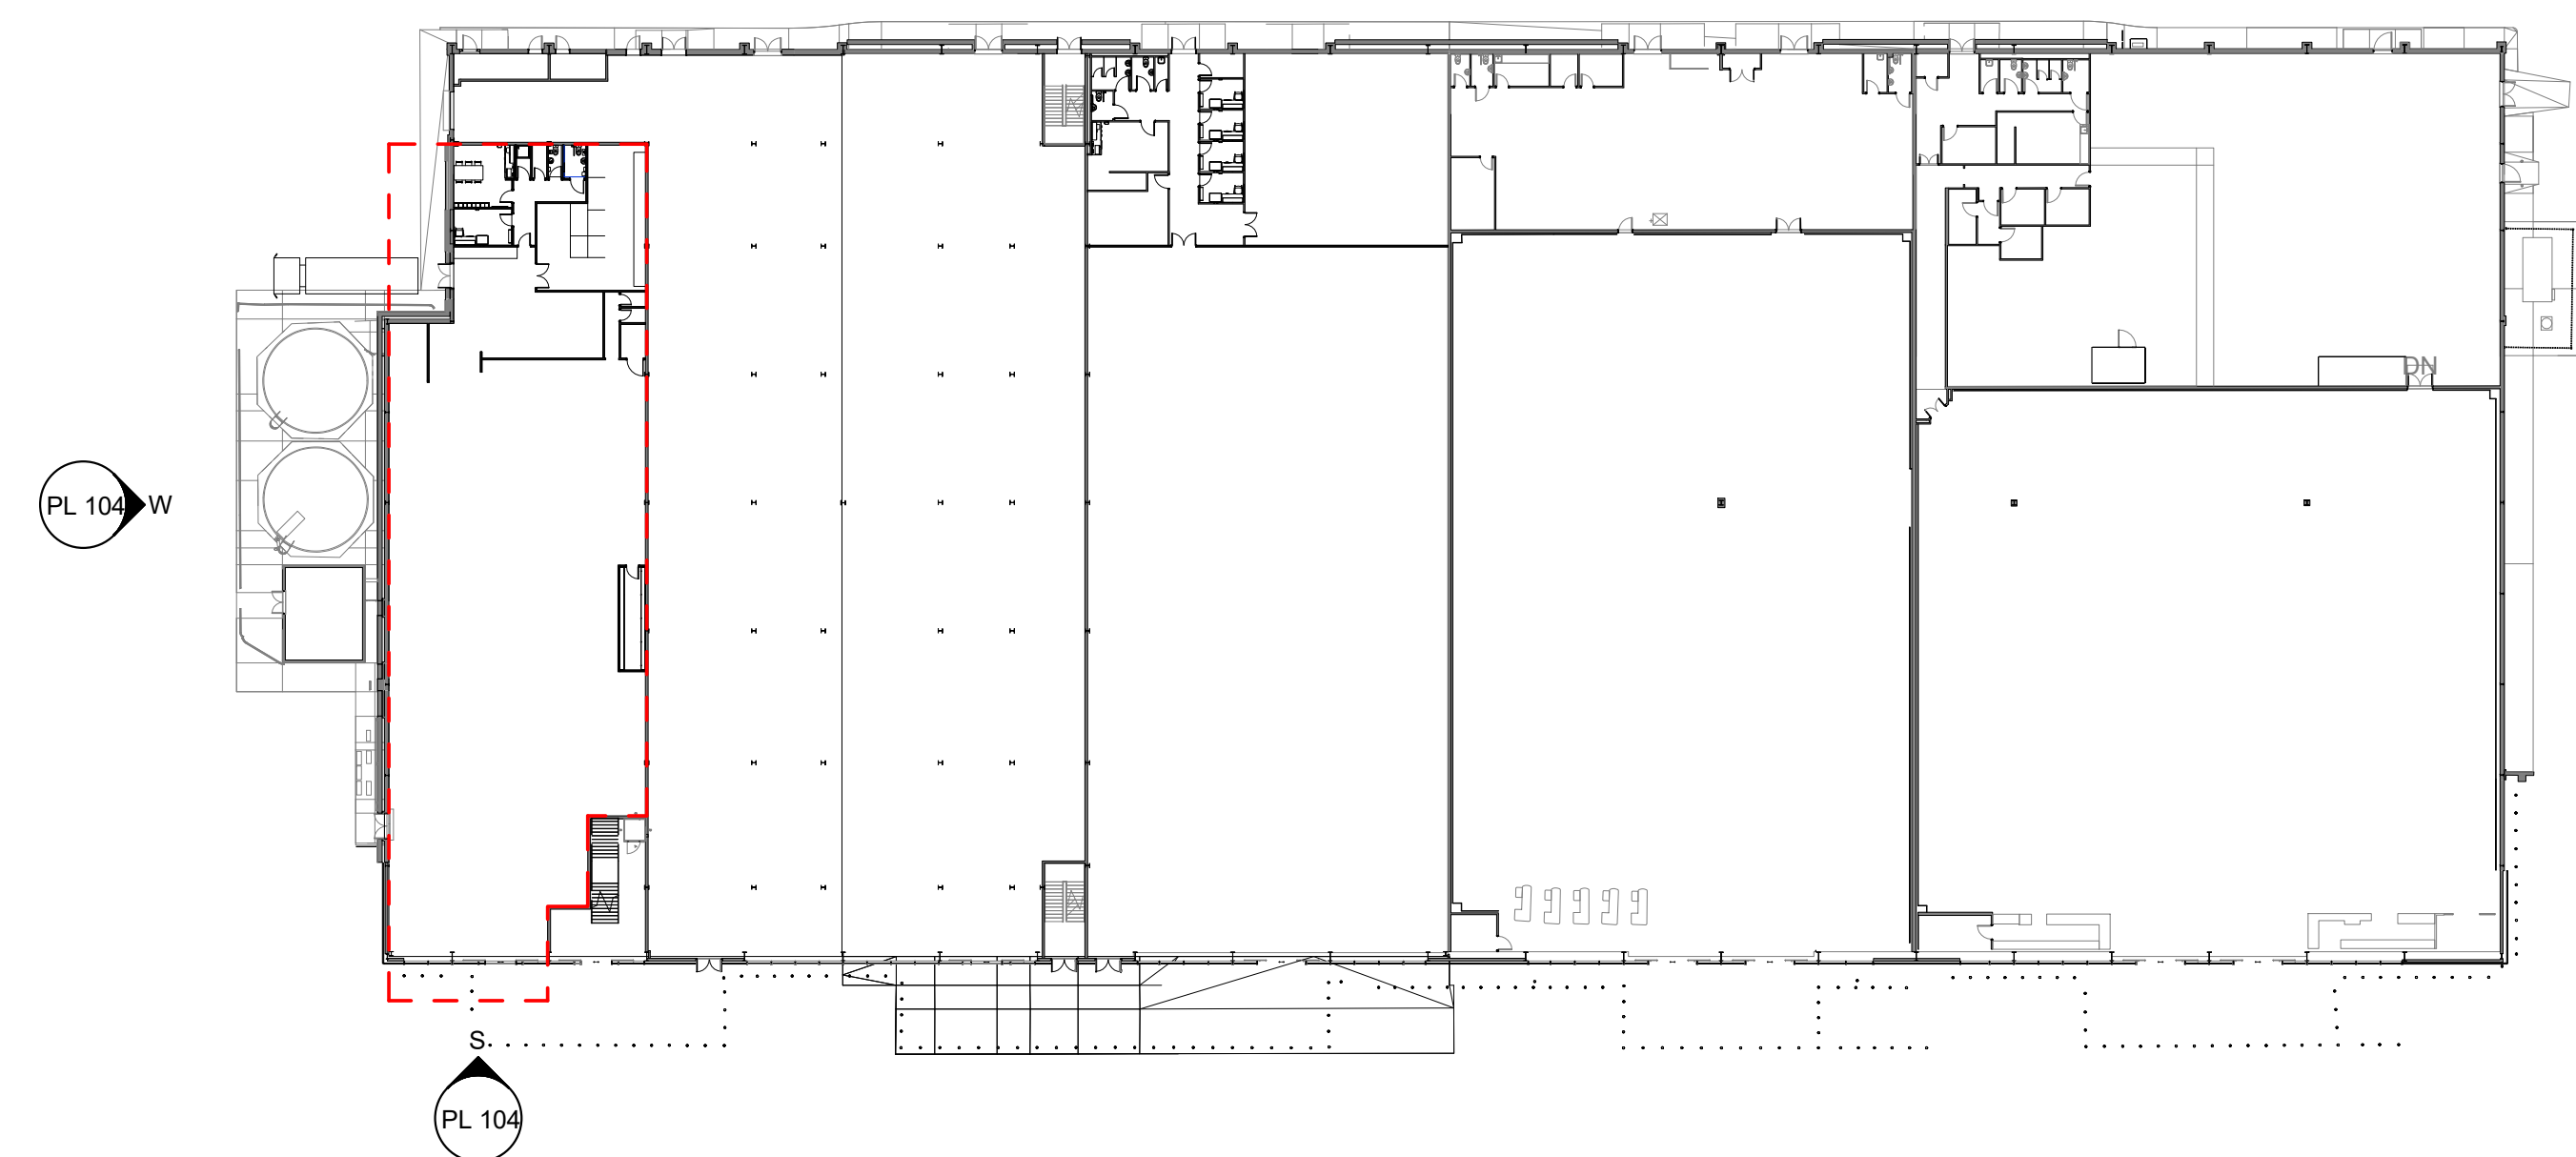

REV	DESCRIPTION	DATE	BY
REVISIONS			
CLIENT			
SPORTSDIRECT.com RETAIL LTD			
PROJECT			
CHEETHAM HILL MANCHESTER			
DRAWING TITLE			
PROPOSED ELEVATIONS			
DRAWN BY		CHECKED BY	
LL		DR	
DATE		SCALE	
10/12/20		As indicated @ A1	
DRAWING NO.			
CPS20-115 PL 104			

cube.
Project Management | Building Surveyors
Heritage Consultants | Design Services
502 Birchwood One | Dewhurst Road | Warrington | WA3 7GB
t: 01925 831 710
e: admin@cube-psl.co.uk | w: www.cube-psl.co.uk

PLANNING