




PROPOSED NORTH WEST FACING FRONT ELEVATION



PROPOSED SOUTH WEST FACING SIDE ELEVATION





PROPOSED SOUTH EAST FACING REAR ELEVATION

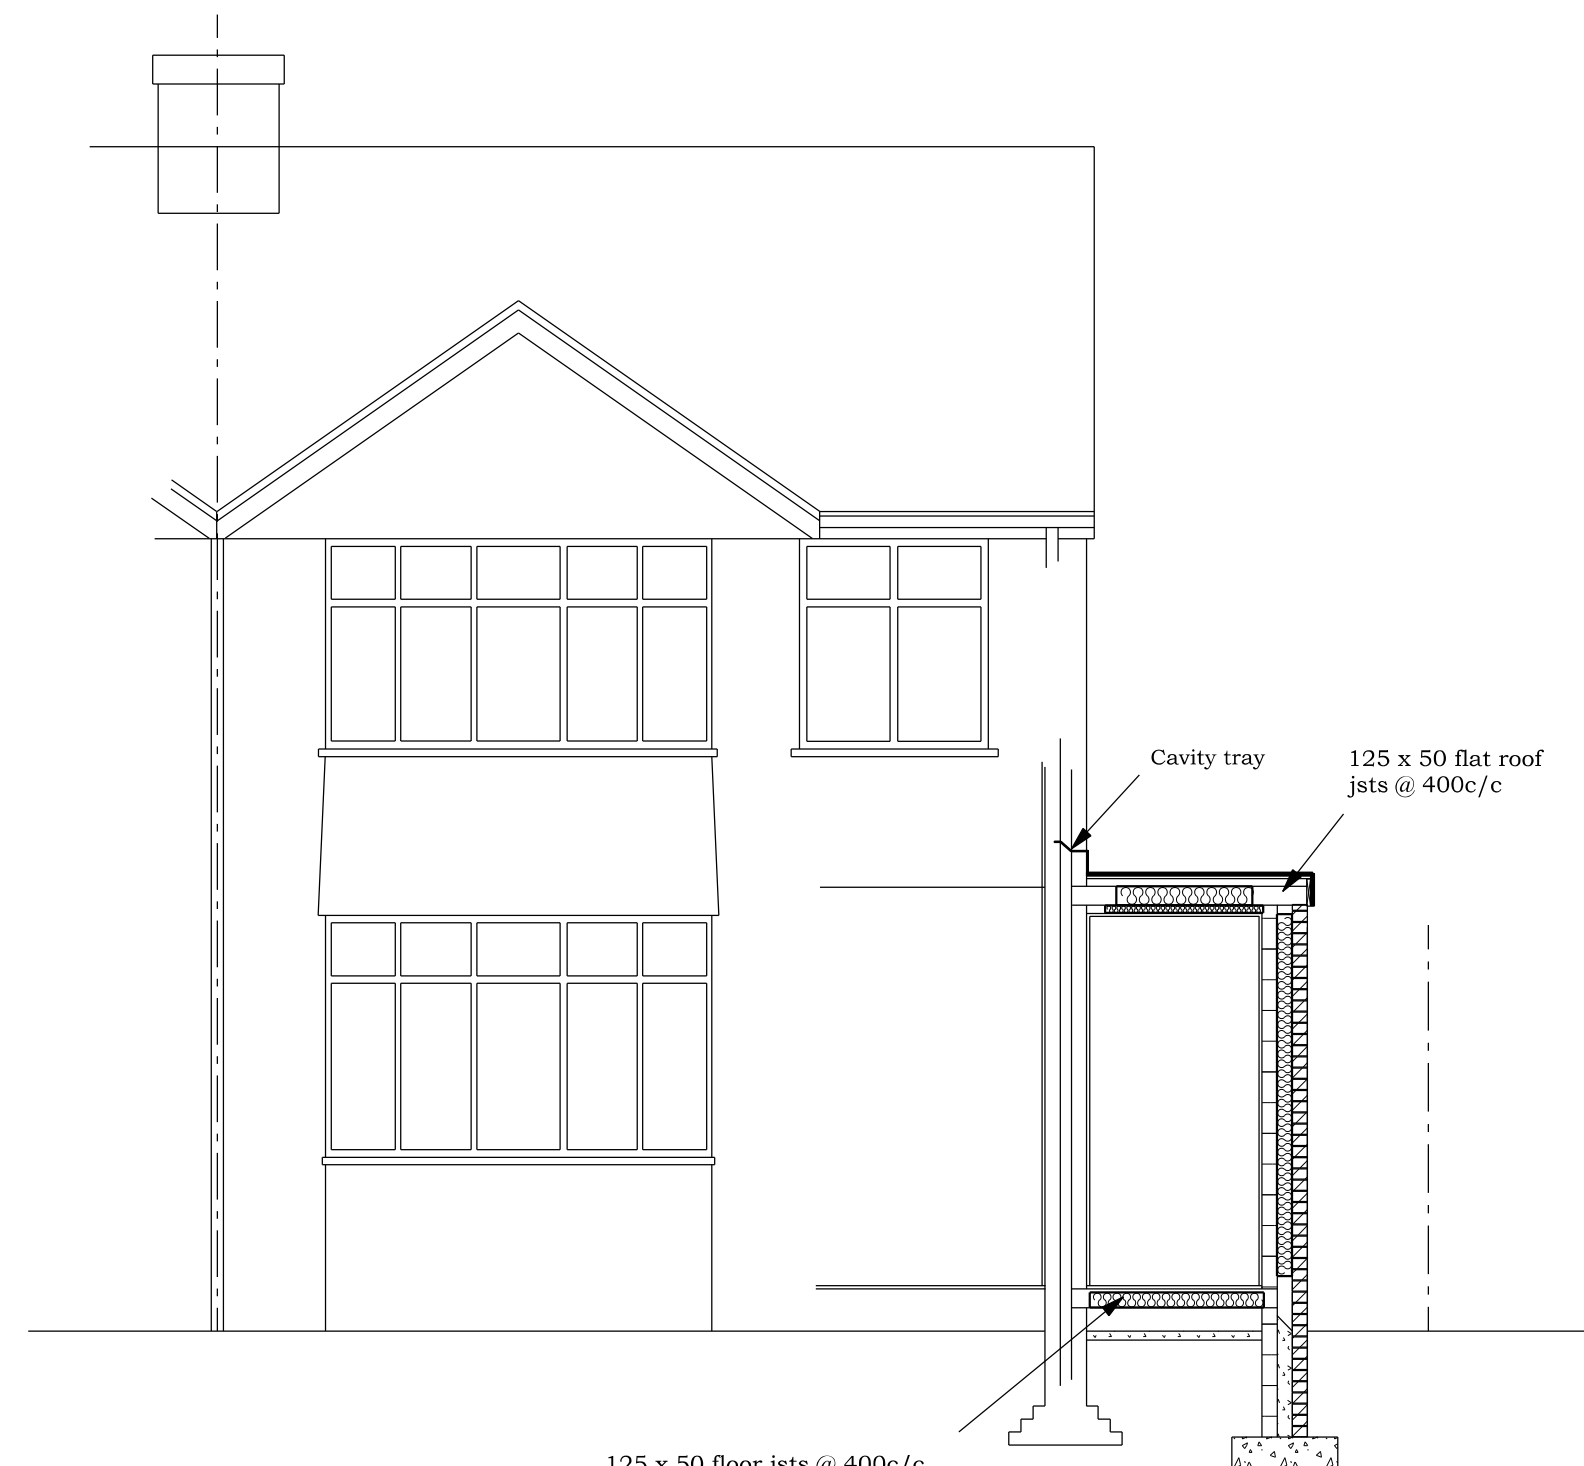

SECTION B - B

BRADLEY BUILDING DESIGN LTD.
KEEPERS COTTAGE,
LYME PARK,
DISLEY,
STOCKPORT.
SK12 2NS.
01625 858244
Mob 07989 326039
bradleybuildingdesign@btopenworld.com

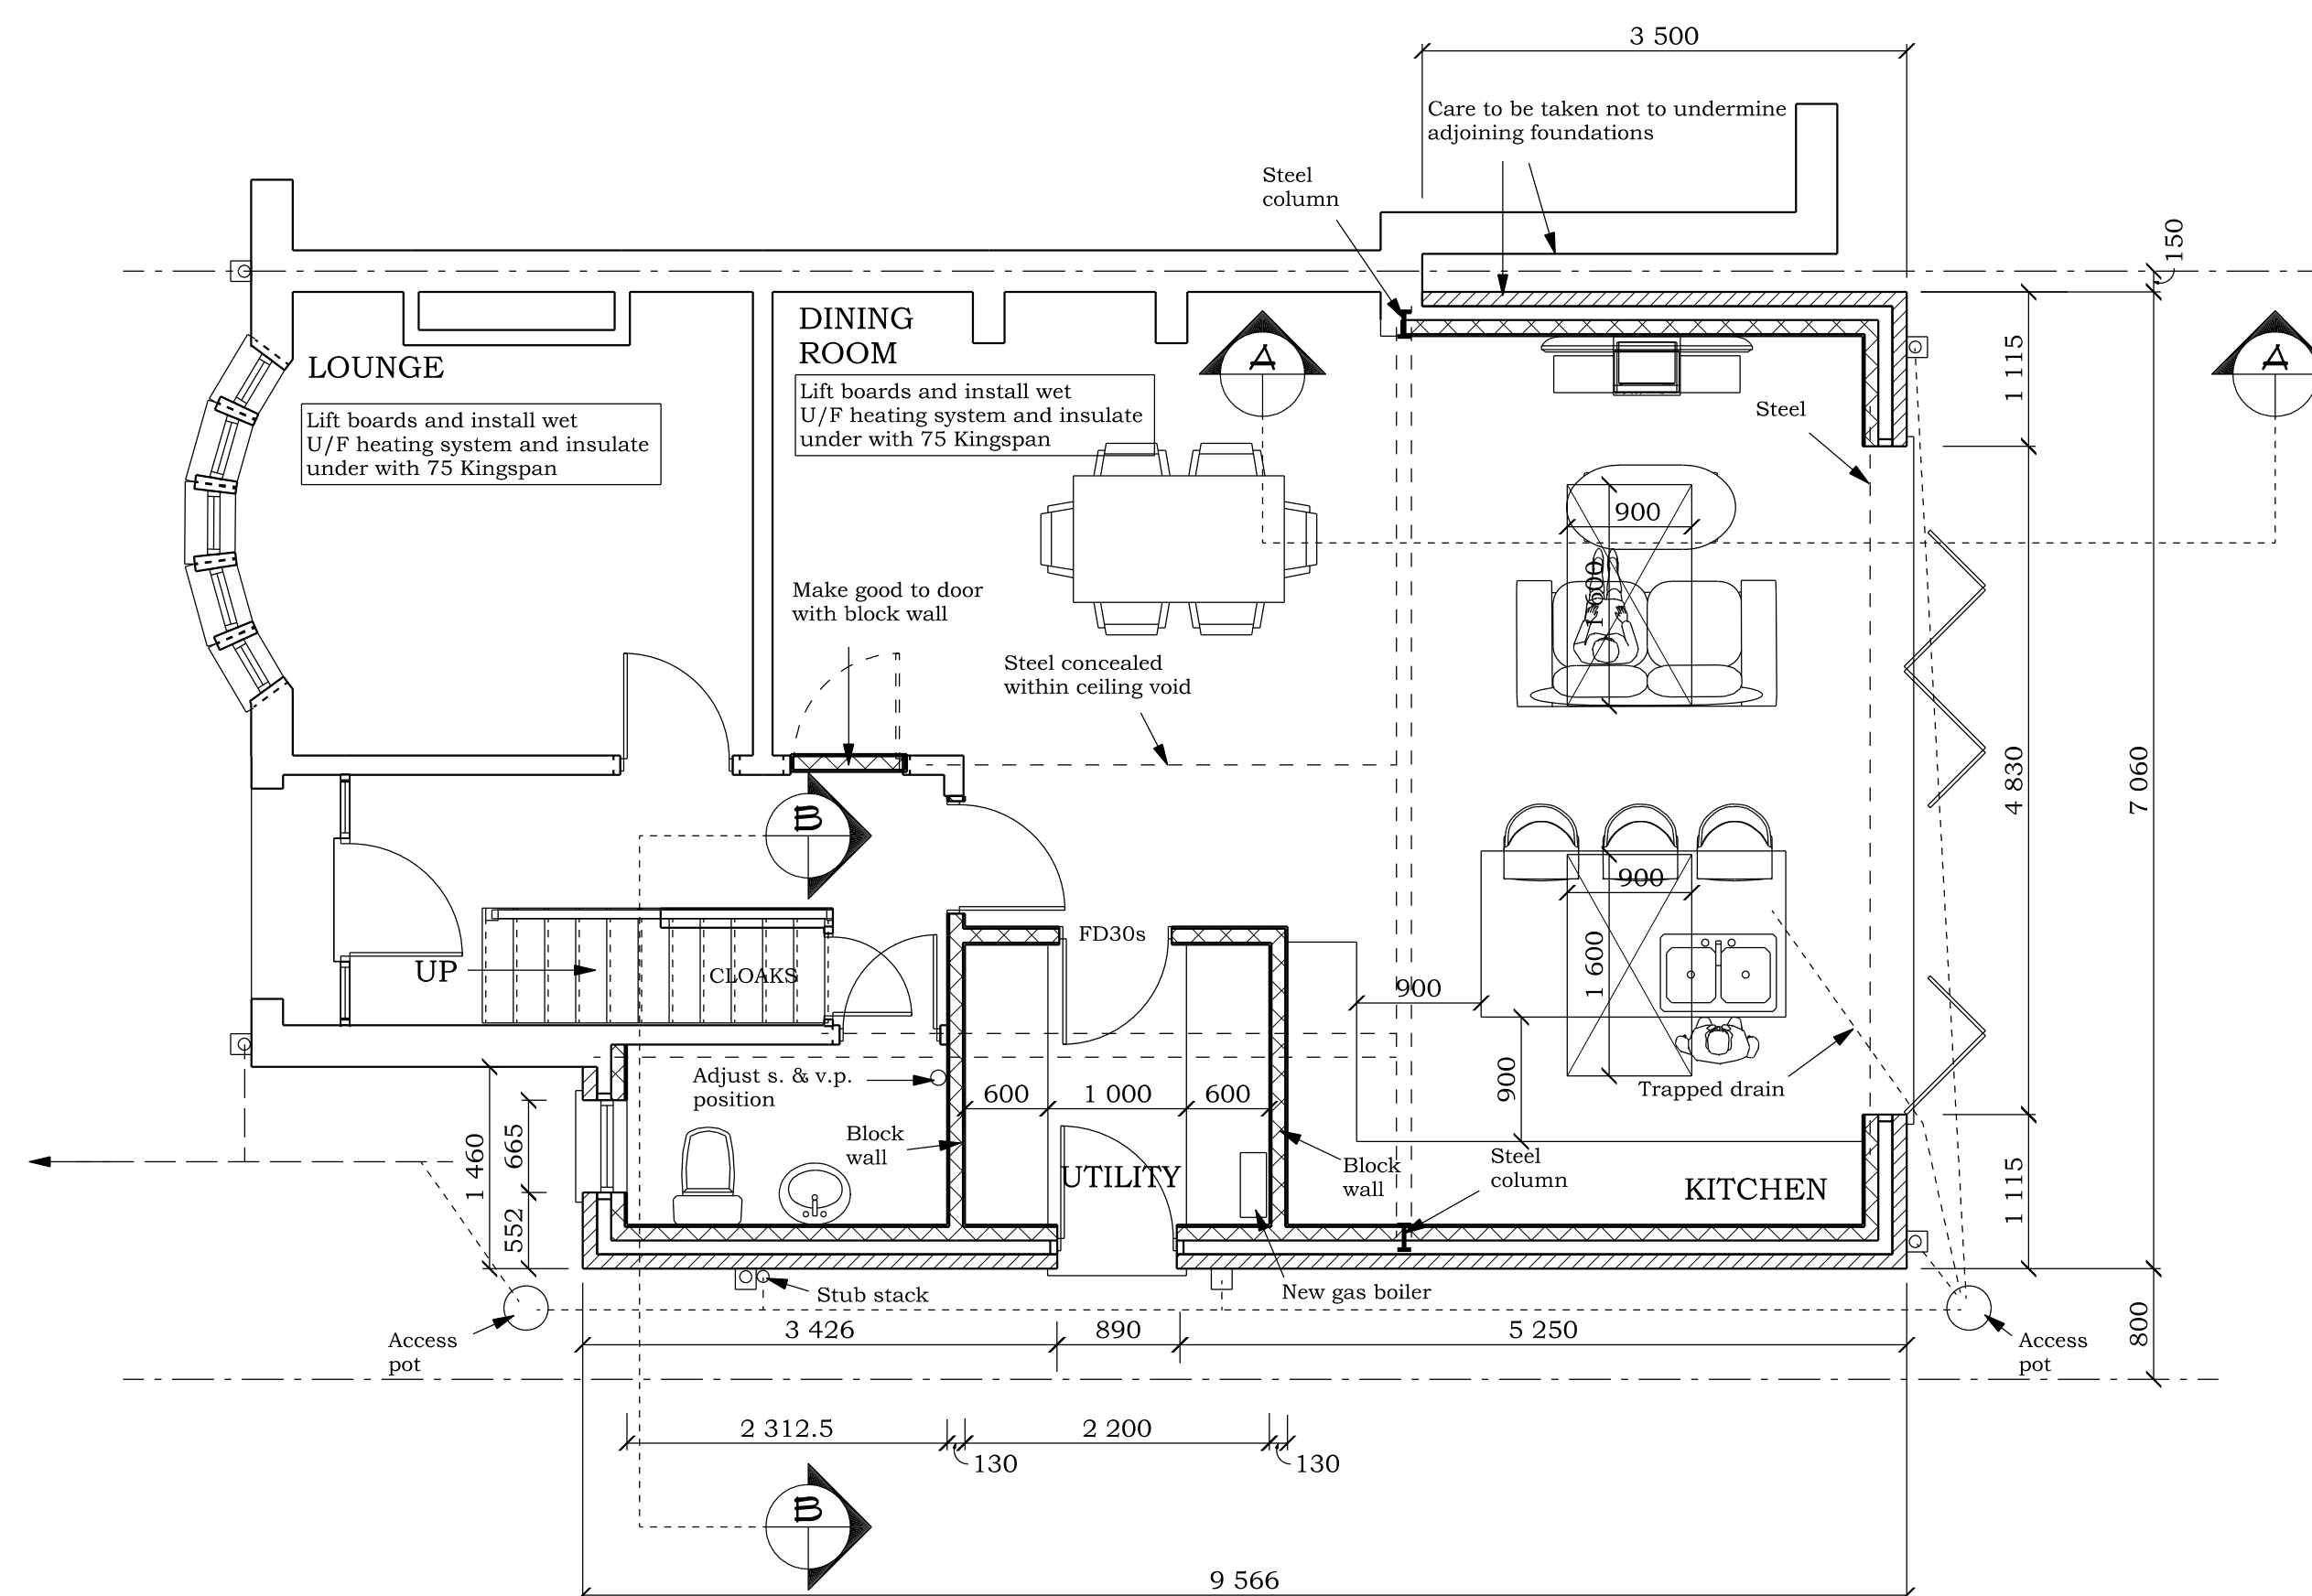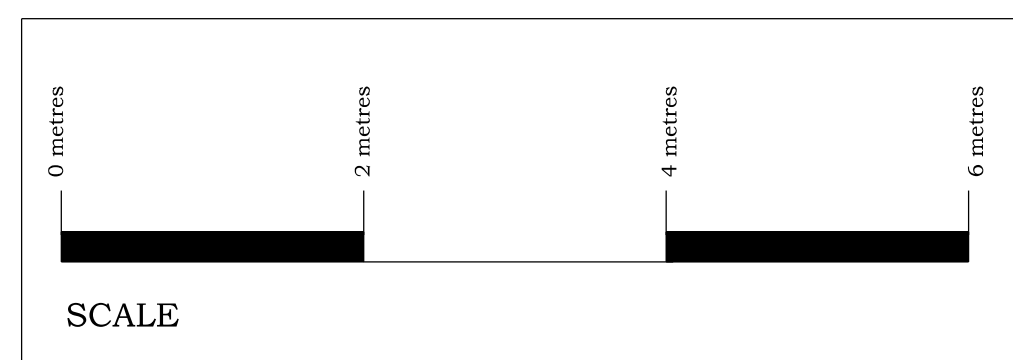

PROPOSED GROUND FLOOR PLAN

PROPOSED DWELLING
PROPOSED SINGLE STOREY SIDE/REAR EXTENSION

for
Mr. and Mrs. T. BOURDOUANE,

at
65, OLD LANSDOWNE ROAD,
DIDSBURY,
M20 2WY.

Scale 1:50 @ A1

Date OCTOBER 2020

Drawing Number 1932/2