


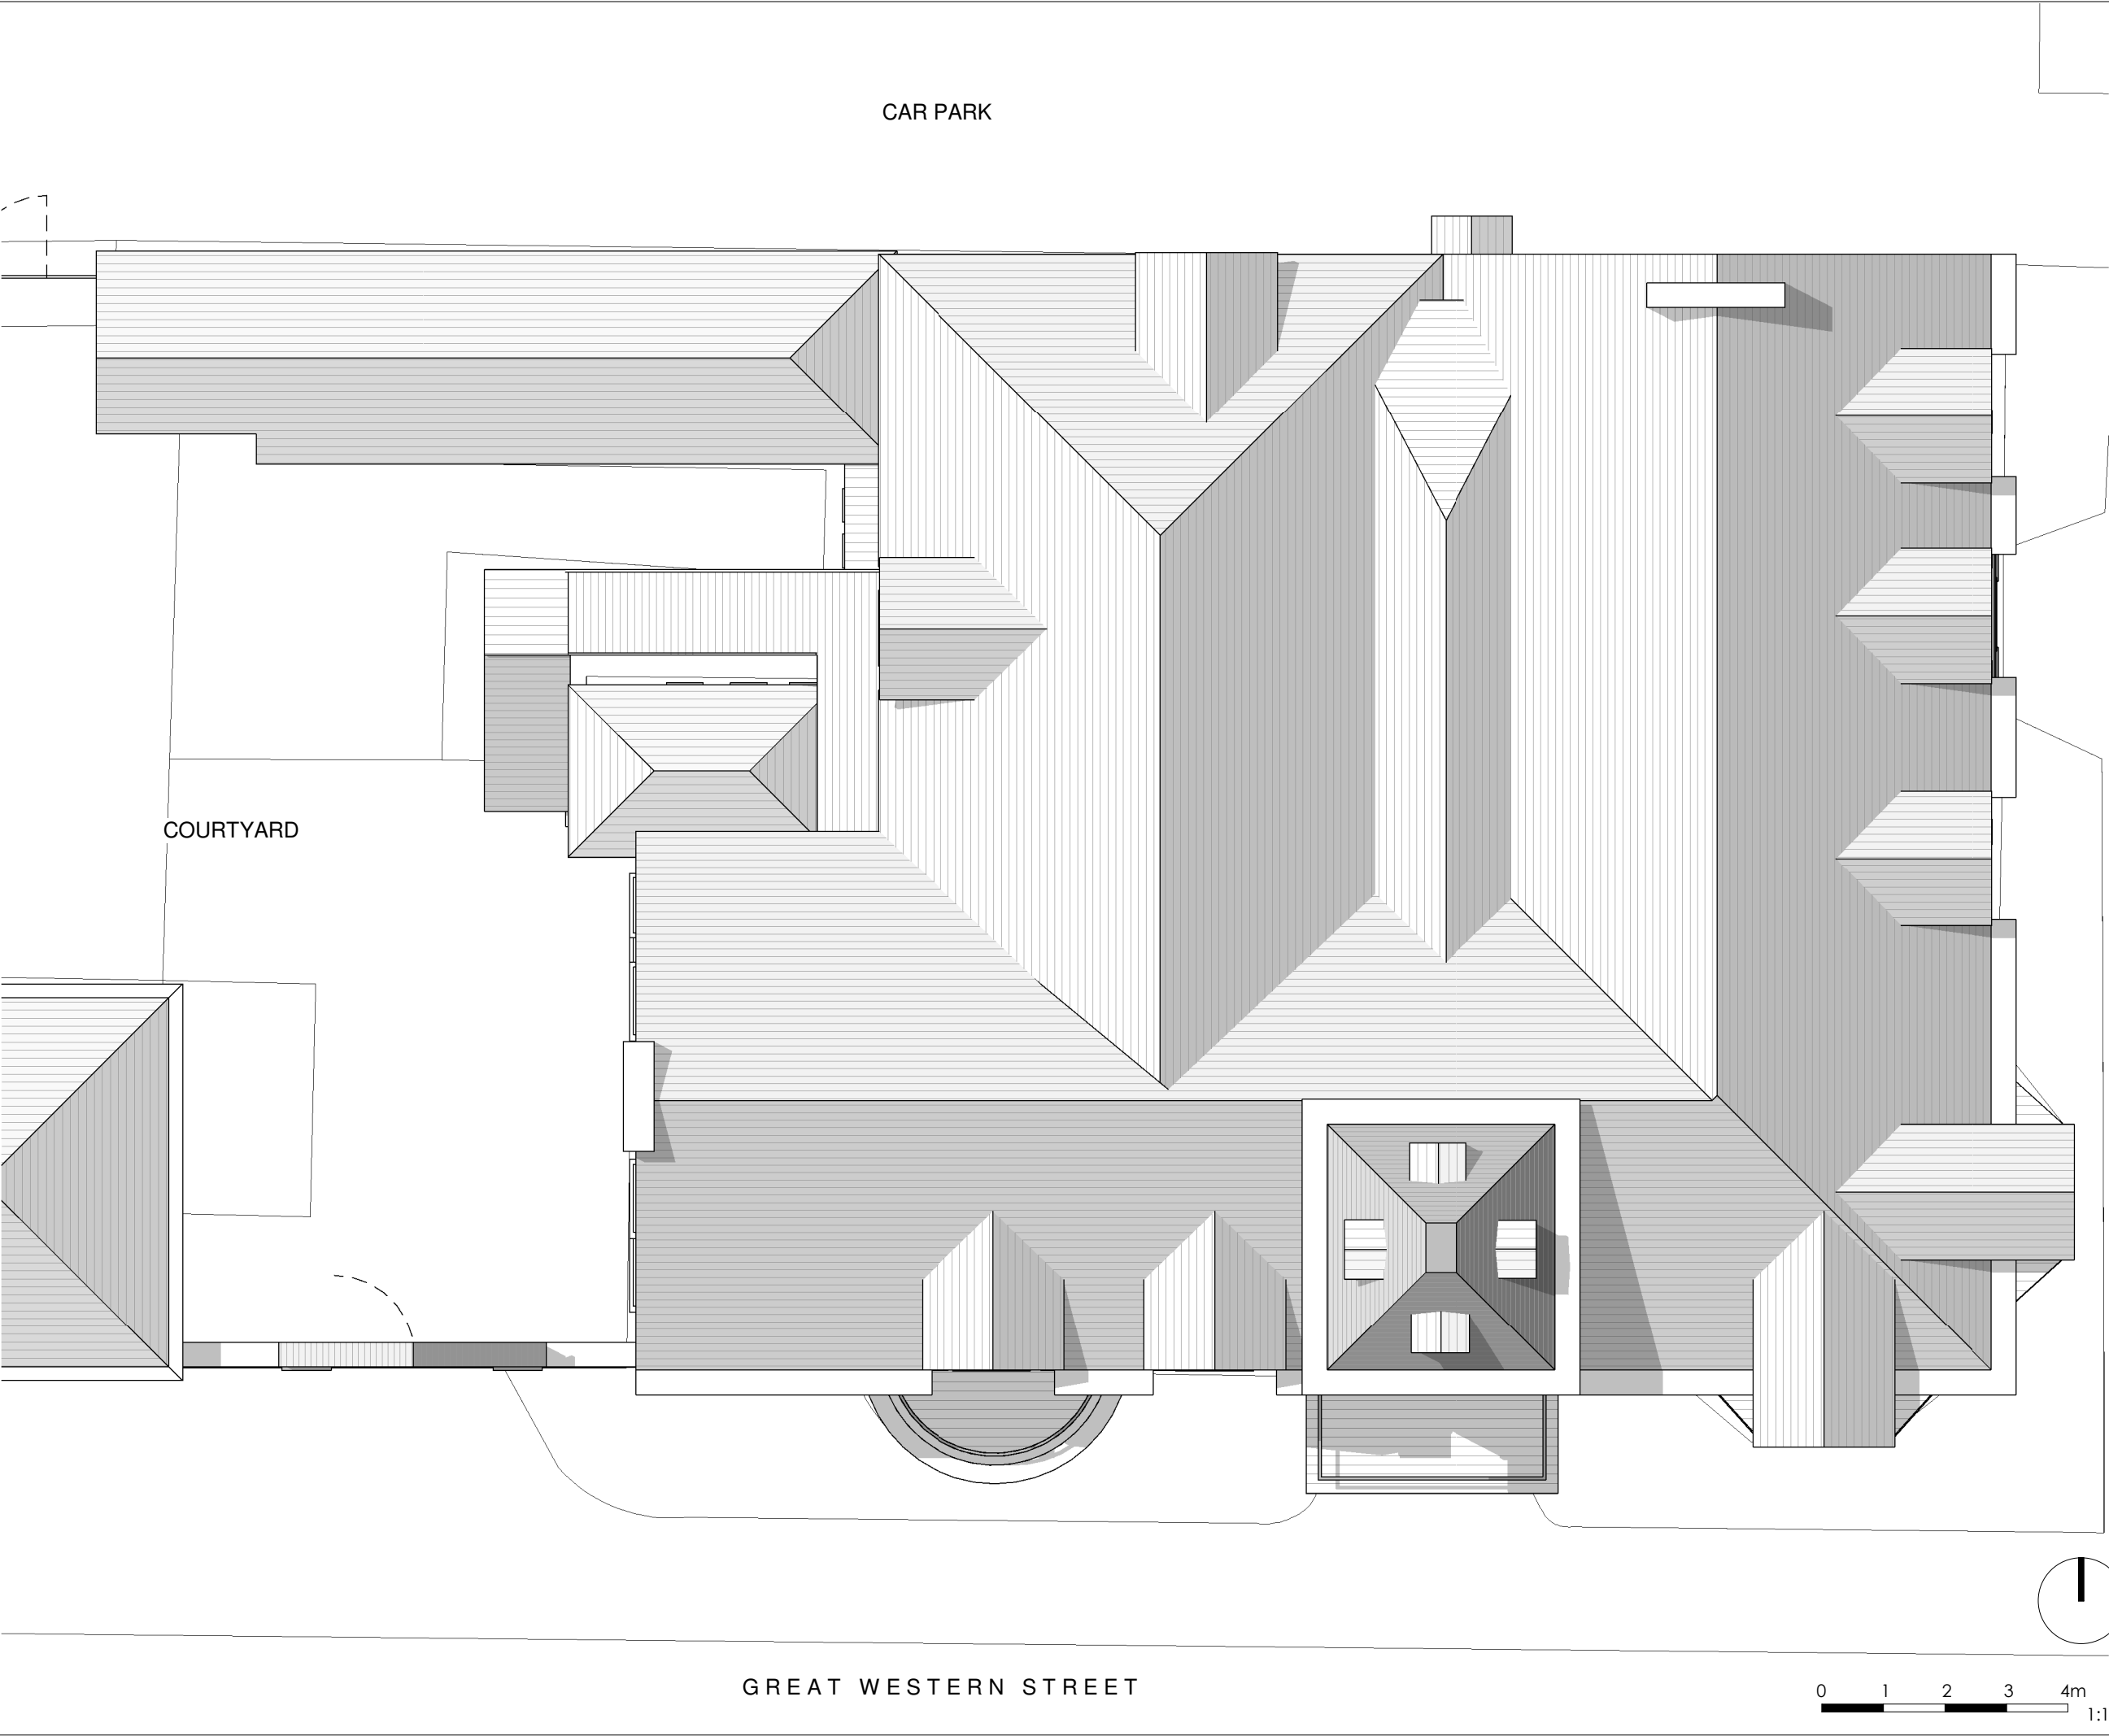

General Notes

The Architect shall have no responsibility for any use made of this document other than for that which it was prepared and issued.
All dimensions should be checked on site. Do not scale from this drawing. To be read in conjunction with all other Consultant's drawings. The Architect to be immediately notified of any discrepancies.

Copyright on this drawing retained by the Architect.

11.11.20 HG SH Initial Issue
No. Date Dwn Chk App Revision or reason for issue

Client

Mustafa Alchelabi

create **it** studios
Architects & Designers

Create It Studios (NW) Ltd
Universal Square
Devonshire Street North
Manchester M12 6JH
0161 974 6165
www.createitstudios.co.uk
info@createitstudios.co.uk

Project Title

The Big Western Public House
87 Great Western St, Manchester, M16 7PA

Scale / North Point

1 : 100

Drawing Title

Existing Roof Plan

Drawing Number

A1312(01)005

Drawing Status

Preliminary

Revision