



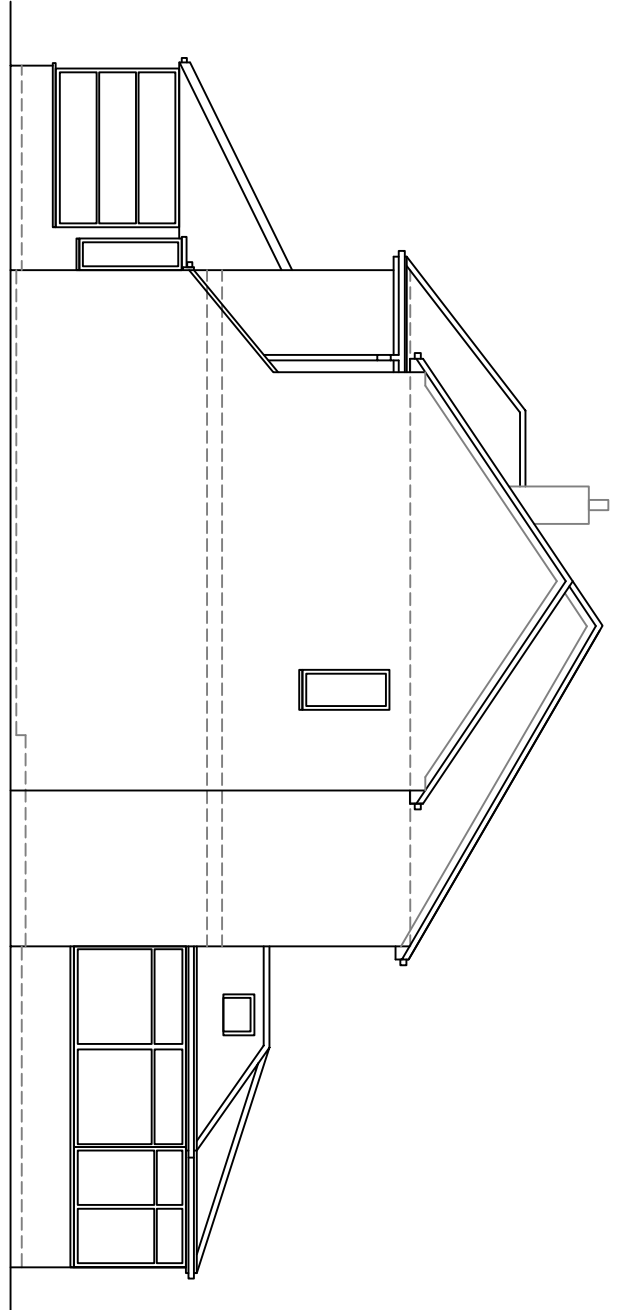

Existing Side Elevation

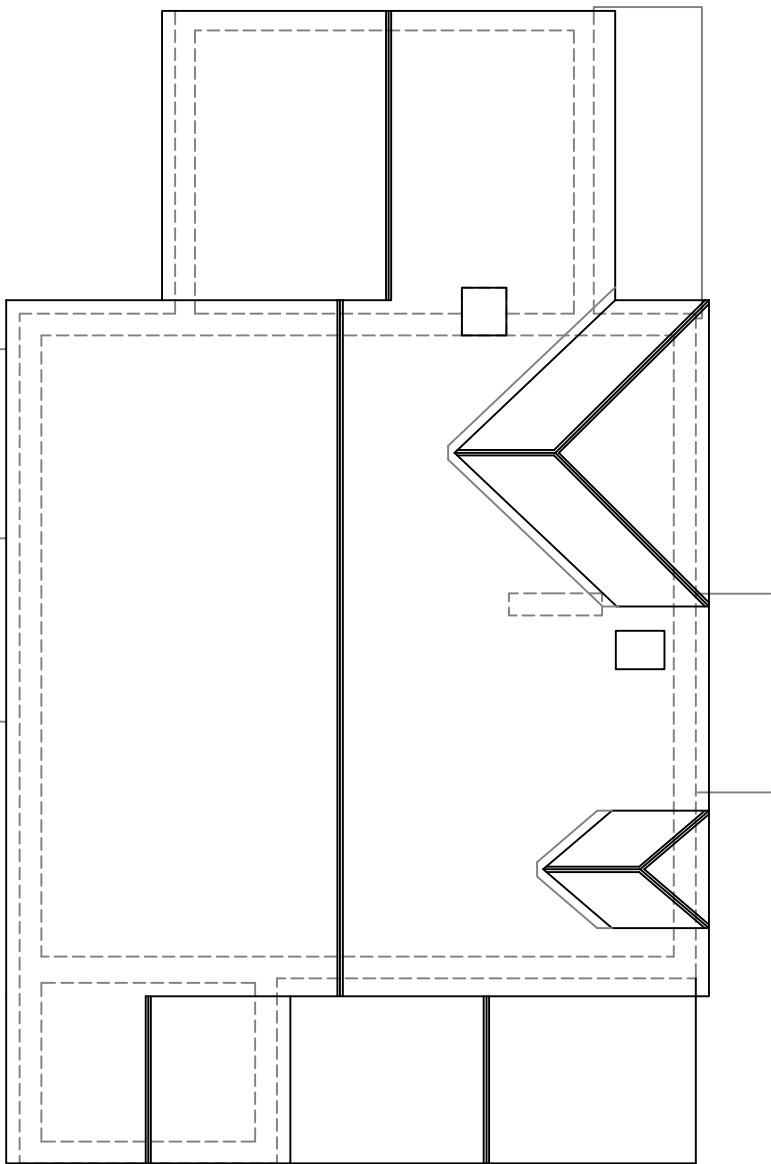


Location Plan - 1:1250




notes


1. do not scale from this drawing – use figured dimensions only
2. read in conjunction with all other consultants/specialists drawings. report any discrepancies before affected work commences
3. all setting out dimensions to be checked on site by contractor before work commences
4. this drawing remains copyright of 4mation architecture. copy/distribute only with consent of author

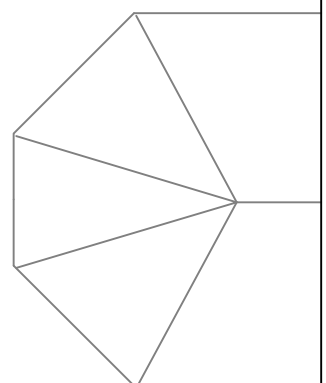


Existing Roof Plan

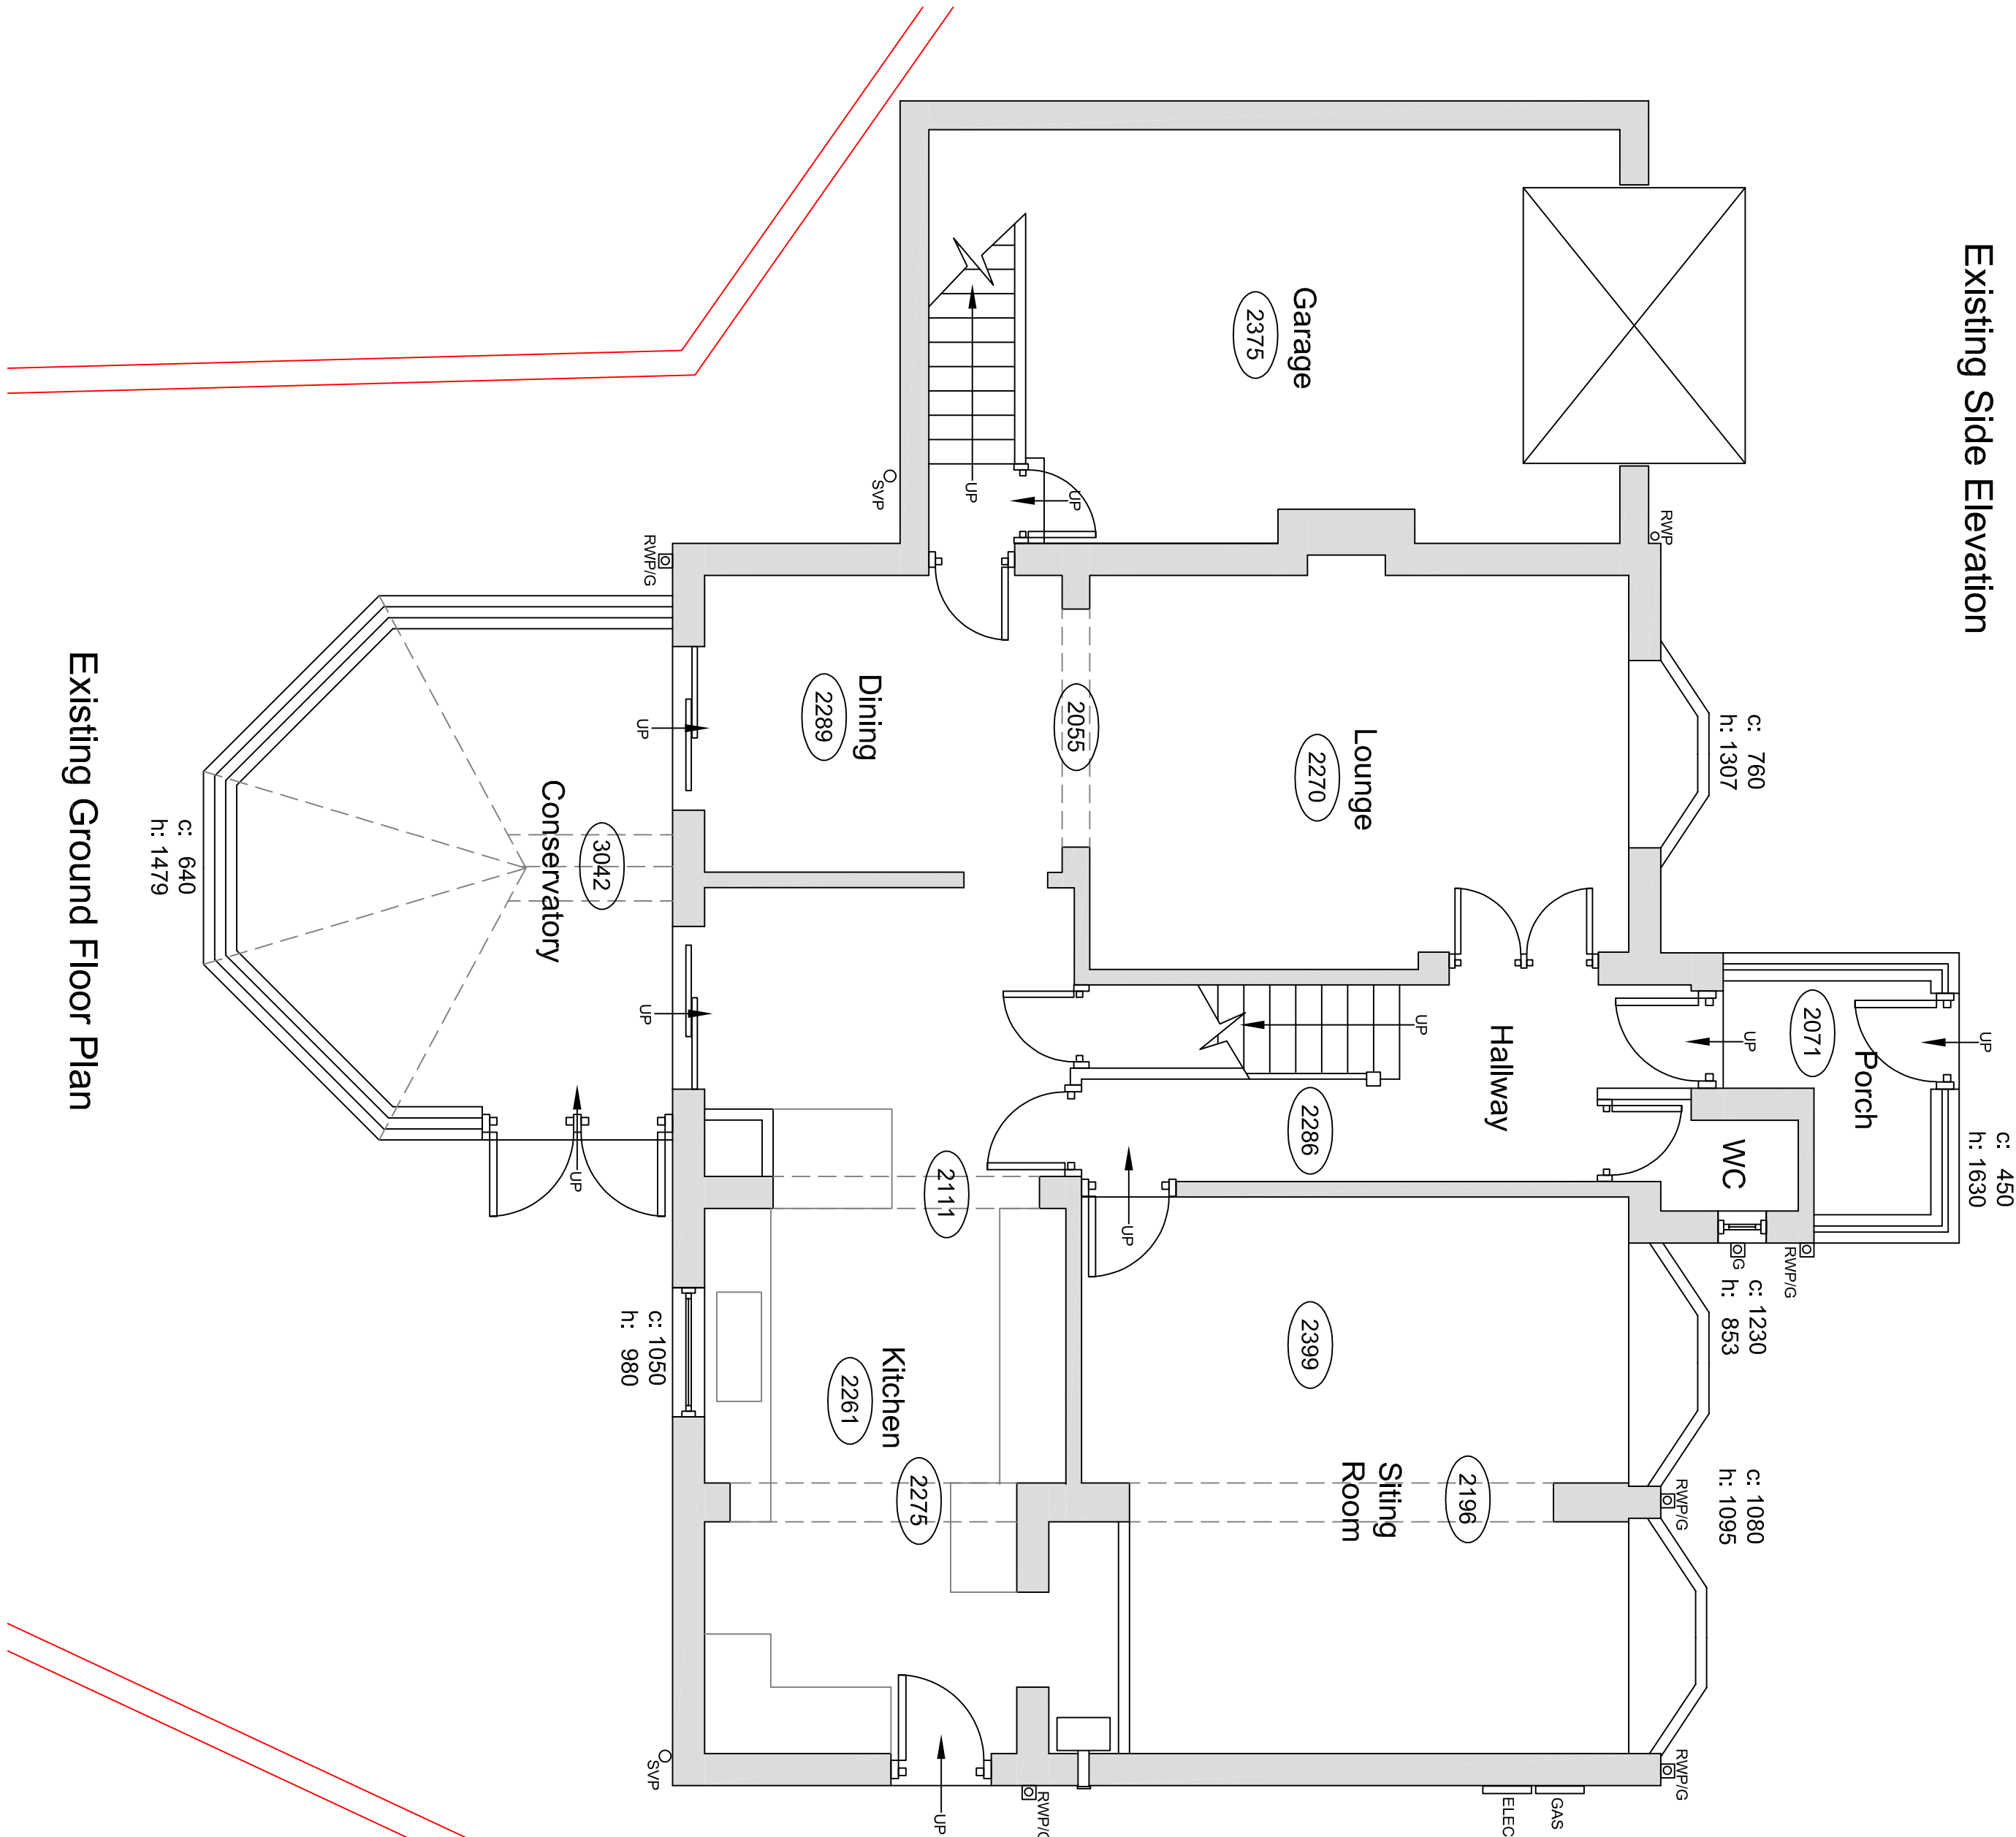


Existing Ground Floor Plan

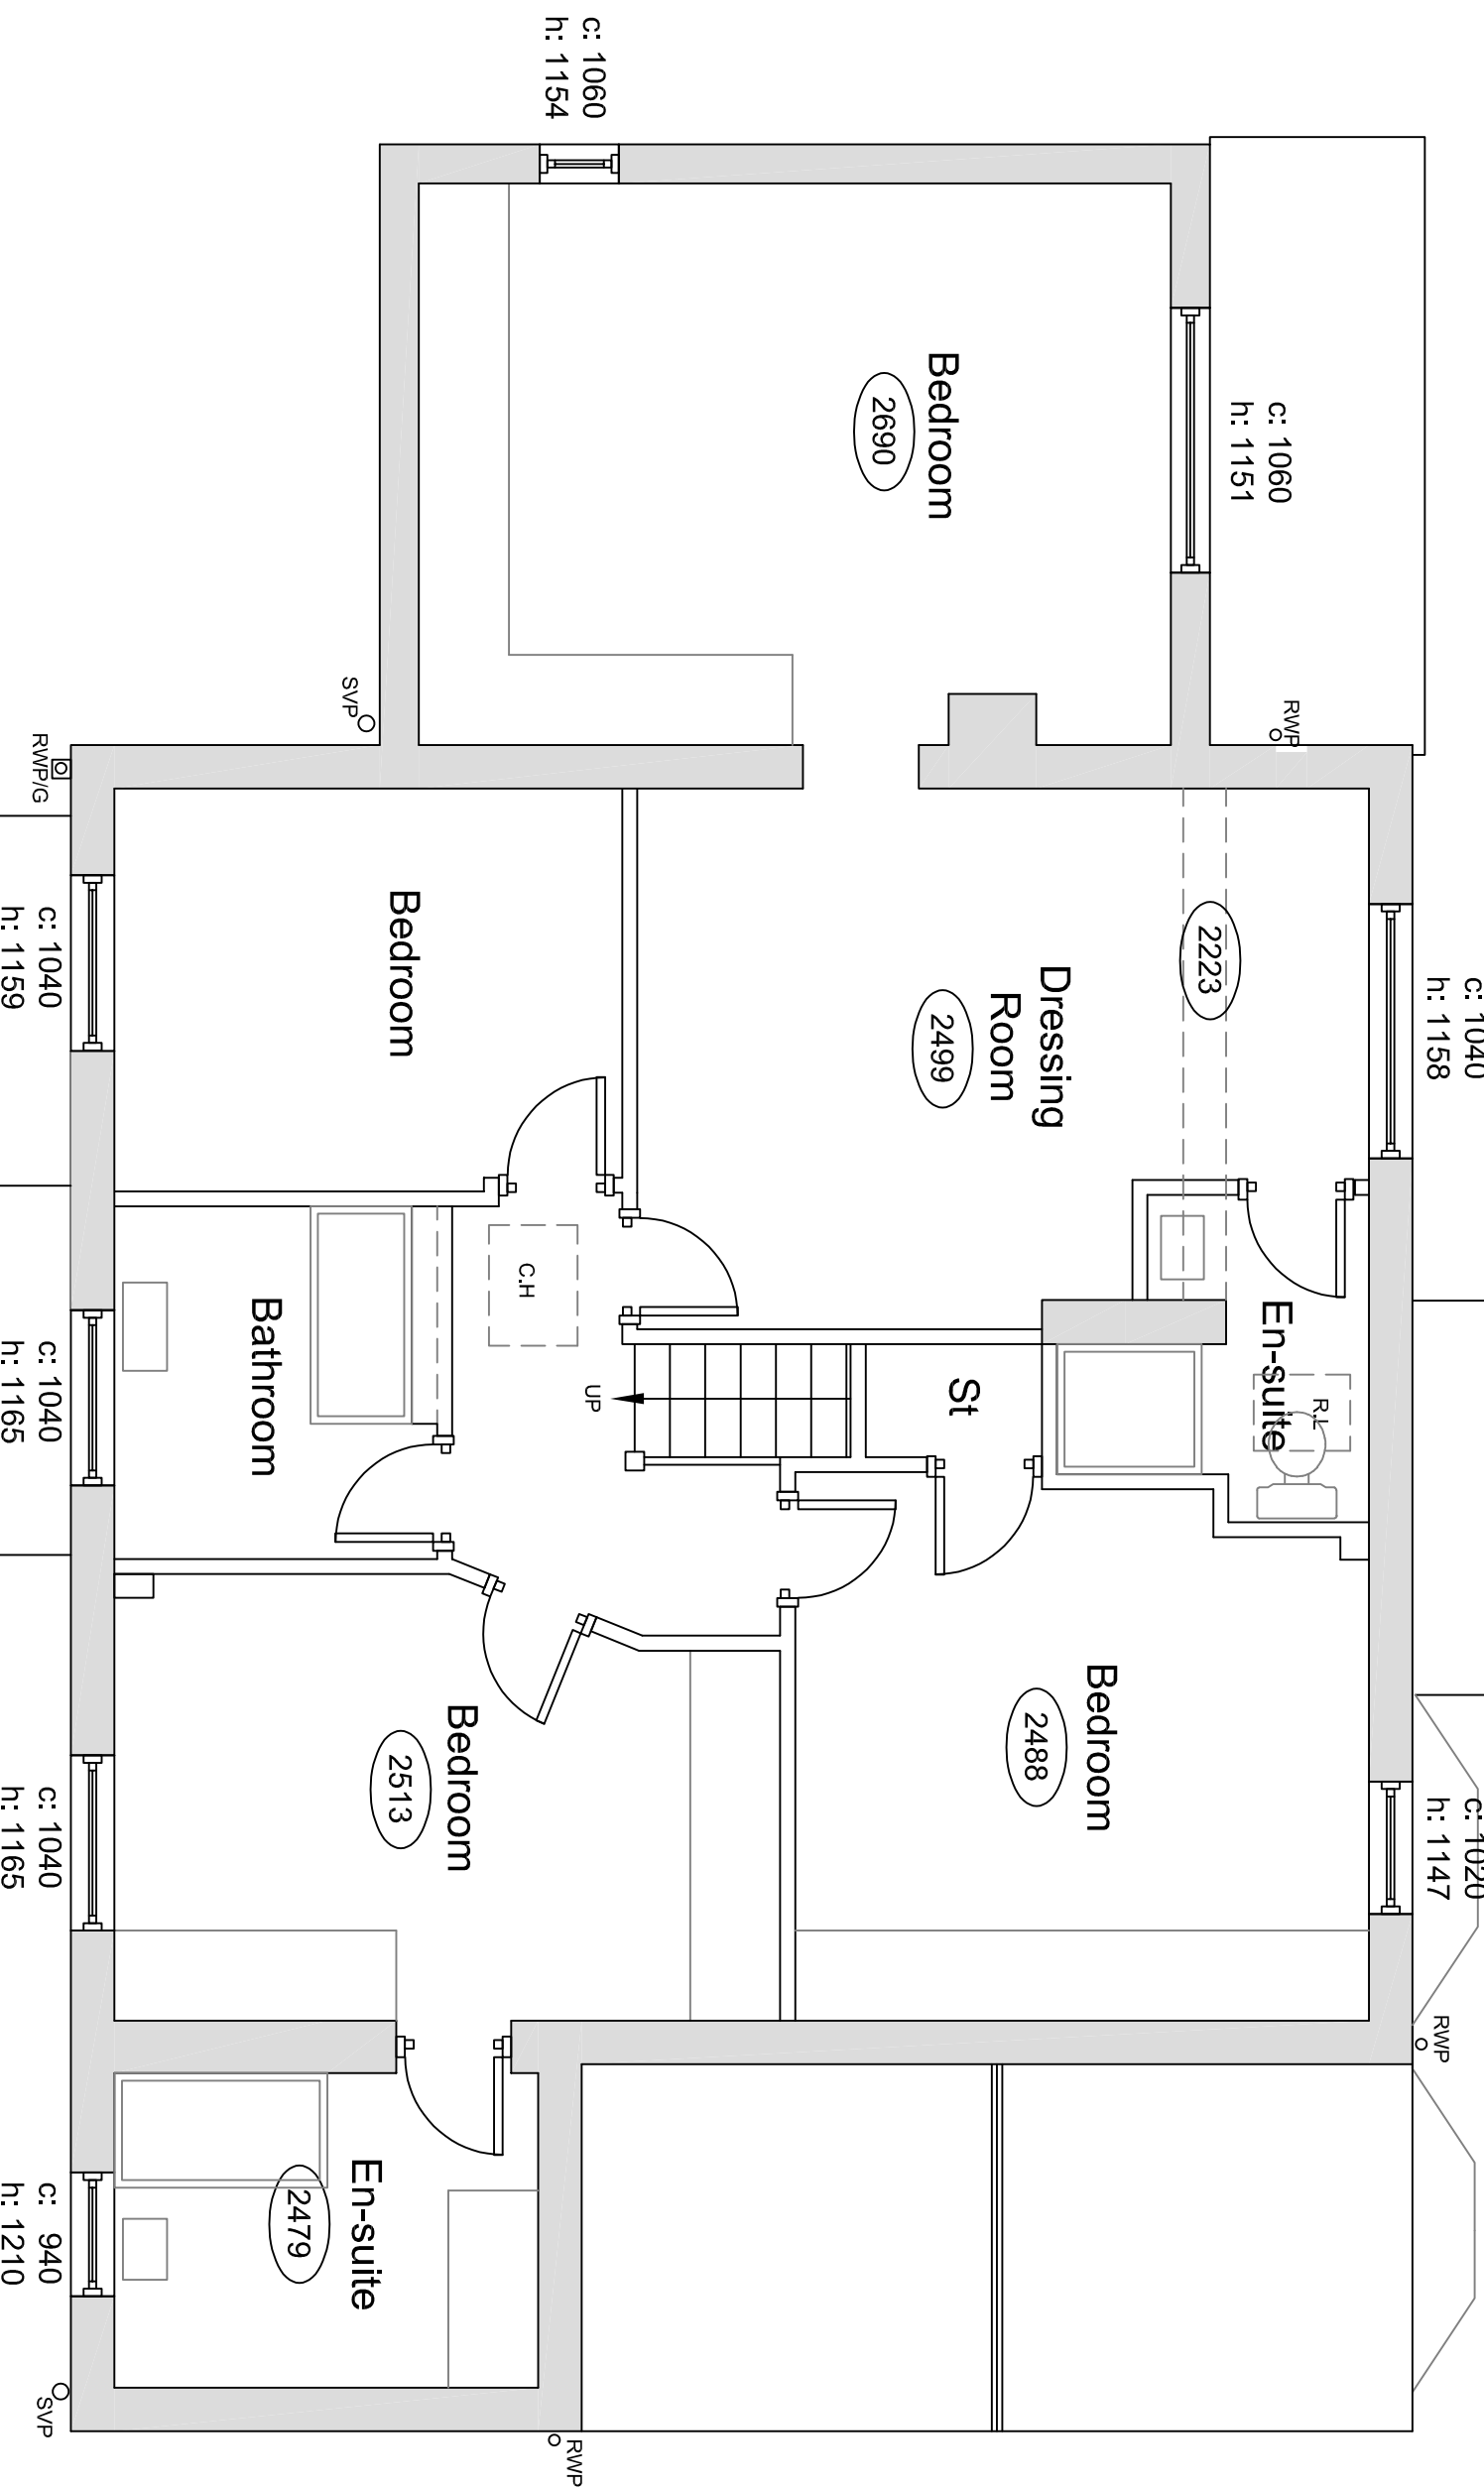


Existing First Floor Plan

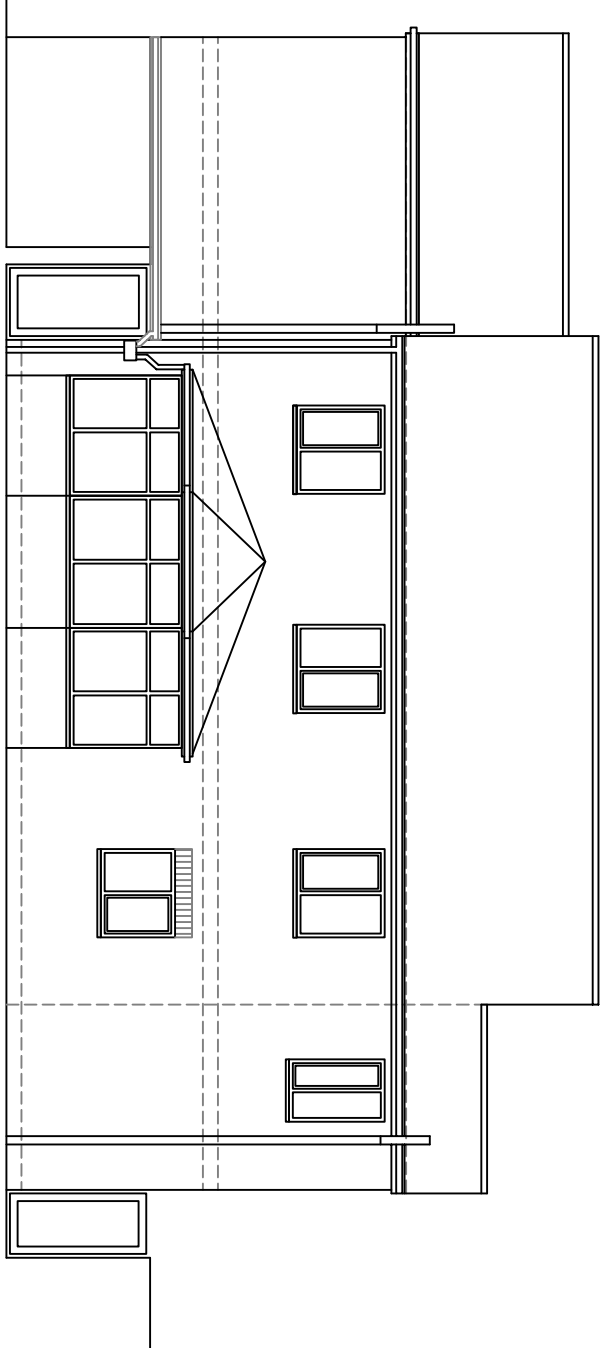


Existing Rear Elevation

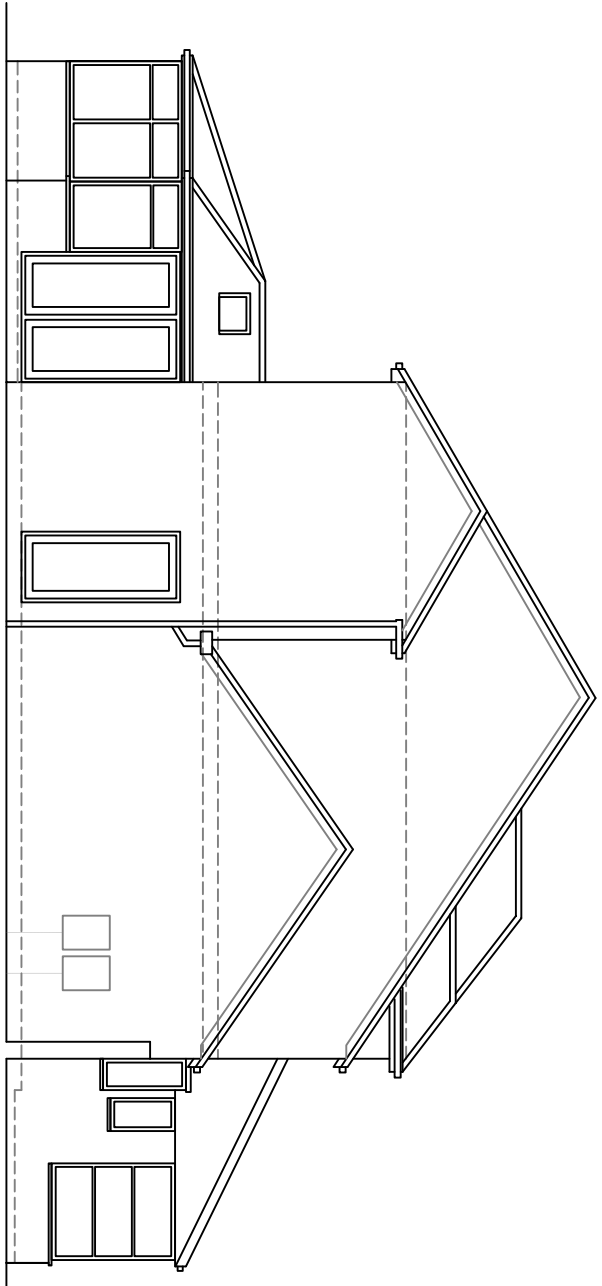

Existing Side Elevation

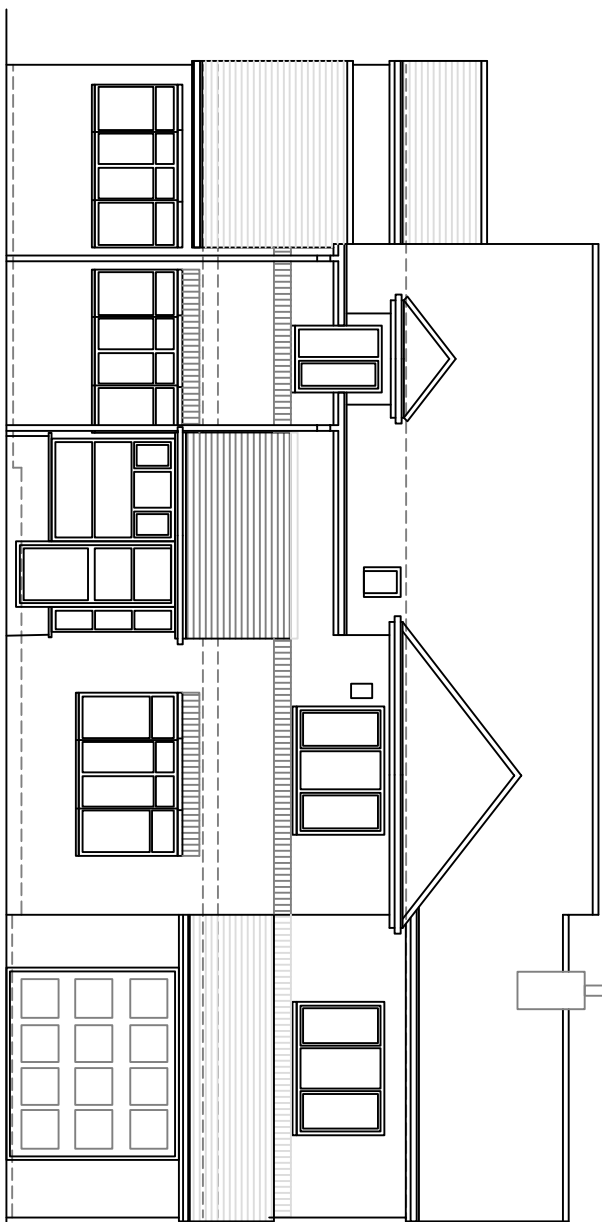

Existing Front Elevation

 

project:
14 Winchester Park
Didsbury
Manchester
M20 2TN

client:
Mr M Salim

dwg:
Existing Plans and
Elevations

project no.: 849

dwg no: 01

dwg date:23/08/20

dwg scale: 1:50/100

dwg revision:

t:0161 439 3255

4mation architecture
27 Blythe Avenue
Brantall
Stockport
SK7 1EU

www.4mation-architecture.com

