


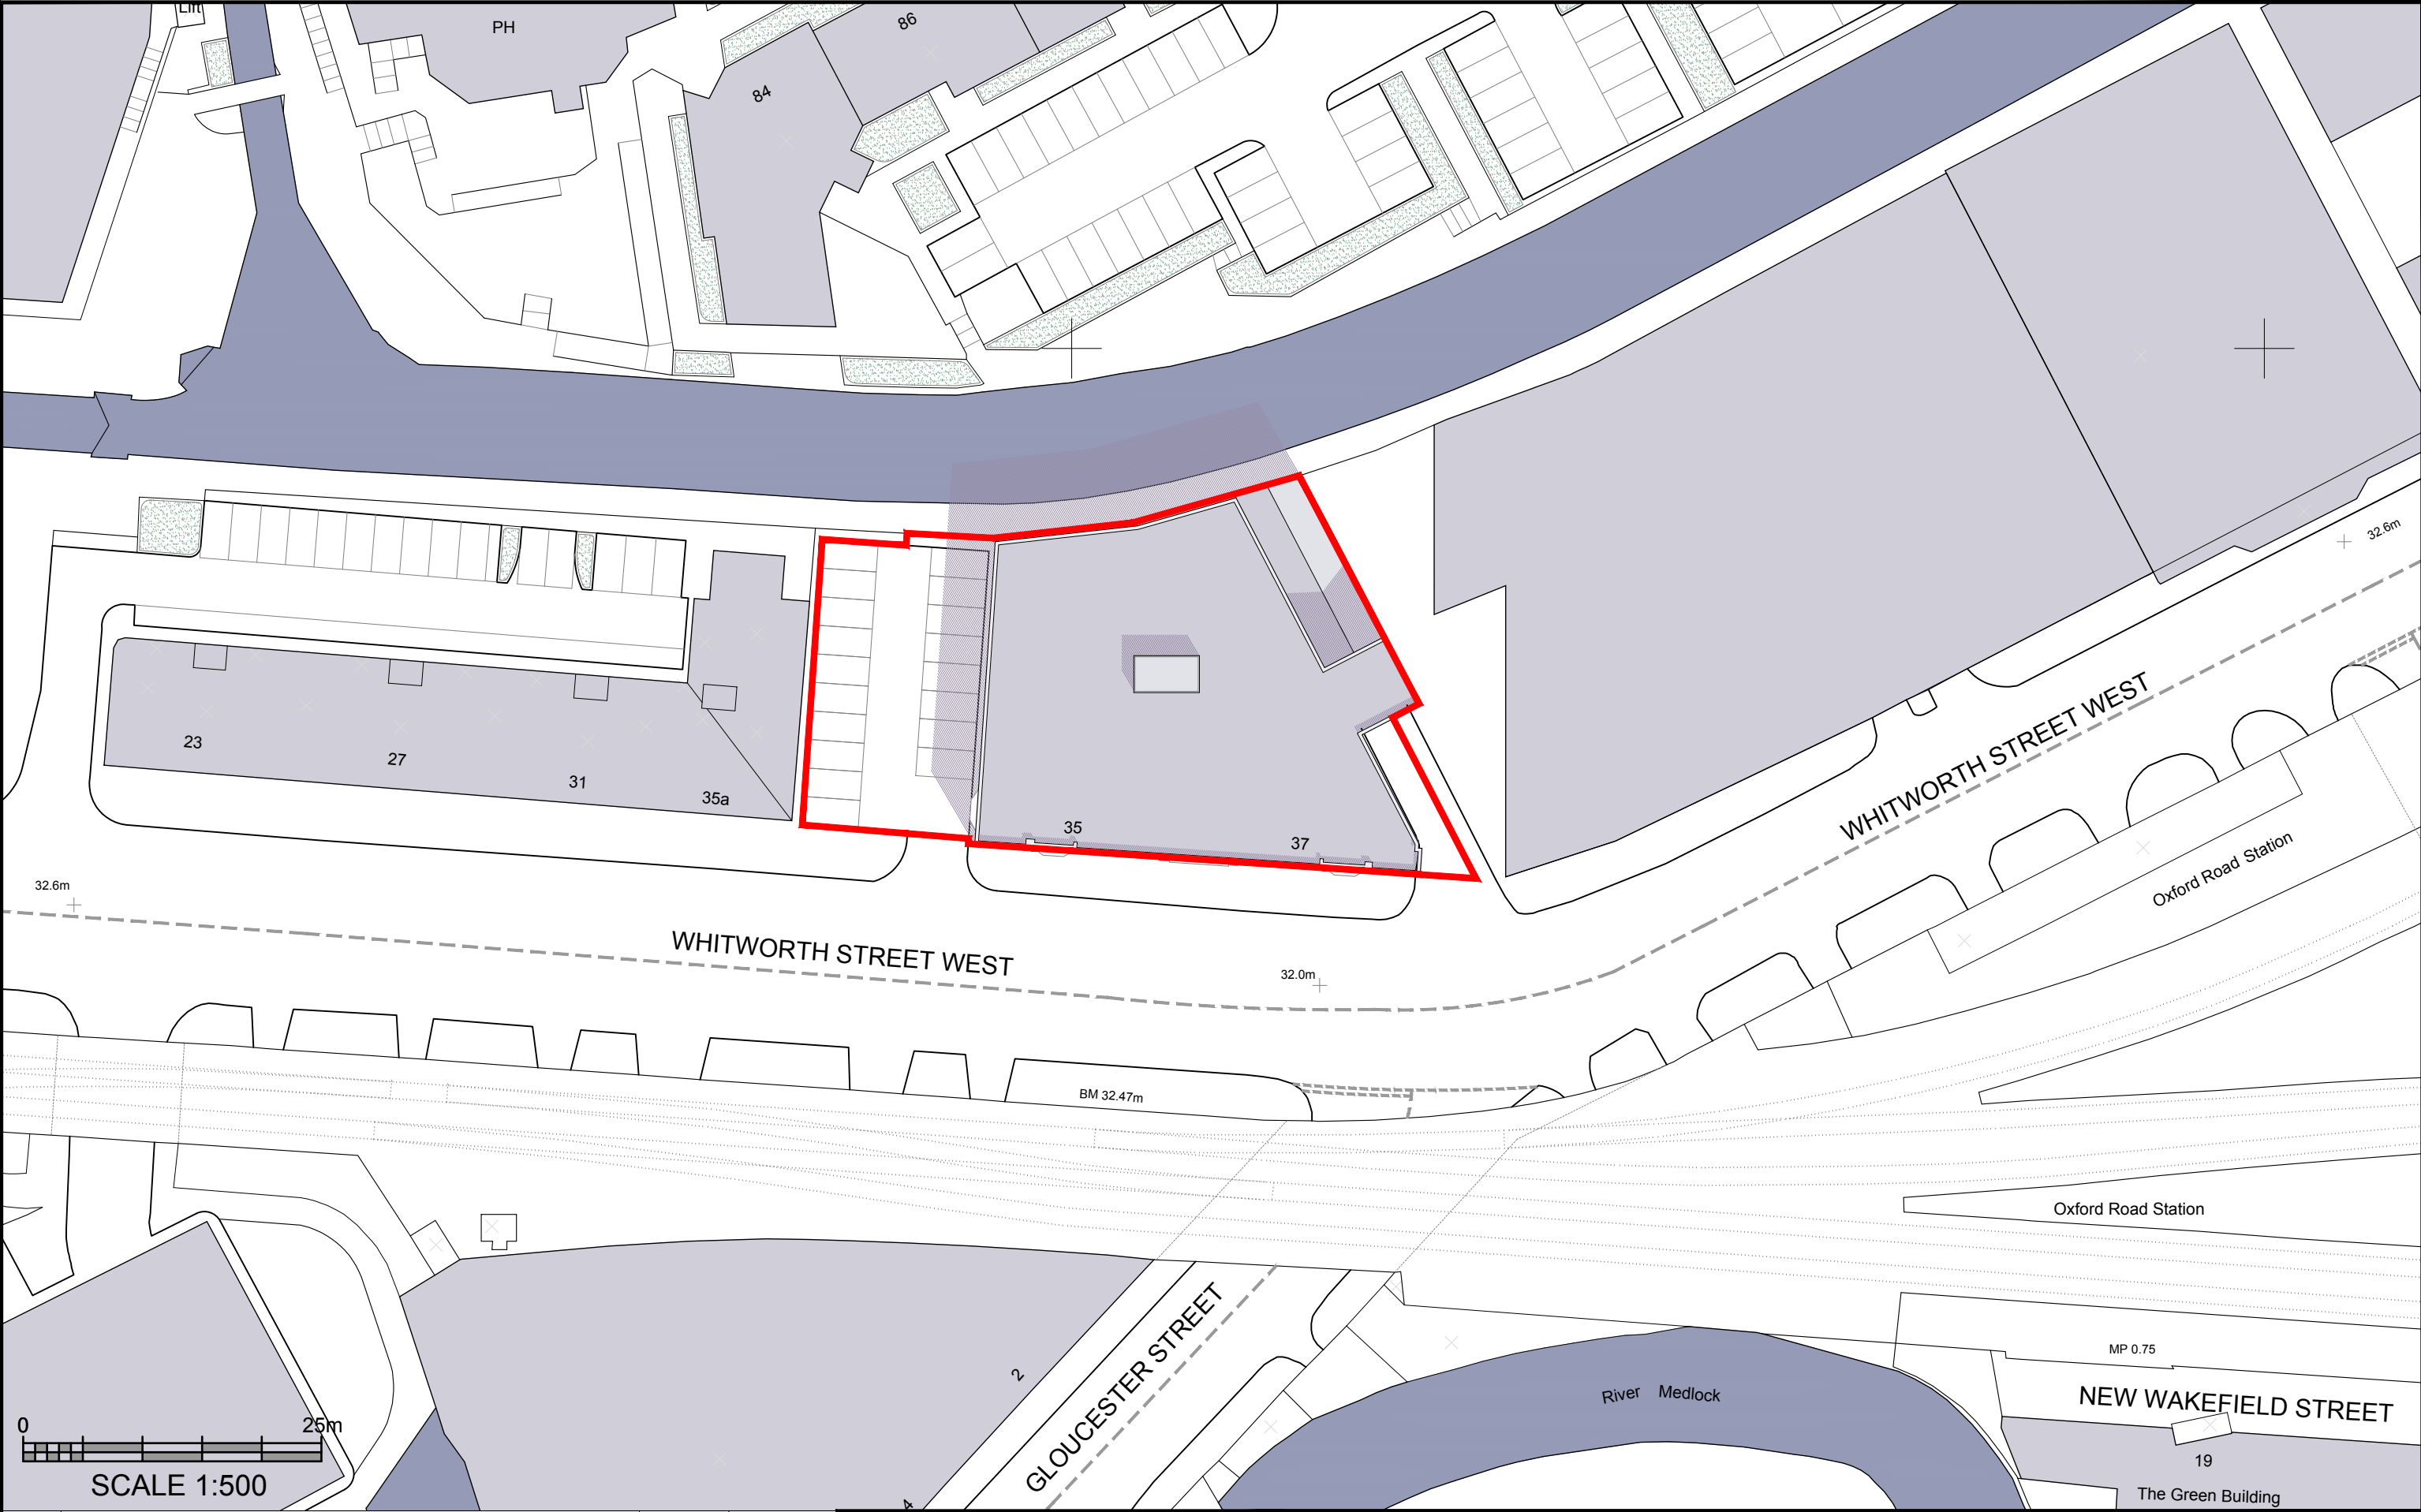

REV	DESCRIPTION	BY	DATE
D	SITE BOUNDARY REVISED	JB	24.11.20
C	PARKING	DR	11.11.20
B	BOUNDARY	DR	06.11.20
A	FIRST ISSUE	DR	28.10.20



HOWARD & SEDDON A.R.I.B.A.

CHARTERED ARCHITECTS

64 WASHWAY ROAD

SALE, CHESHIRE, M33 7RE

TEL NO. 0161 - 973 8296

FAX NO. 0161 - 962 3485

E-MAIL : ADMIN@HOWARDANDEDSON.CO.UK

PROJECT	PROPOSED DEVELOPMENT BARCLAY HOUSE WHITWORTH ST. WEST, MANCHESTER
CLIENT	MR K FAN

TITLE	EXISTING SITE PLAN

DRAWN D.ROJO	DRG No. 12,982
DATE 11.11.20	E00
SCALE 1:500	AMENDMENT D