




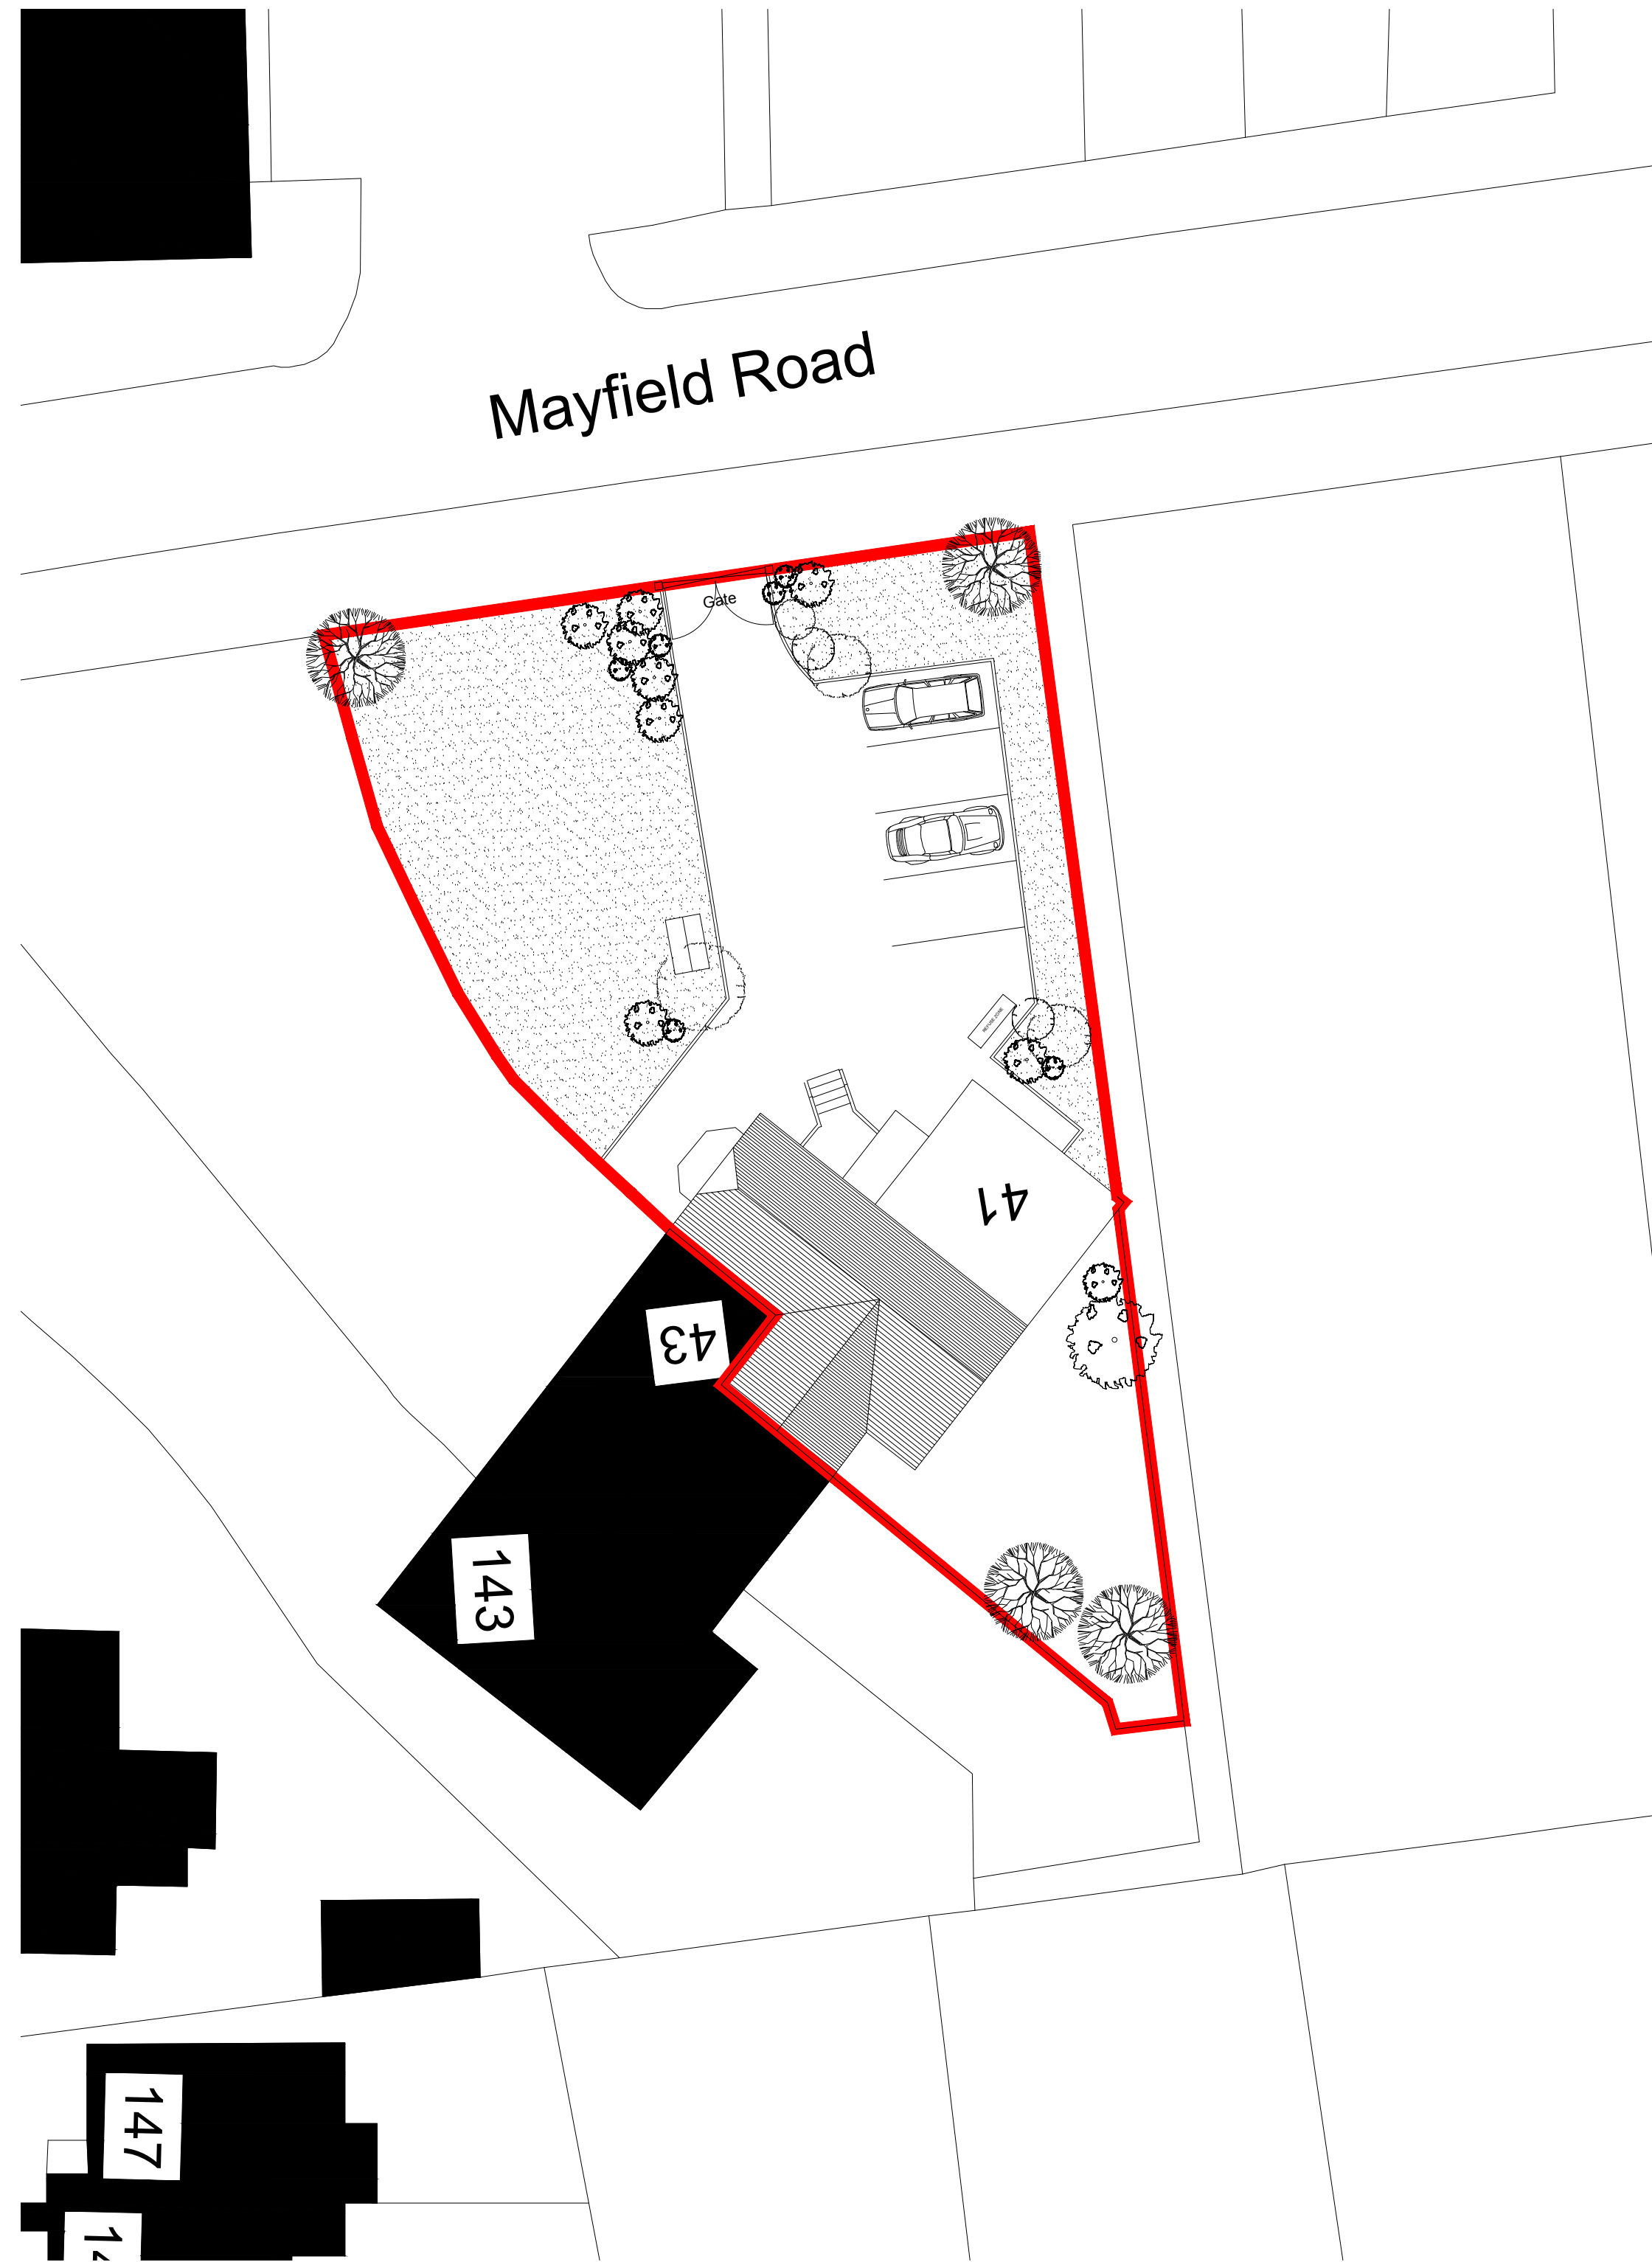

Existing site plan 1:200

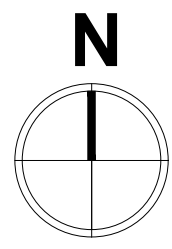

Proposed site plan 1:200

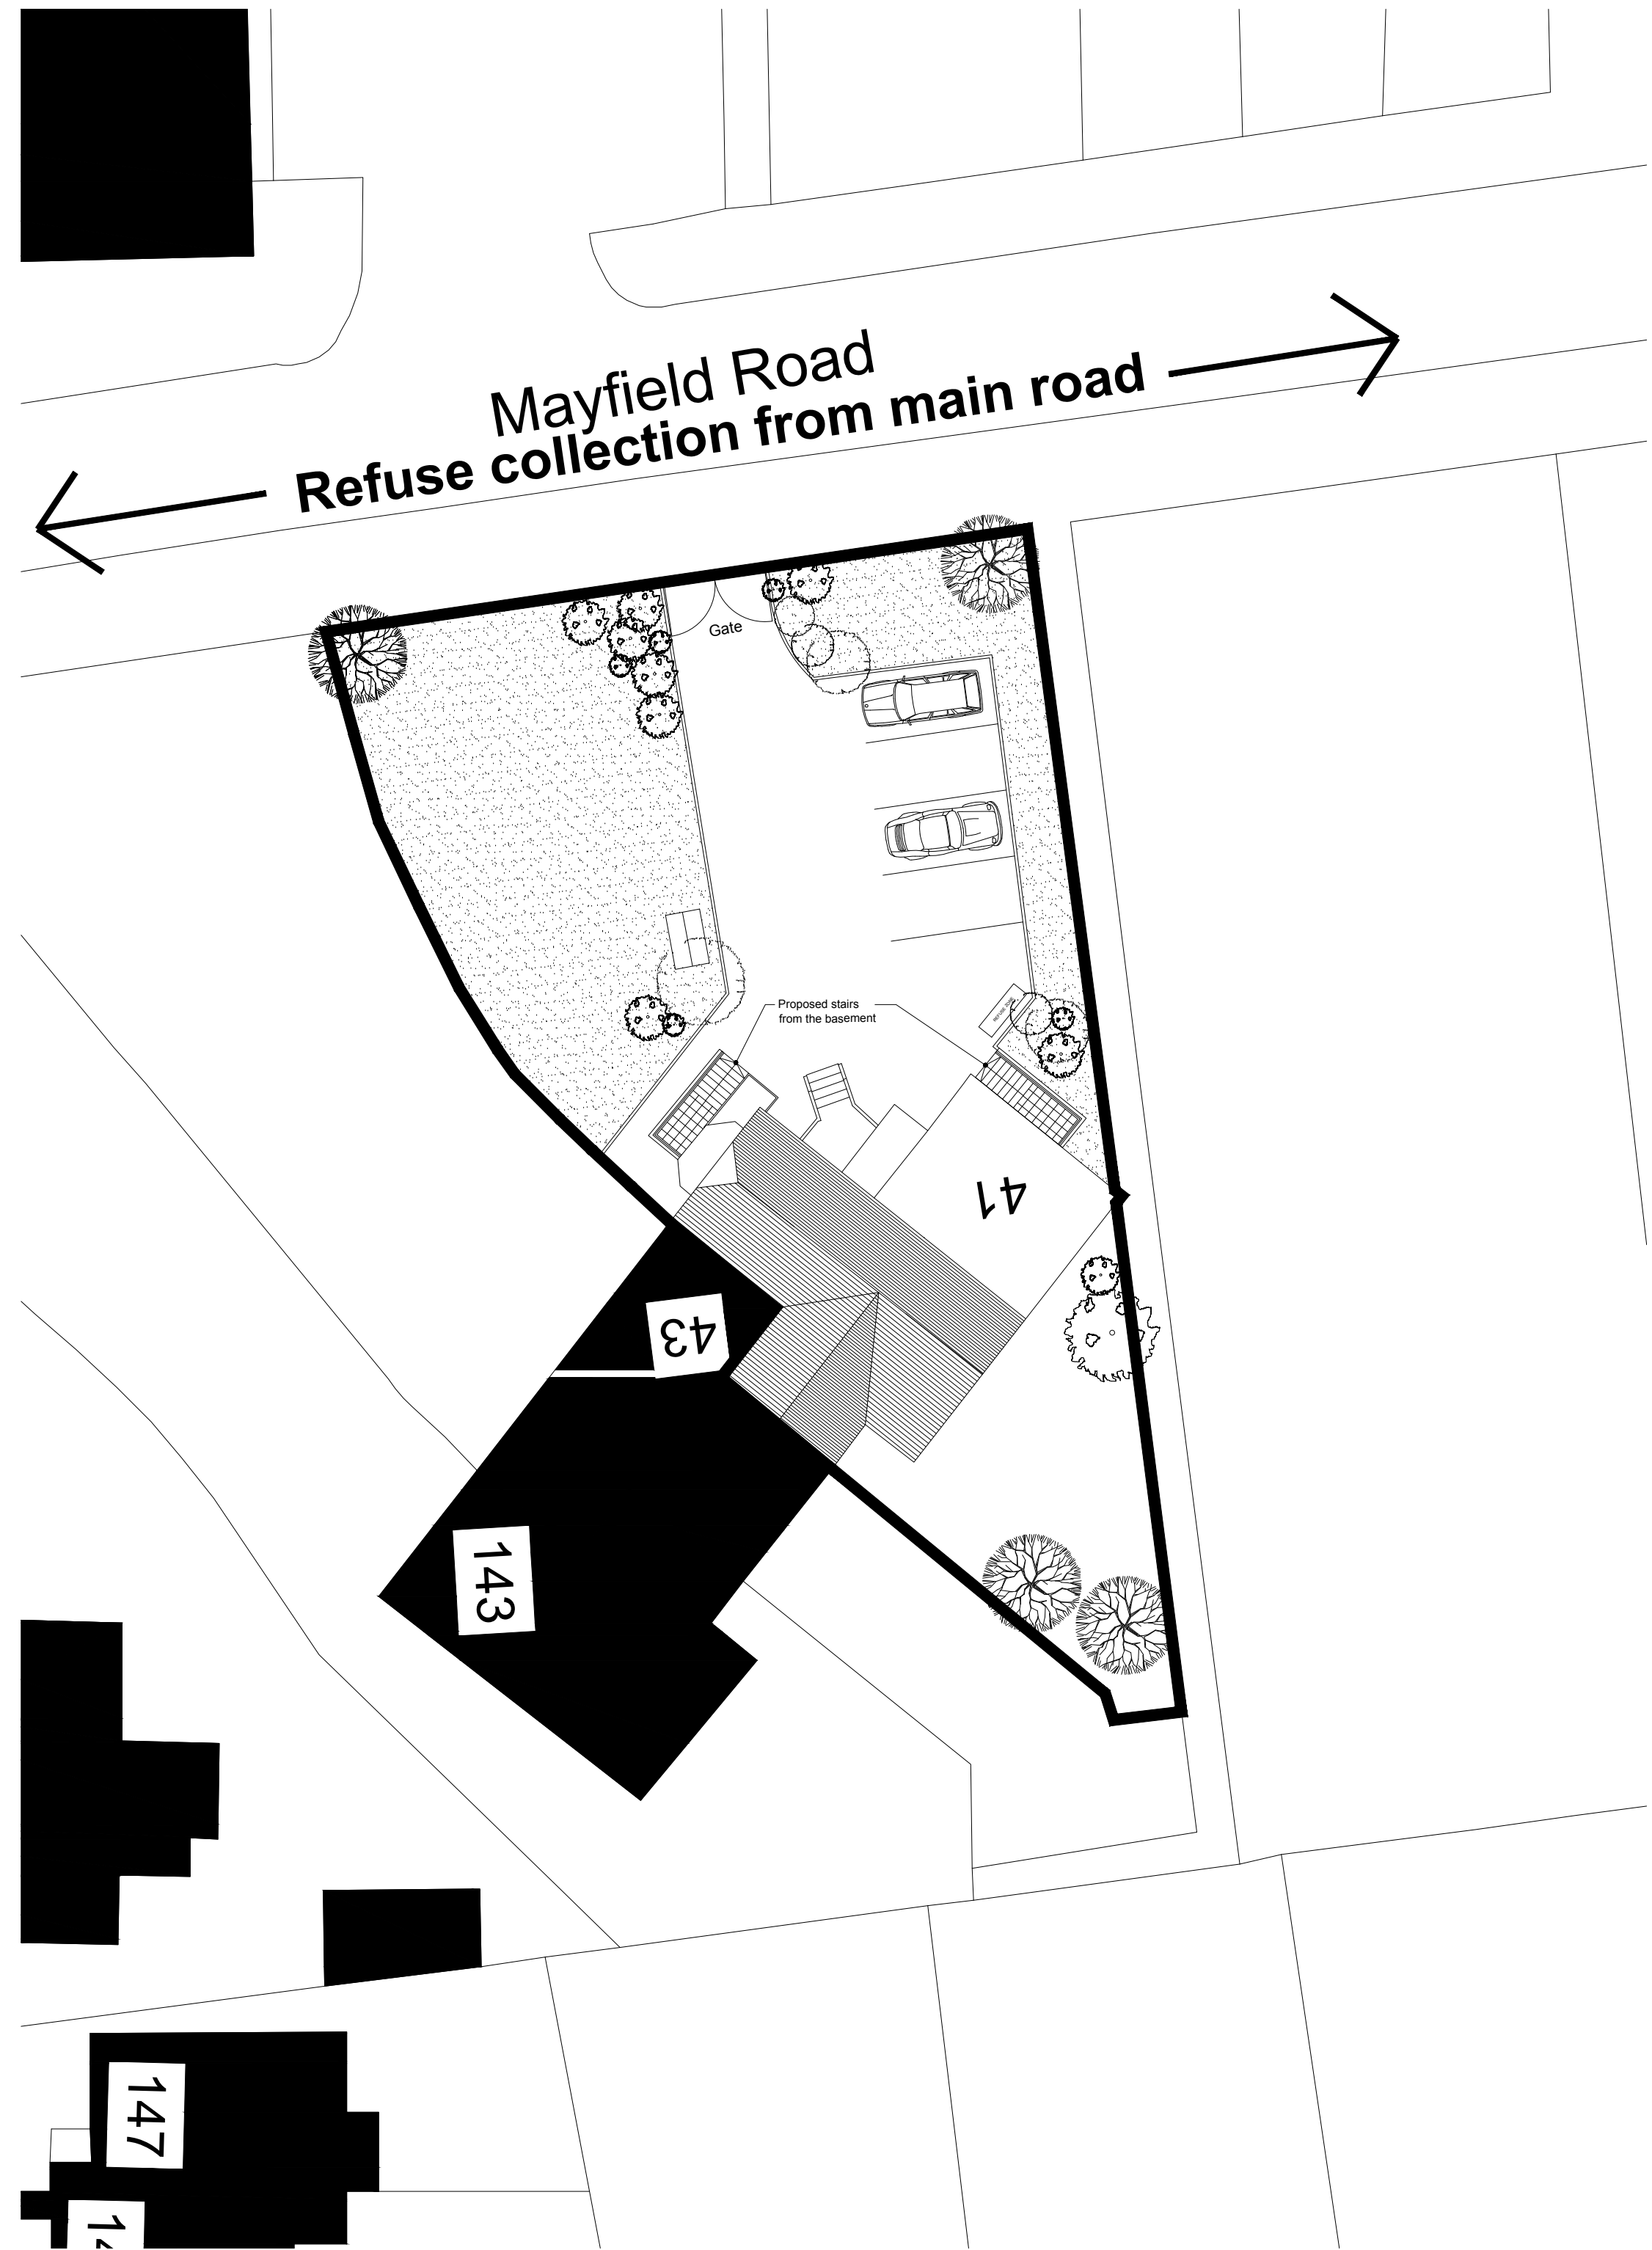

THIS DRAWING IS FOR STATUTORY APPROVALS ONLY AND IS NOT TO BE USED FOR CONSTRUCTION.

REV	DATE	DESCRIPTION	DRN	CHK	ARCHITECTS EOHMA www.eohma.com		DRAWING TITLE		CLIENT			
							Existing/Proposed Site Plans & Refuse		City Care Partnership Ltd			
							ADDRESS		PROJECT			
							41 Mayfield Road, Whalley Range		41 Mayfield Road			
									DRAWN BY		SCALE	
									-		1:200@A1	
									CHECKED BY		REV.	
									-		-	
											DATE	
											Sep' 2020	
											DRAWING NUMBER	
											010	