



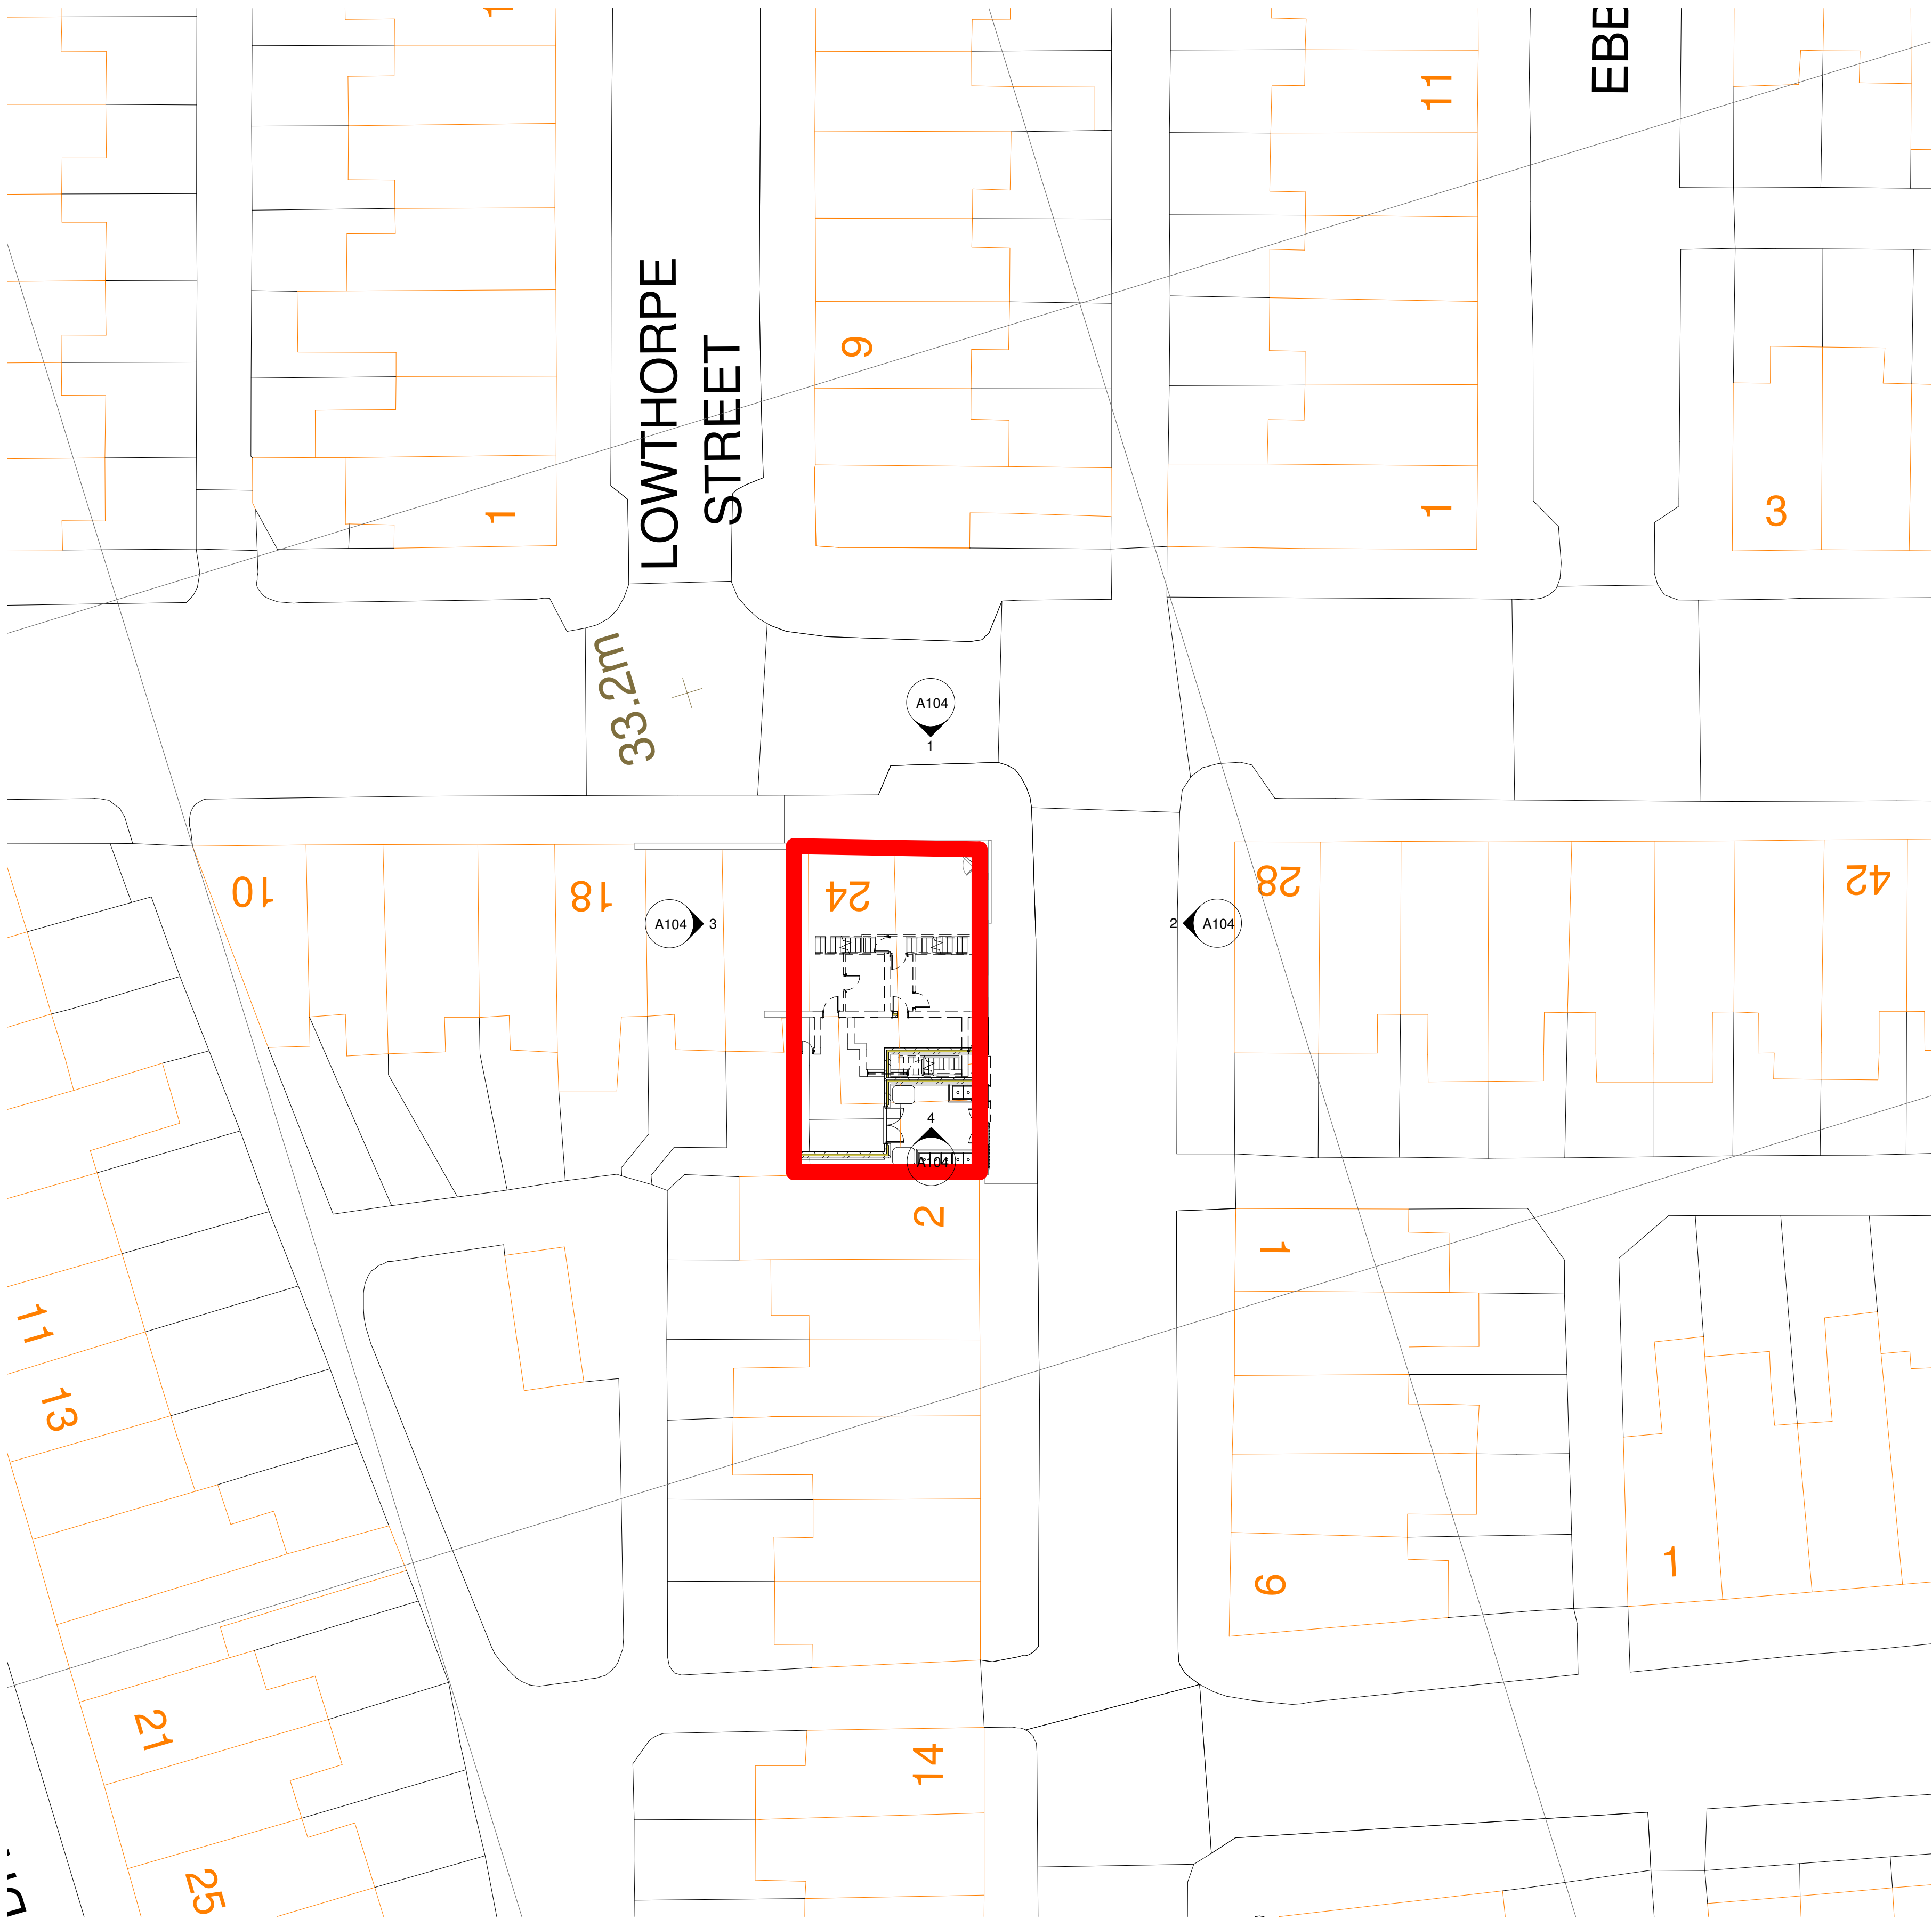

2 SITE PLAN
1 : 200

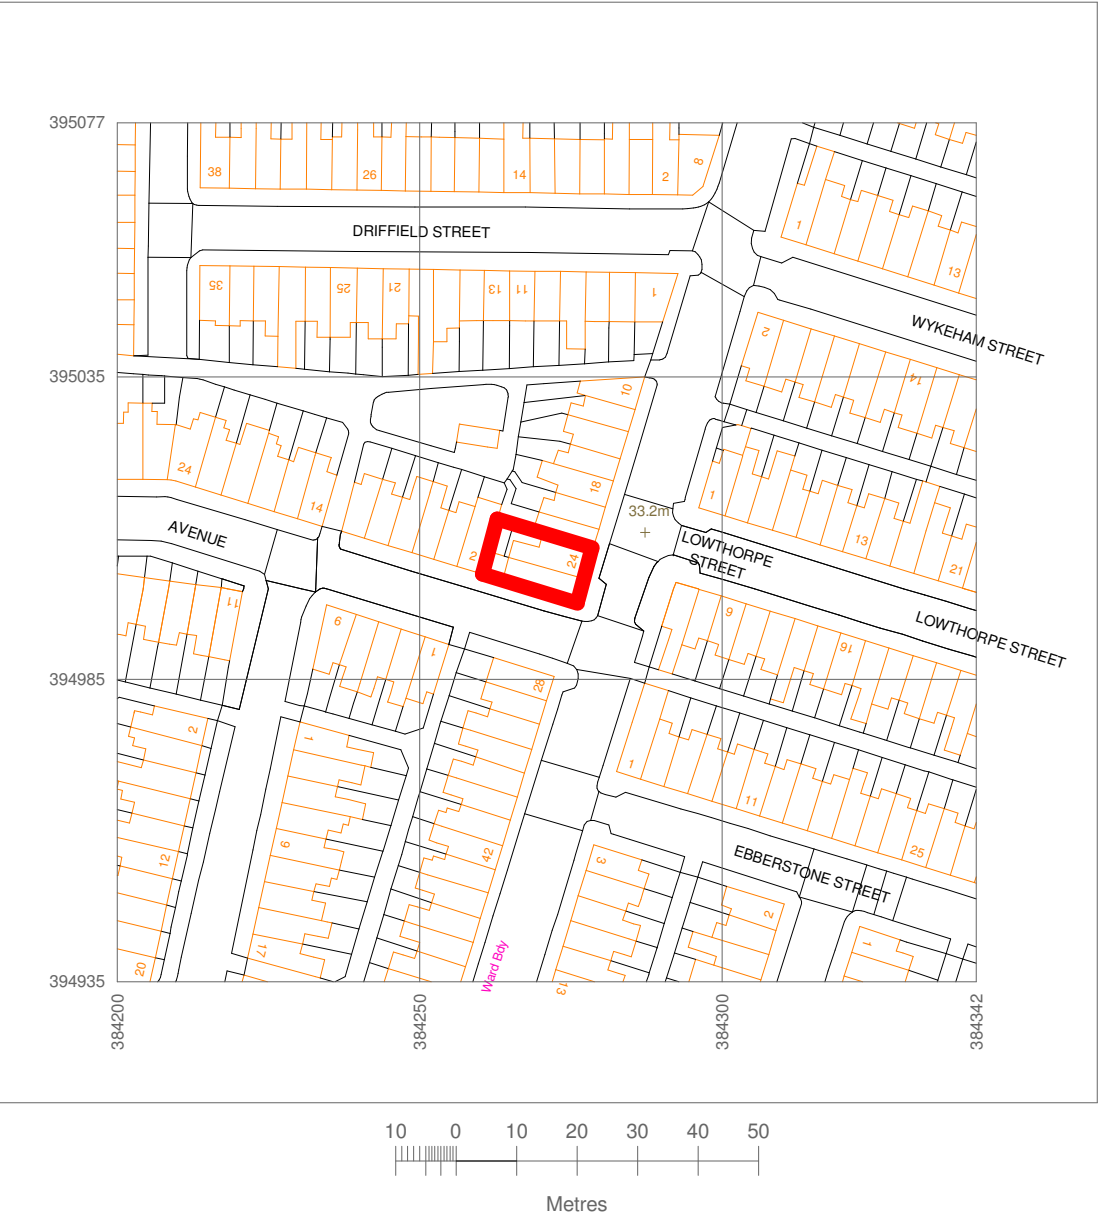

1 LOCATION PLAN
1 : 1250

RED LINE INDICATING SITE BOUNDARY
24 LLOYD STREET SOUTH ,
MANCHESTER, M14 7HY

Rev	Description	Date	Dr by/ App by
original by		date created	approved by
NK		10/16/20	NK



NK Architectural Services
Office 03, 1st Floor
227 Finney Lane, Heald Green
Cheshire
SK8 6PX
07758624647
www.nkarchitecturalservices.co.uk
enquiries@nkarchitecturalservices.co.uk

client name MR A HAQUE - 24 LLOYD STREET SOUTH , MANCHESTER, M14 7HY			
project EXPANSION OF RETAIL UNIT - 3 SELF CONTAINED FLATS 1ST AND 2ND FLOORS			
drawing SITE AND LOCATION PLAN			
computer file C:\Users\tania\Documents\NKAR\cna\home - flat conversion\BUSH\OLUME - 4 SCF.dwt		plot date	
project number 2020.1102.007		scale As indicated @A1	
drawing number A105		rev	issue status
This drawing is to be read in conjunction with all related drawings. All dimensions must be checked and verified on site before commencing any work or producing shop drawings. The originator should be notified immediately of any discrepancy. This drawing is copyright and remains the property of NK Architectural Services.			