





EXISTING NORTH WEST FACING FRONT ELEVATION



EXISTING SOUTH WEST FACING SIDE ELEVATION

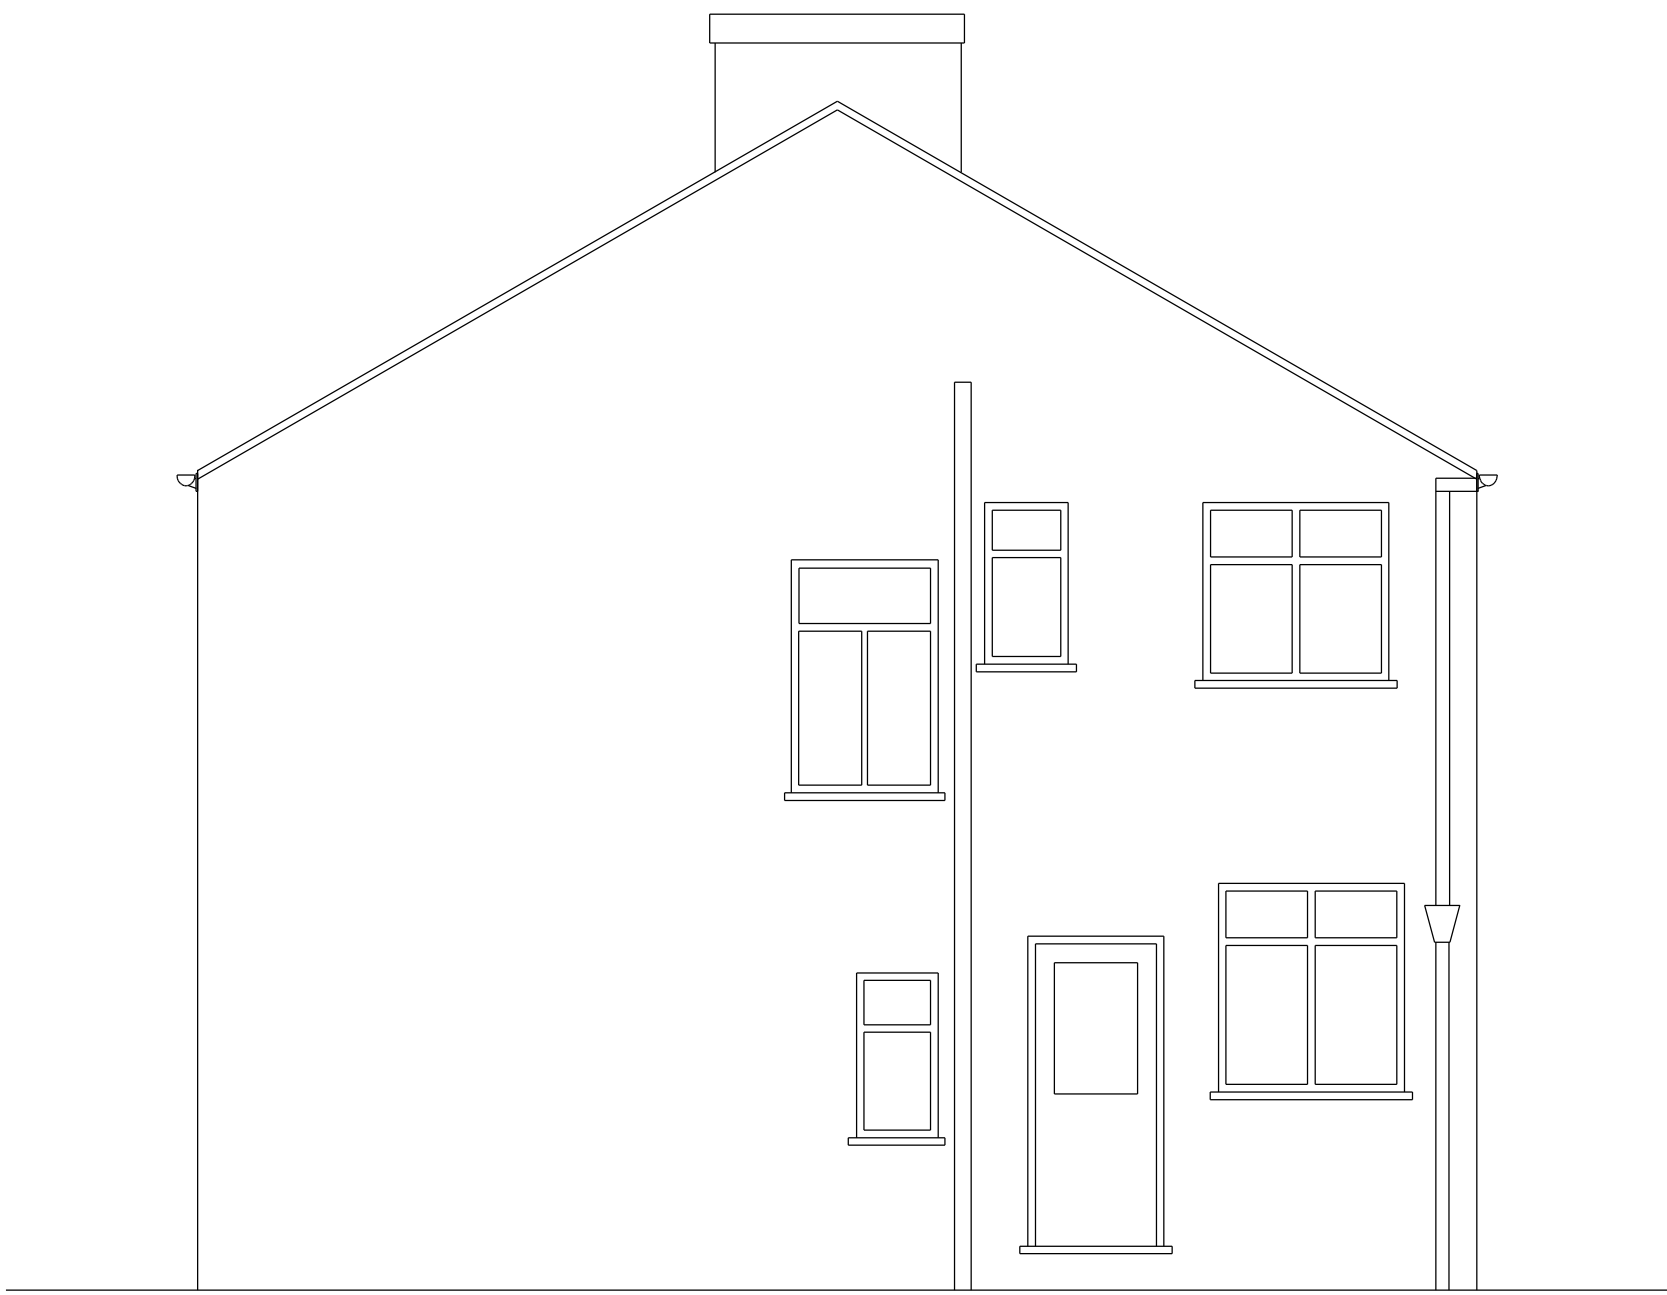


EXISTING SOUTH EAST FACING REAR ELEVATION

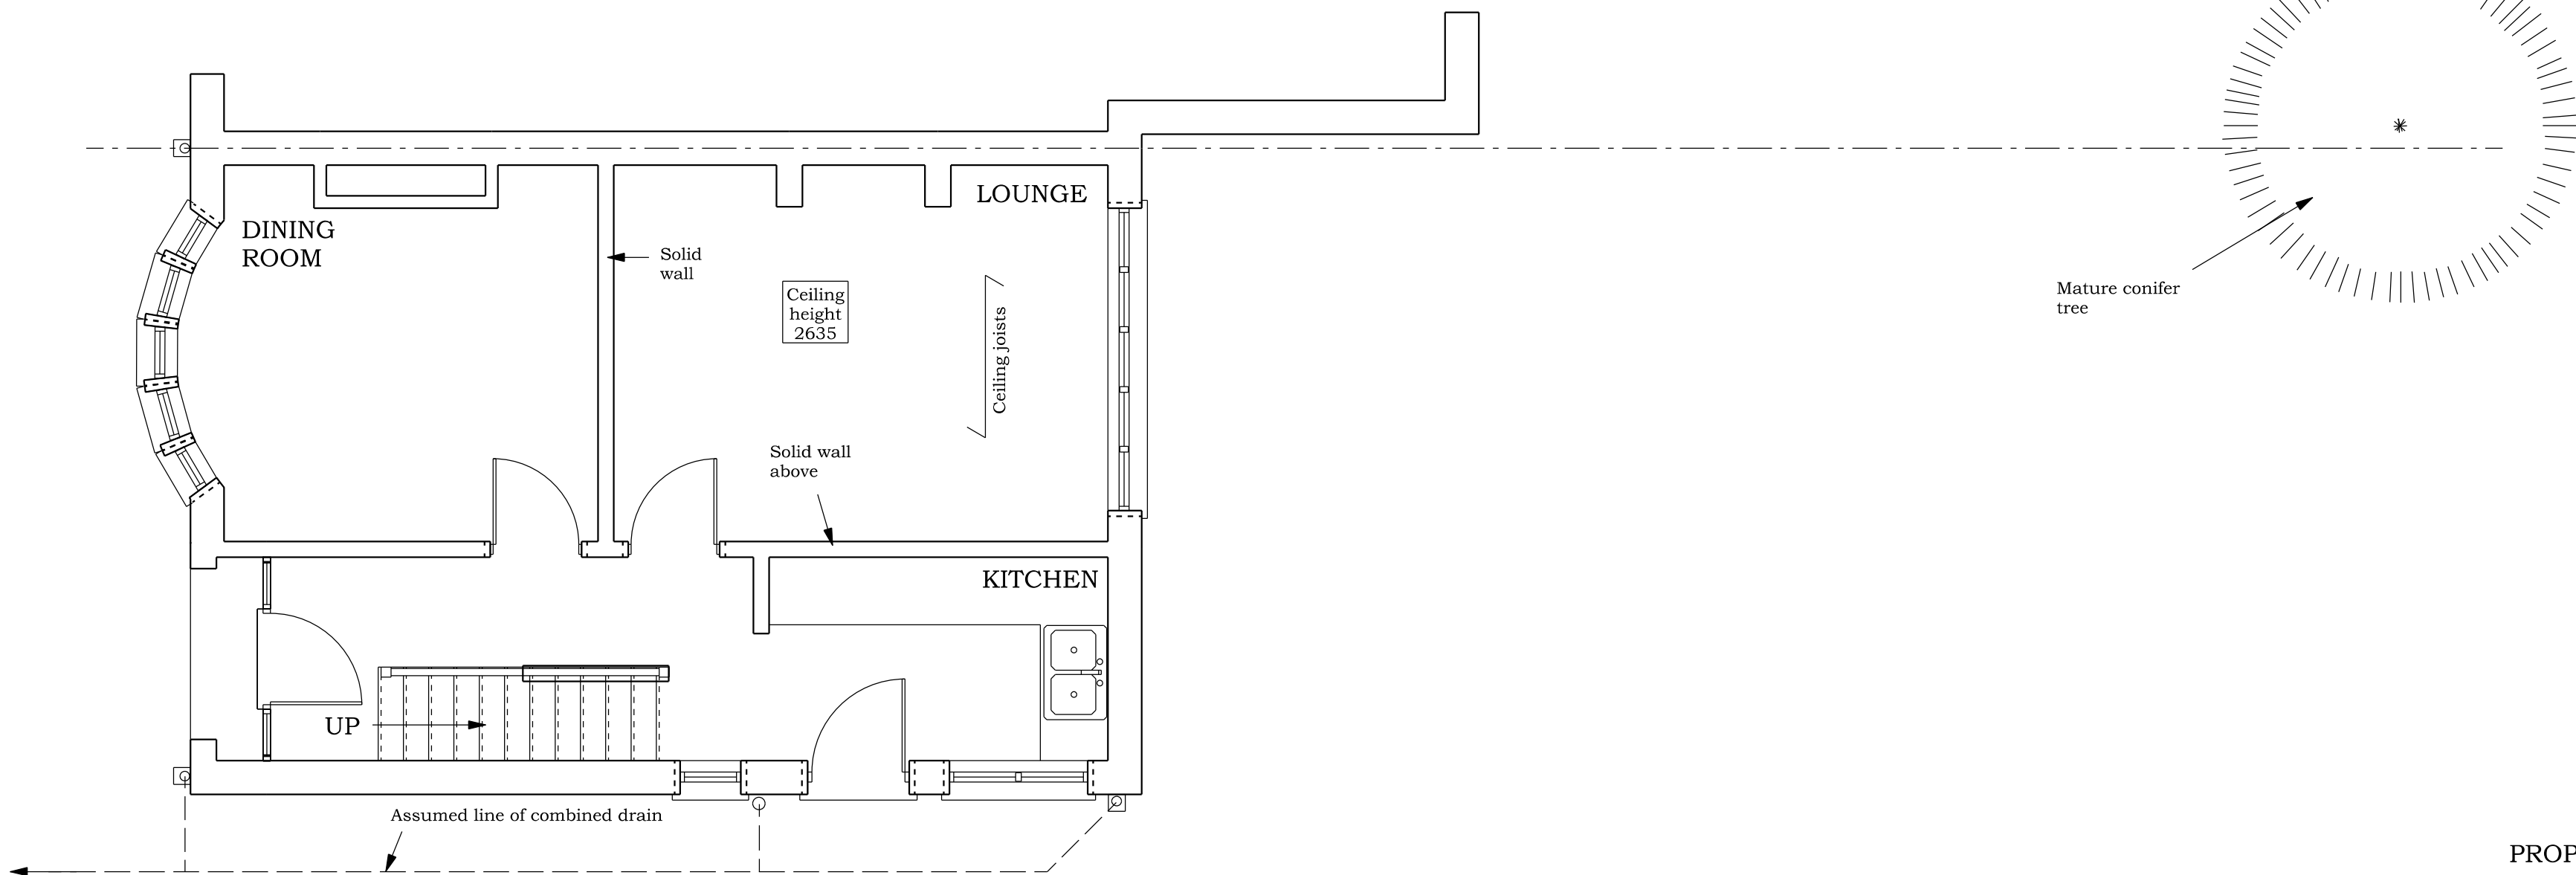

EXISTING GROUND FLOOR PLAN

BRADLEY BUILDING DESIGN LTD.
KEEPERS COTTAGE,
LYME PARK,
DISLEY,
STOCKPORT.
SK12 2NS.
01625 858244
Mob 07989 326039
bradleybuildingdesign@btopenworld.com

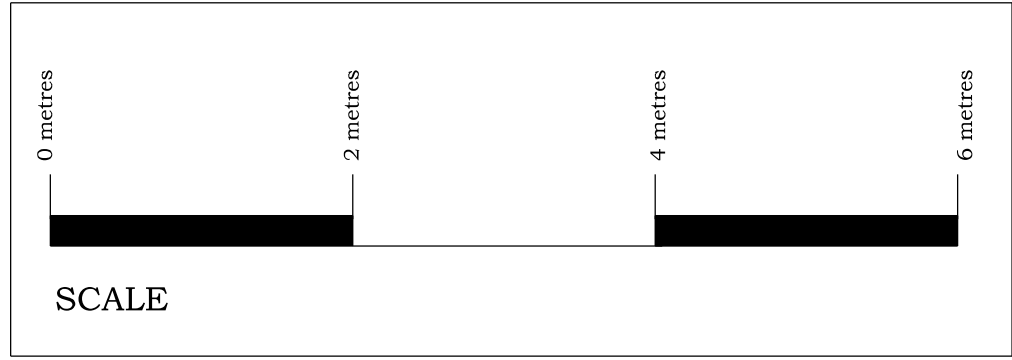

EXISTING DWELLING
PROPOSED SINGLE STOREY SIDE/REAR EXTENSION

for
Mr. and Mrs. T. BOURDOUANE,
at
65, OLD LANSDOWNE ROAD,
DIDSBURY,
M20 2WY.

Scale 1:50 @ A1

Date OCTOBER 2020

Drawing Number 1932/1