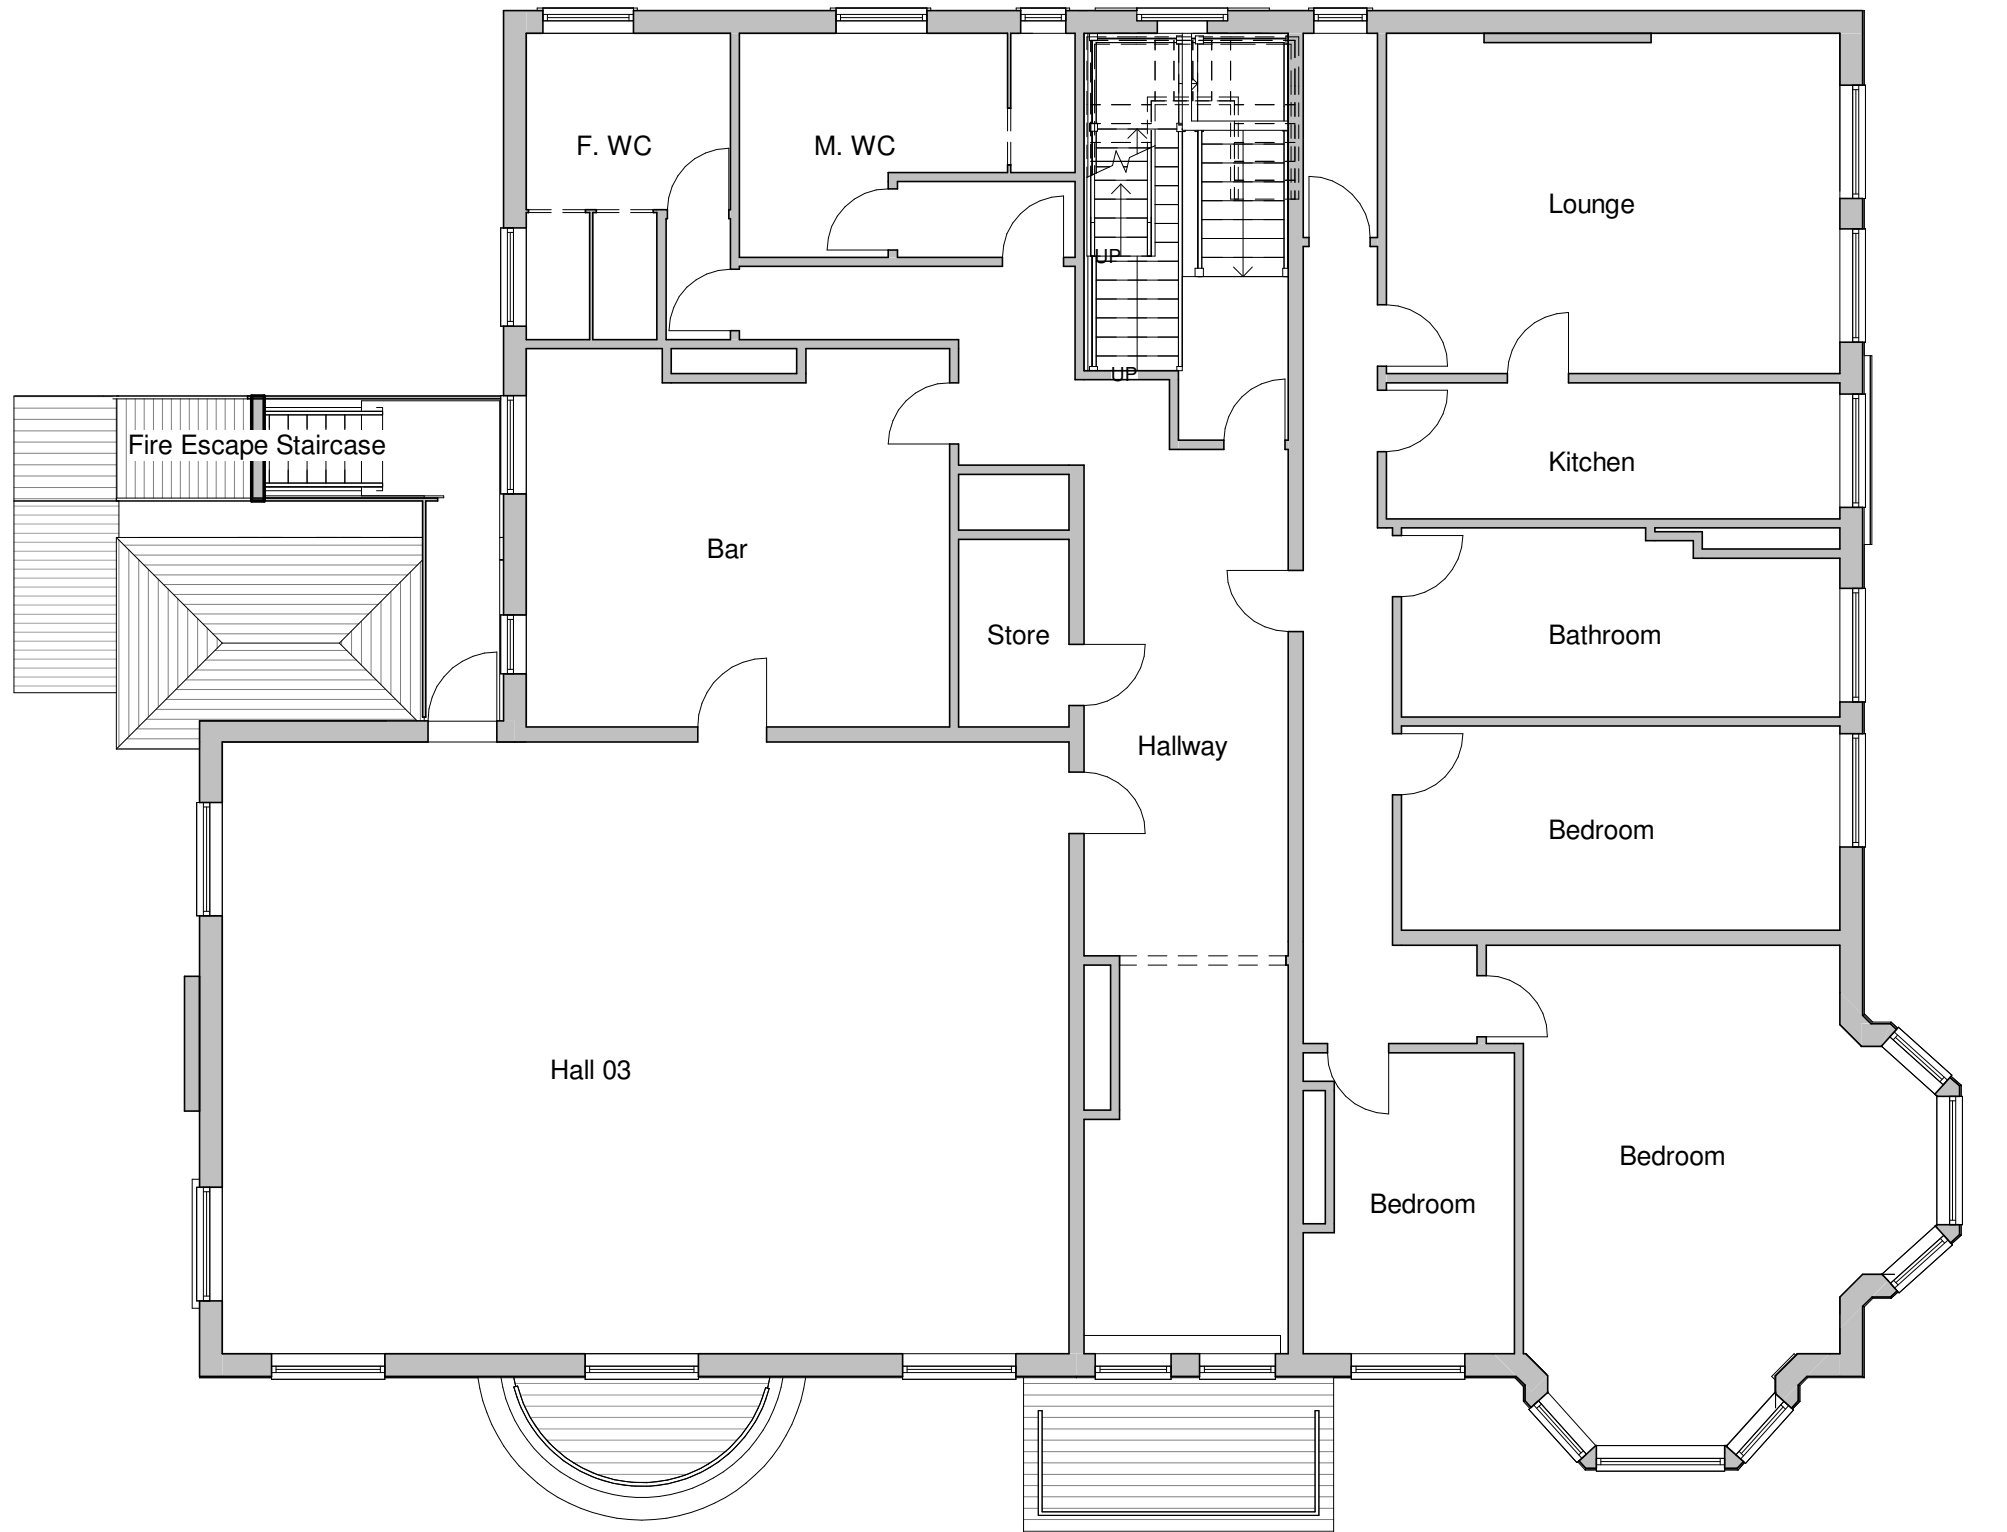


General Notes

The Architect shall have no responsibility for any use made of this document other than for that which it was prepared and issued.
All dimensions should be checked on site. Do not scale from this drawing. To be read in conjunction with all other Consultant's drawings. The Architect to be immediately notified of any discrepancies.

Copyright on this drawing retained by the Architect.

No.	Date	Dwn	Chk	App	Revision or reason for issue
11.11.20		HG	SH		Initial Issue

Client
Mustafa Alchelabi

create **it** studios
Architects & Designers

Create It Studios (NW) Ltd
Universal Square
Devonshire Street North
Manchester M12 6JH
0161 974 6165
www.createitstudios.co.uk
info@createitstudios.co.uk

Project Title
The Big Western Public House
87 Great Western St, Manchester, M16 7PA

Scale / North Point
1 : 100

Drawing Title
Existing First Floor Plan

Drawing Number	Revision
A1312(01)003	
Drawing Status	
Preliminary	