

REVISIONS

Rev	Date	Description
RevA	- 23.02.18	Issued for planning
RevB	- 14.05.18	Window elevations updated following a review of the existing windows
RevC	- 18.06.18	Ground Floor Front elevations updated following Conservation Officer's review
RevD	- 11.06.20	Layout reviewed following an update to the staircase



Front Elevation




End Elevation




Rear Elevation



End Elevation

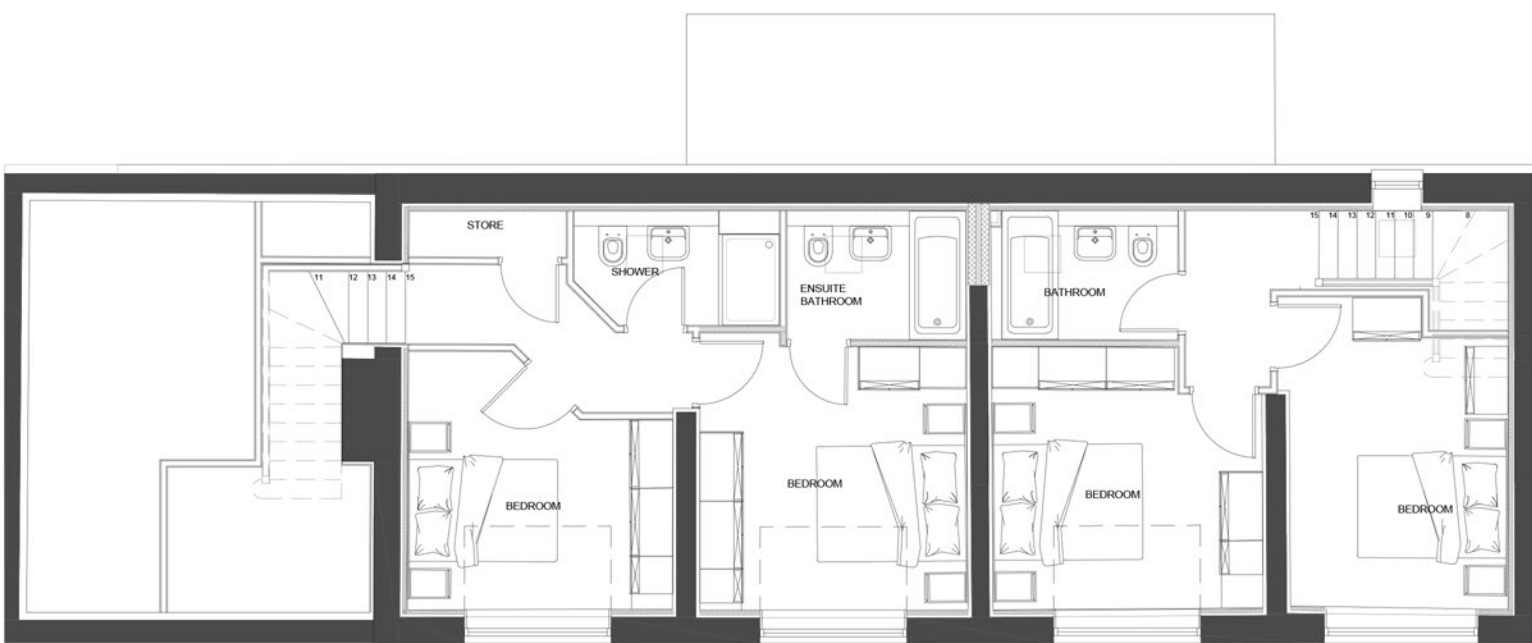

First Floor Plan

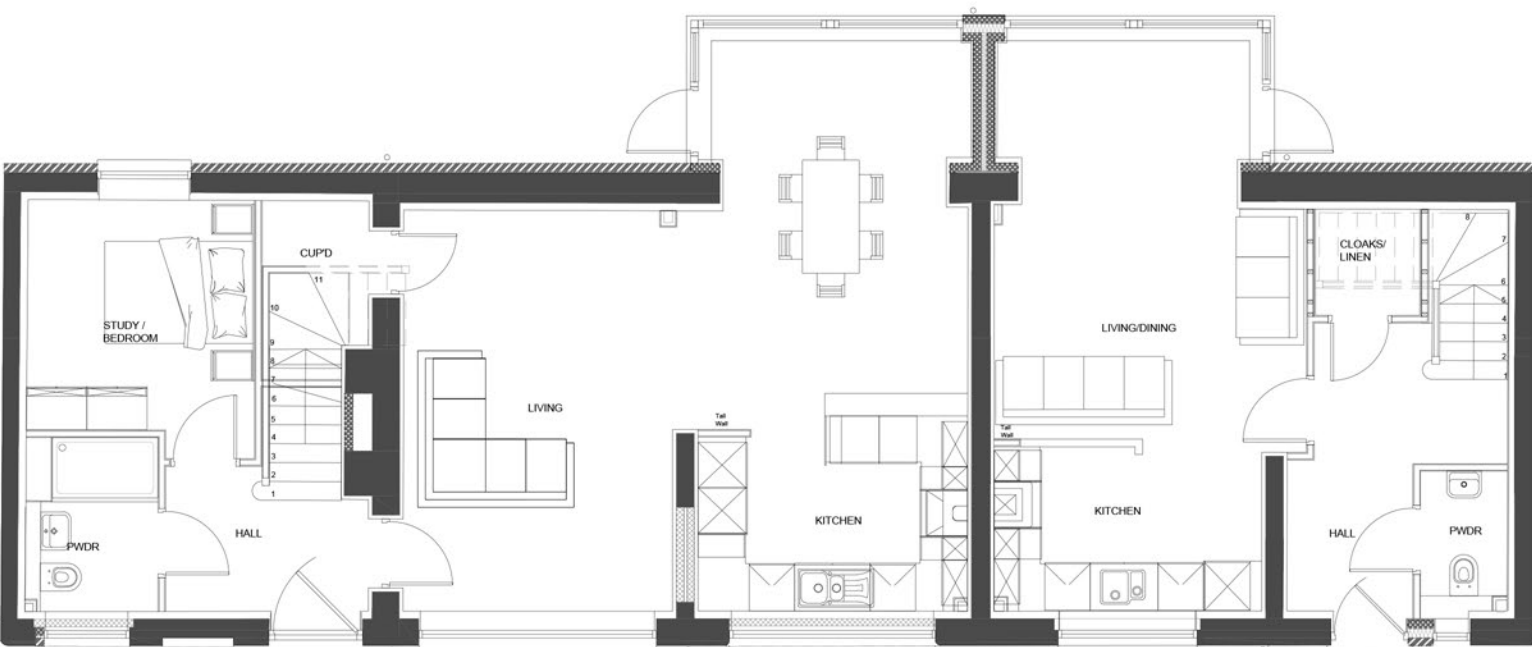

Ground Floor Plan

WARNING
Critical Dimensions required by Consultants/
Contractors/ Subcontractors must not be scaled
from this drawing. Dimensions required are to be
obtained from the drawing office

The Coach House
Proposed Plans and
Elevations

123- 04- 1002 - D

Scale 1:100 @A1 Date 19/10/17
Drawn RL Checked RL

825 Wilmslow Road
Didsbury
Manchester
M20 2HY

Ashburton Park
Ashburton Road West
Trafford Park
Manchester M17 1AF
Tel : 0161 873 7878
Fax : 0161 848 8671
design@pjlivesey.co.uk

COPYRIGHT
This Drawing may not be used or reproduced in
any way without the written consent of the
P.J.Livesey Group Limited

The P. J. Livesey Group Ltd