





EXISTING REAR ELEVATION
SCALE 1:100

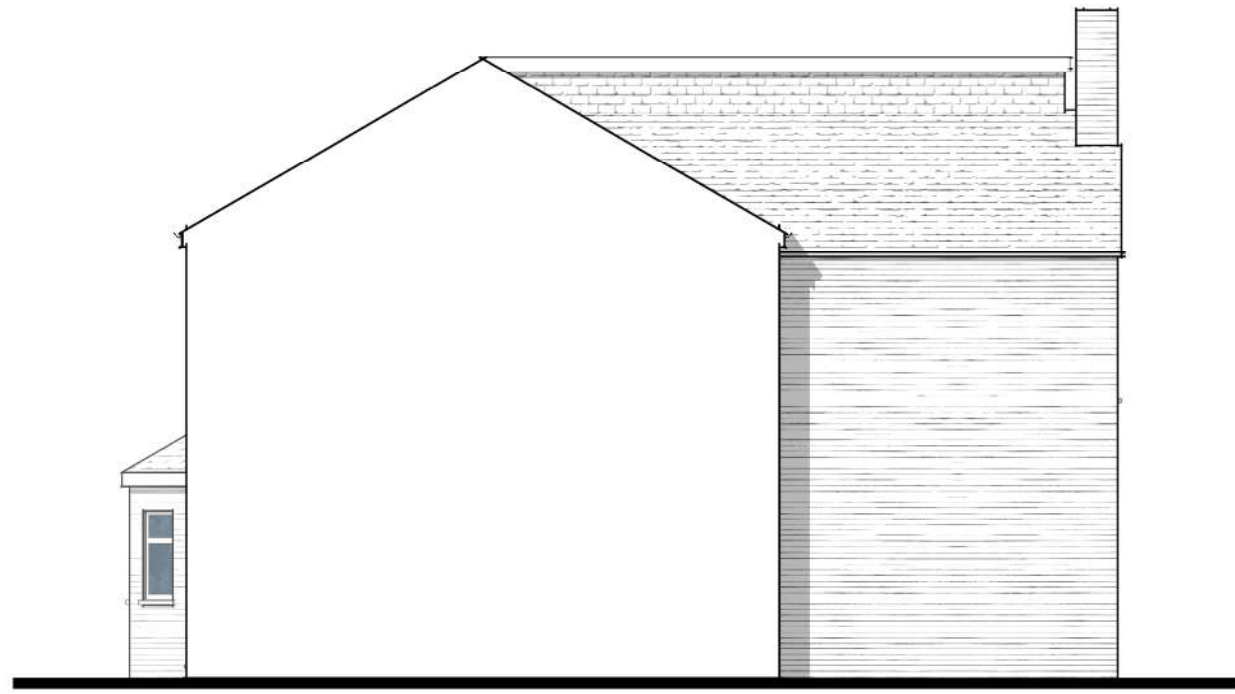


EXISTING SIDE ELEVATION
SCALE 1:100





EXISTING SIDE ELEVATION
SCALE 1:100

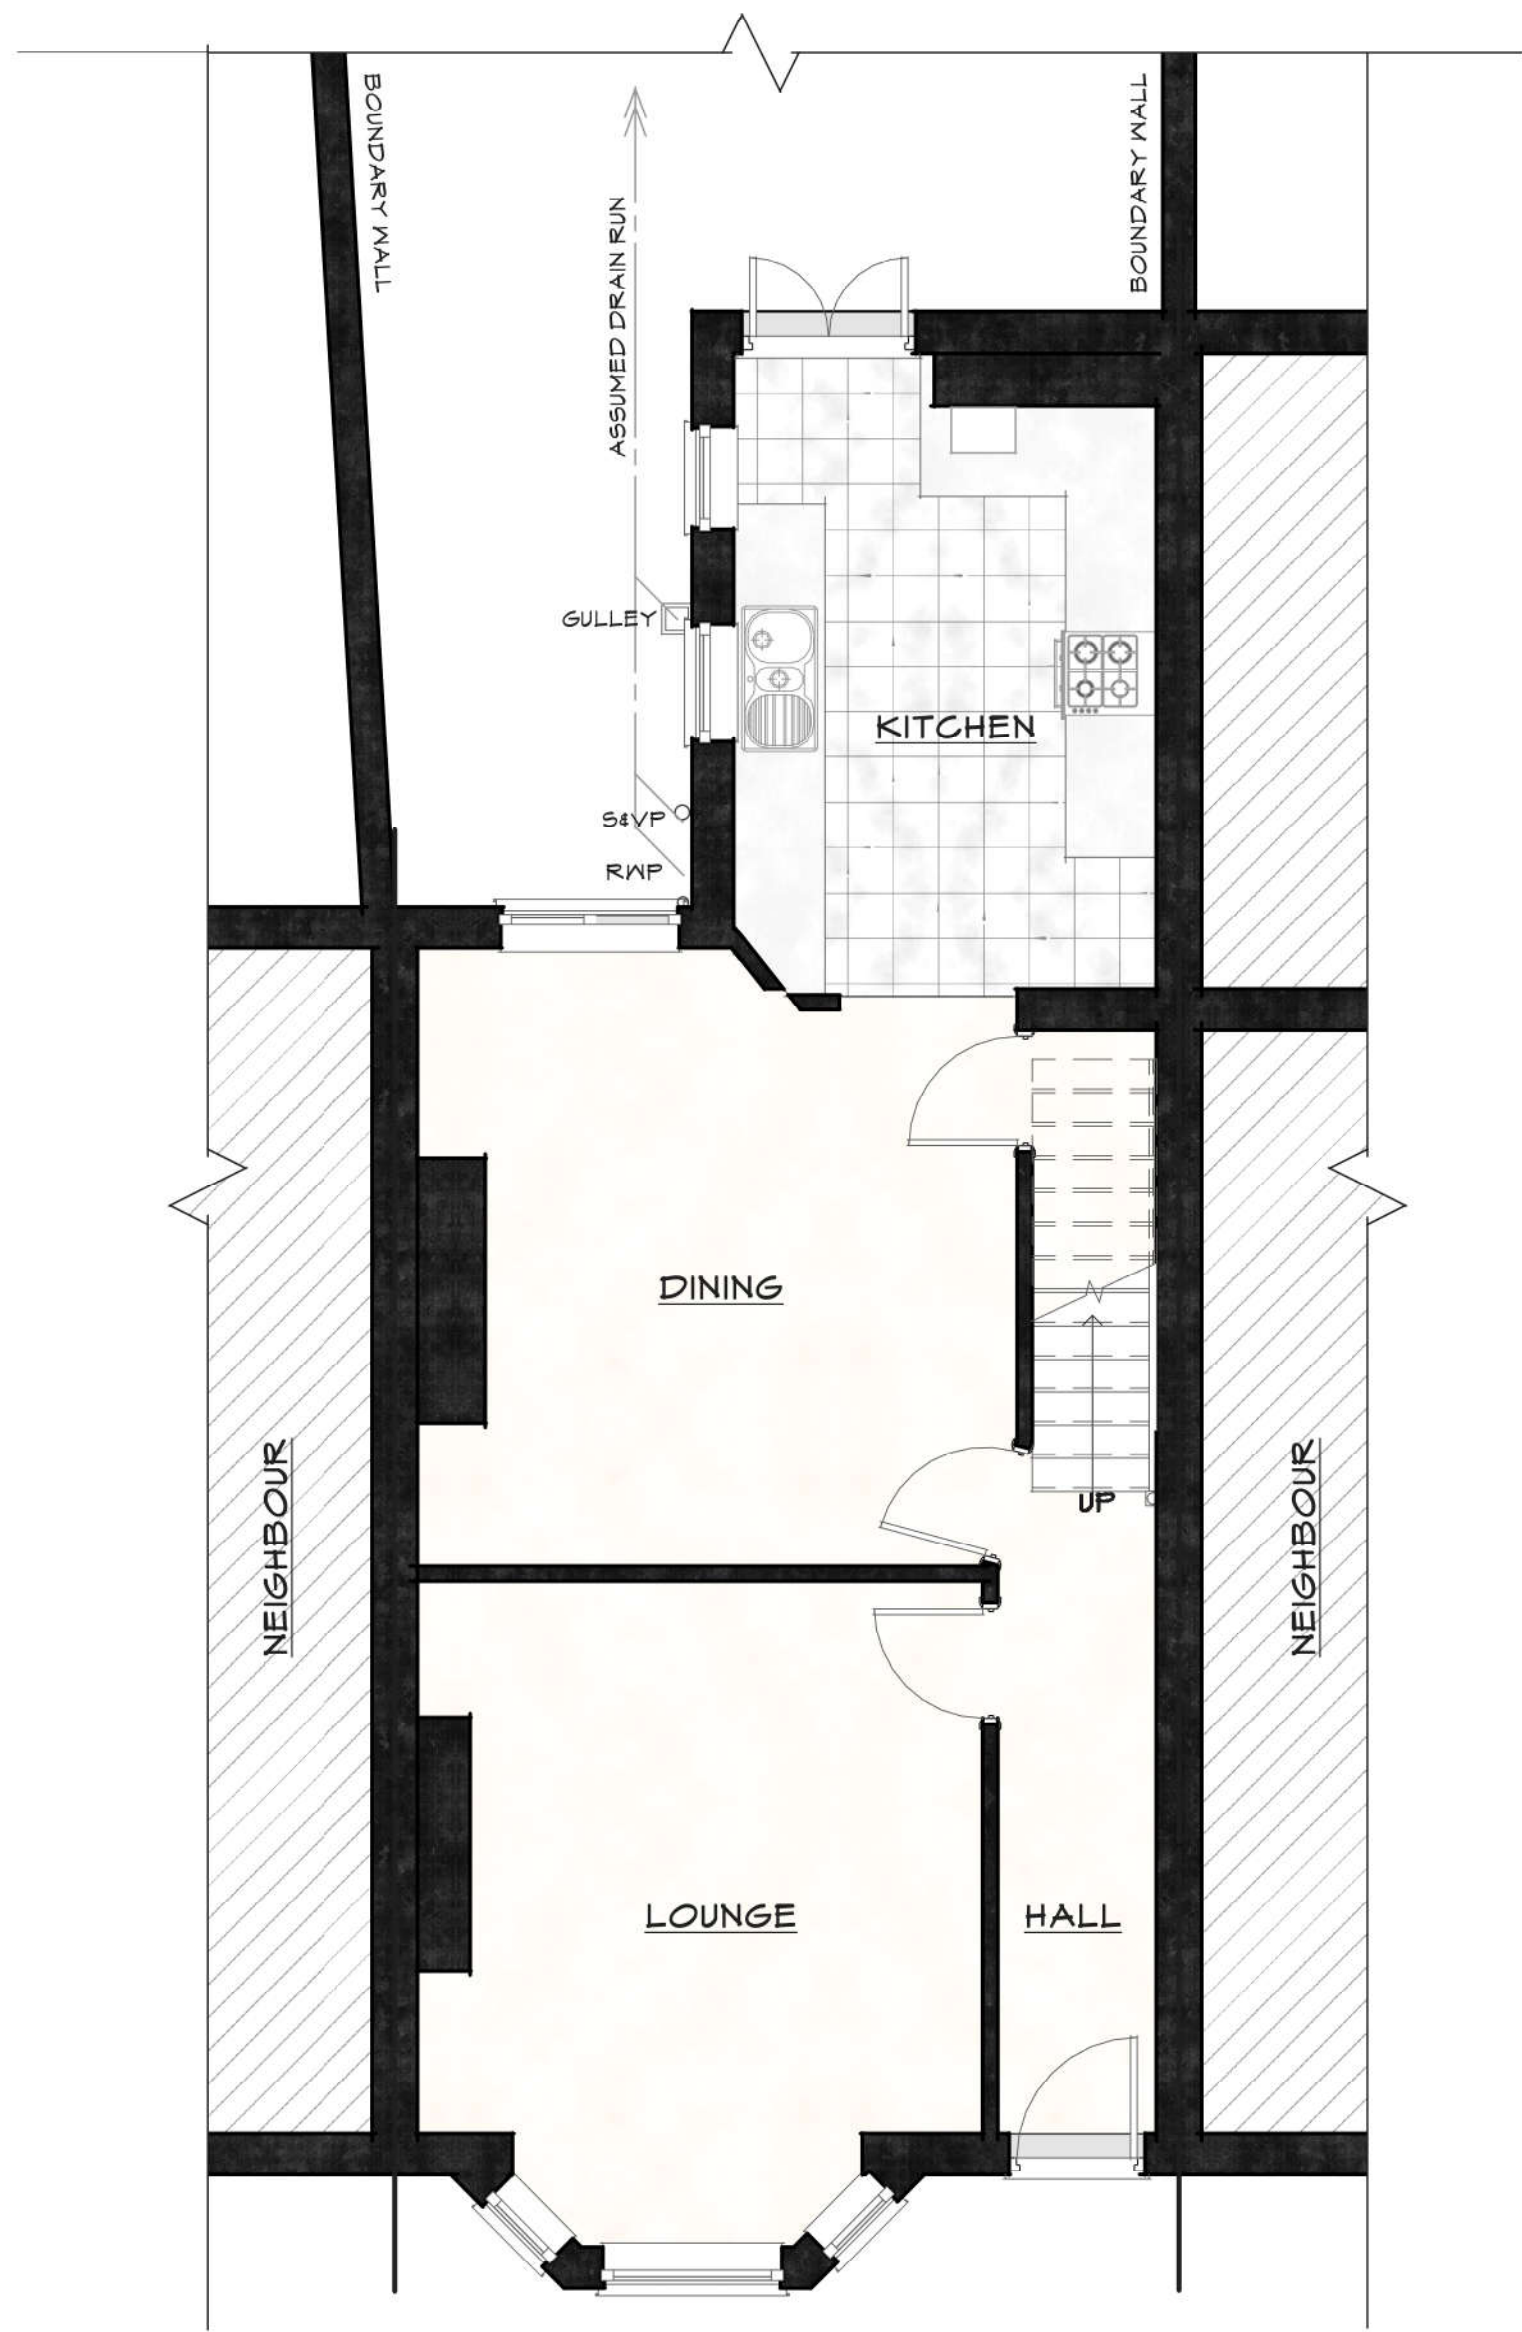

EXISTING GROUND FLOOR PLAN
SCALE 1:50

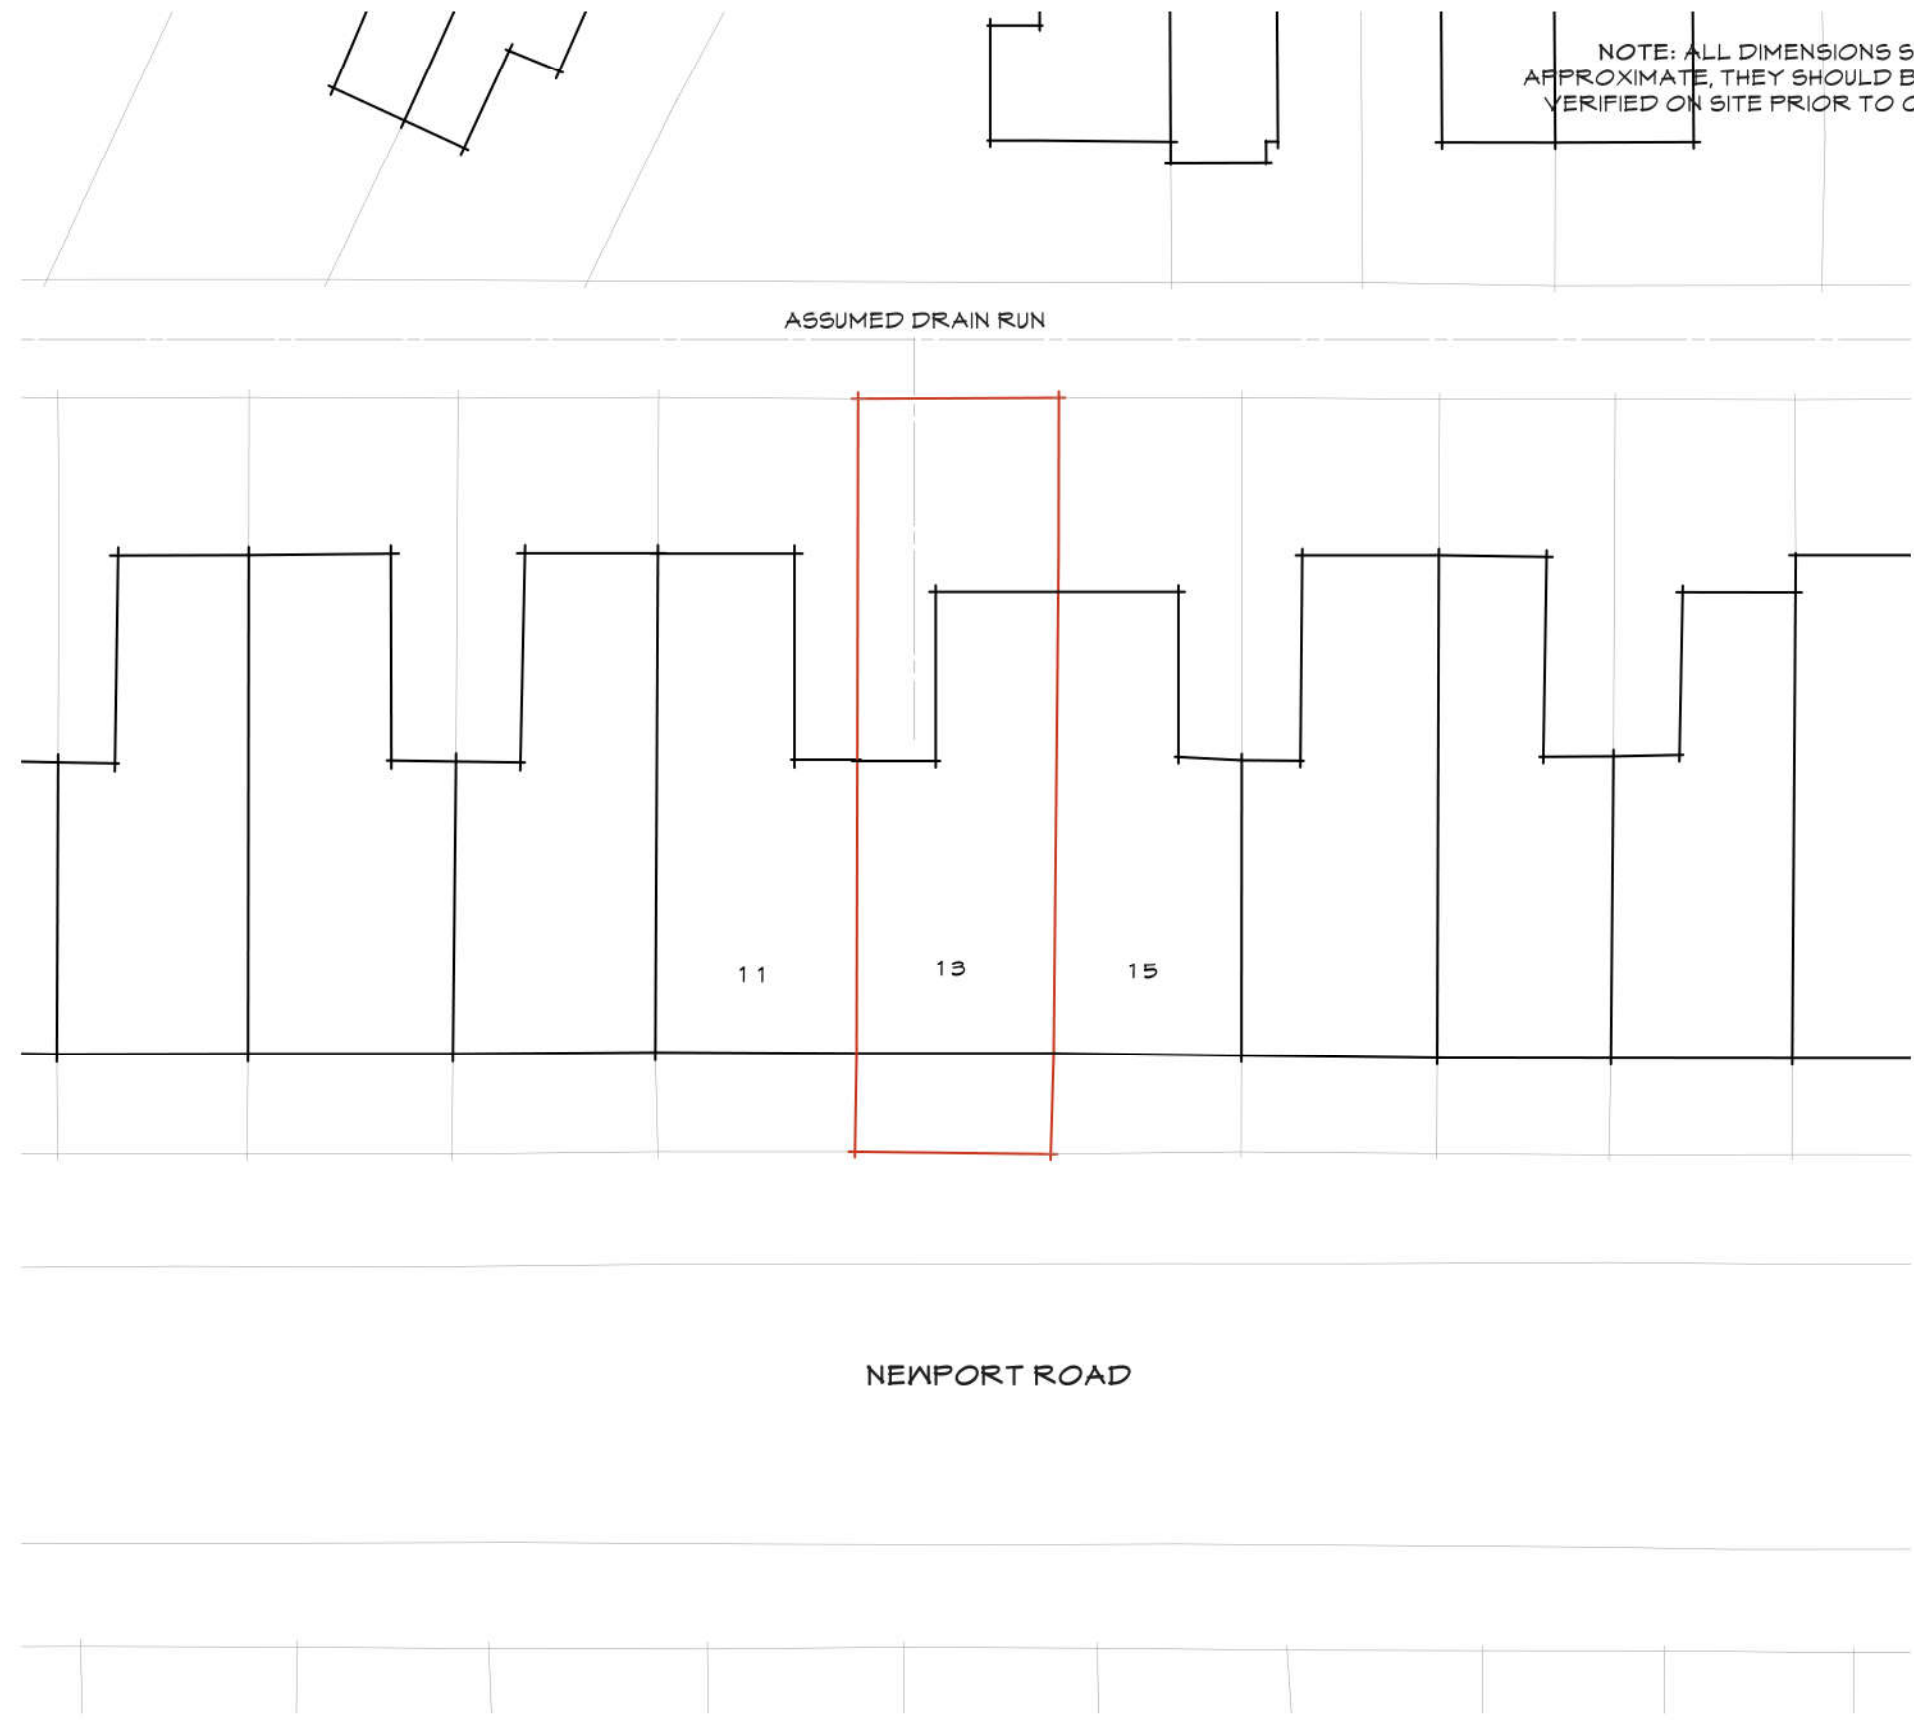

EXISTING SITE PLAN
SCALE 1:200

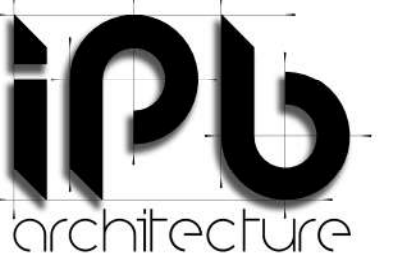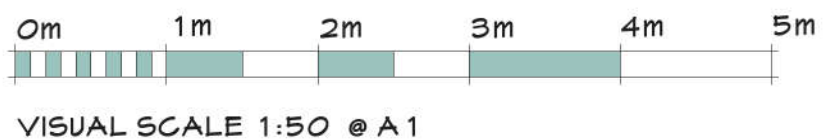

HEAD OFFICE
LEIGH, GTR. MANCHESTER
TEL: 01942 609893
MOB: 01802 620422
mail@ipbarchitecture.com
www.ipbarchitecture.com



PROJECT:
EXTENSION
13 NEWPORT ROAD
CHORLTON
M21 9WL

PREPARED FOR:
MR & MRS CLENNELL
PROJECT No: IPB 1207

REV.	DESCRIPTION	DATE	BY

DRAWN BY: IPB REVIEWED BY: IPB

ISSUE DATE: 25/11/20 SCALE: As indicated

SHEET TITLE:
EXISTING PLANS

SHEET NUMBER: **A101** REVISION: