




EXISTING

PROJECT PROPOSED DEVELOPMENT BARCLAY HOUSE WHITWORTH STREET WEST MANCHESTER M1 5NG			
CLIENT MR K FAN			
DRAWING TITLE EXISTING BASEMENT FLOOR PLAN			
DRAWN TB		DATE	01.09.17
CHECKED		SCALE	1:100 (A2)
APPROVED			
HOWARD & SEDDON A.R.I.B.A. CHARTERED ARCHITECTS 64 WASHWAY ROAD SALE, CHESHIRE, M33 7RE TEL No. 0161 - 973 8296 FAX No. 0161 - 962 3485 E-MAIL : ADMIN@HOWARDANSEDDON.CO.UK			
JOB No.	12,982	DRG No.	101
REVISION	A	BY	TB
DATE	01.09.17		
REV	A	AMENDMENTS	FIRST ISSUE

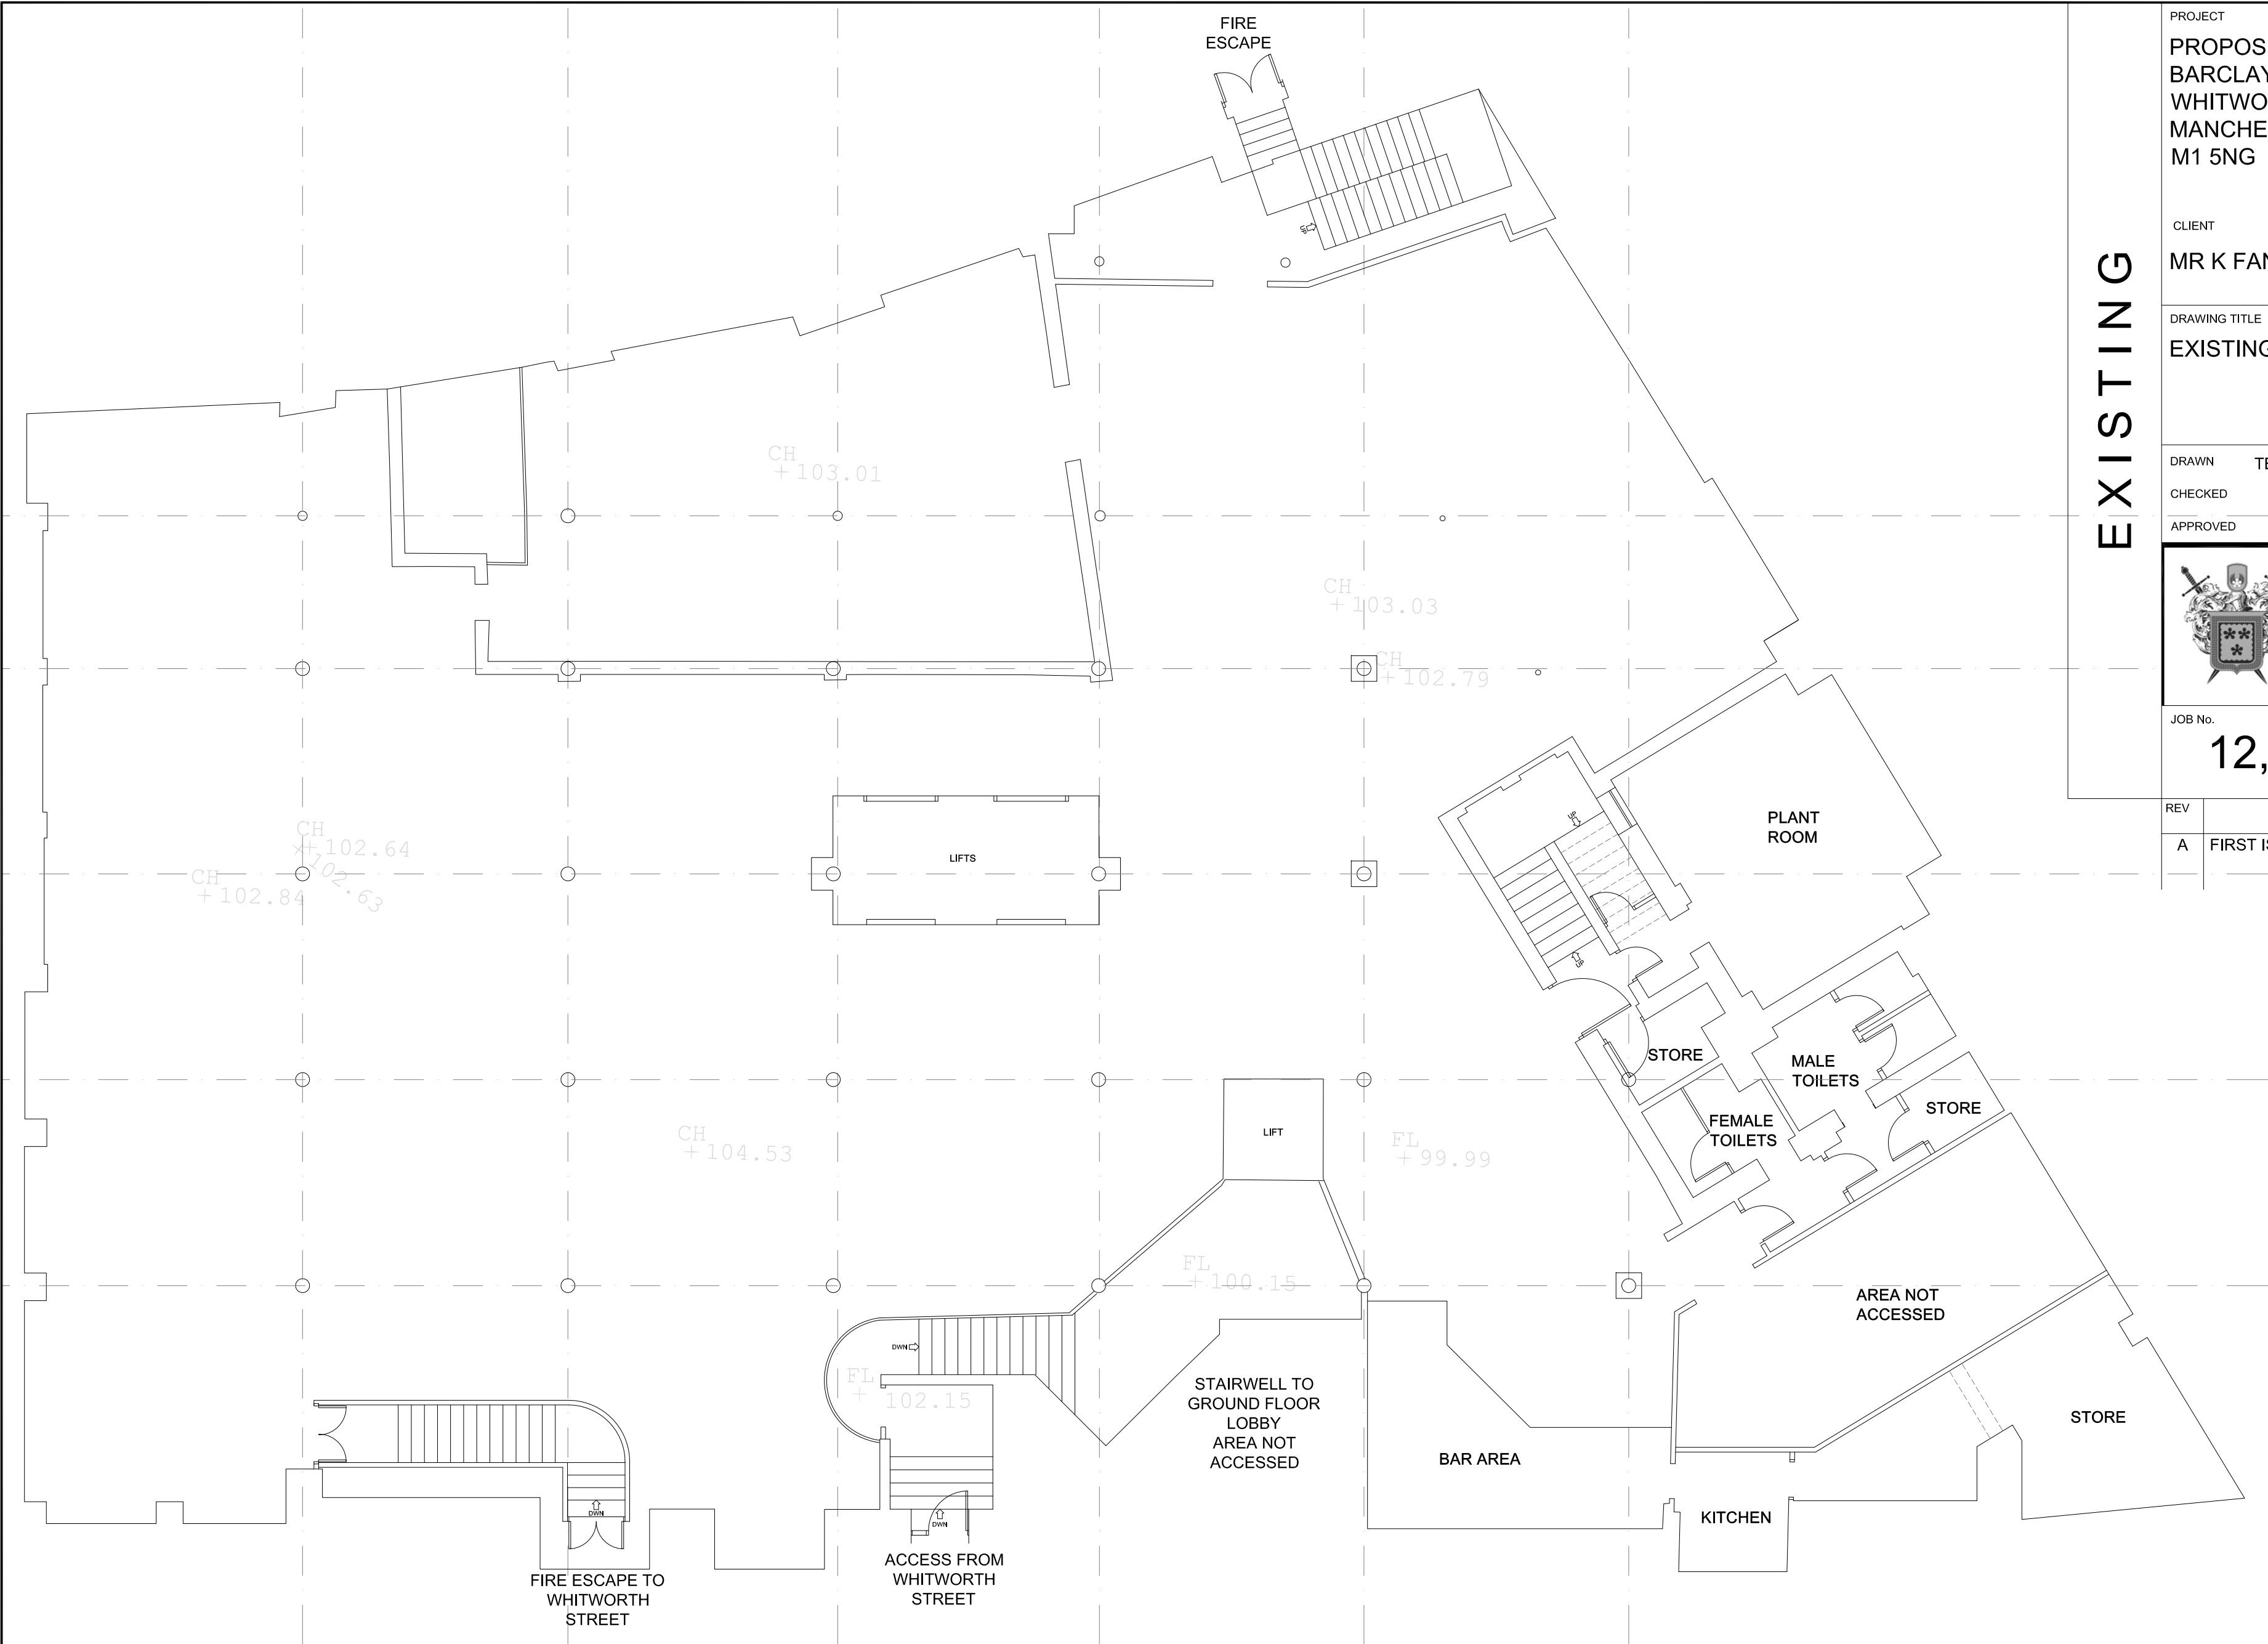

BASEMENT FLOOR PLAN

NOTES
ALL DIMENSIONS TO BE CHECKED ON SITE PRIOR TO ANY MANUFACTURING OR FABRICATION AND ANY ANOMALIES TO BE BROUGHT TO THE ATTENTION OF THE ARCHITECT.