



Do not scale off this drawing. All dimensions to be checked on site prior to manufacture and construction. This drawing is the property of Just-H Architects and should not be reproduced without permission. All discrepancies to be brought to the attention of the architect immediately. This drawing is to be read in conjunction with the specification / bill of quantities and related drawings.


REVISION			
-	FIRST ISSUE	12.10.20	PM
A	SHELTER FINISHES UPDATED	16.10.20	PM
B	SHELTER ROOF CHANGED TO PITCHED	16.10.20	PM
C	ROOF SHELTER OMITTED	22.10.20	PM;

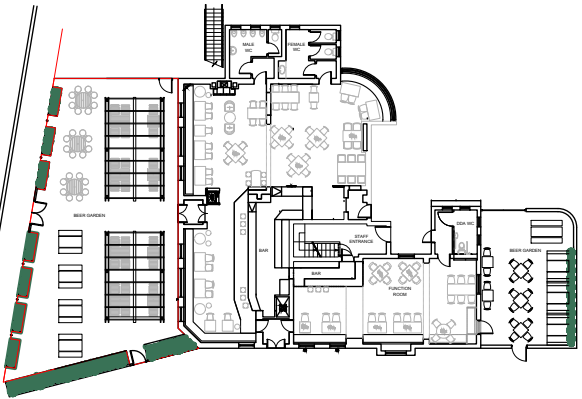


PROPOSED GROUND FLOOR PLAN
Scale 1:200

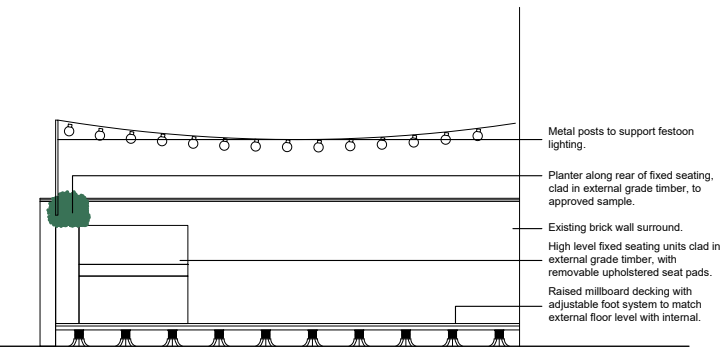


PROPOSED SECTION B-B
Scale 1:100

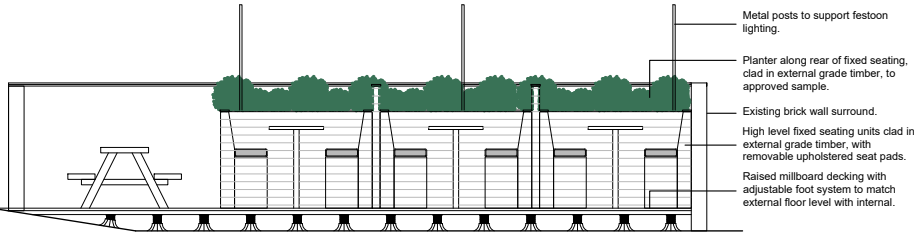

PROPOSED SECTION C-C
Scale 1:100

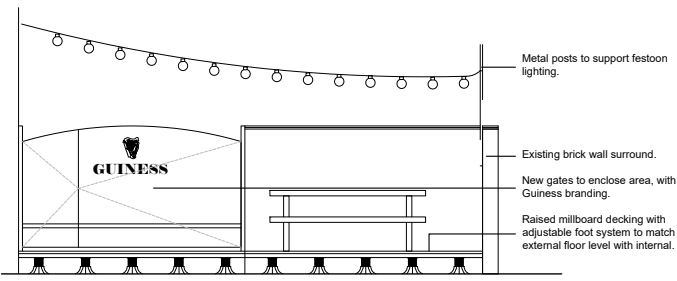

PROPOSED SECTION D-D
Scale 1:100

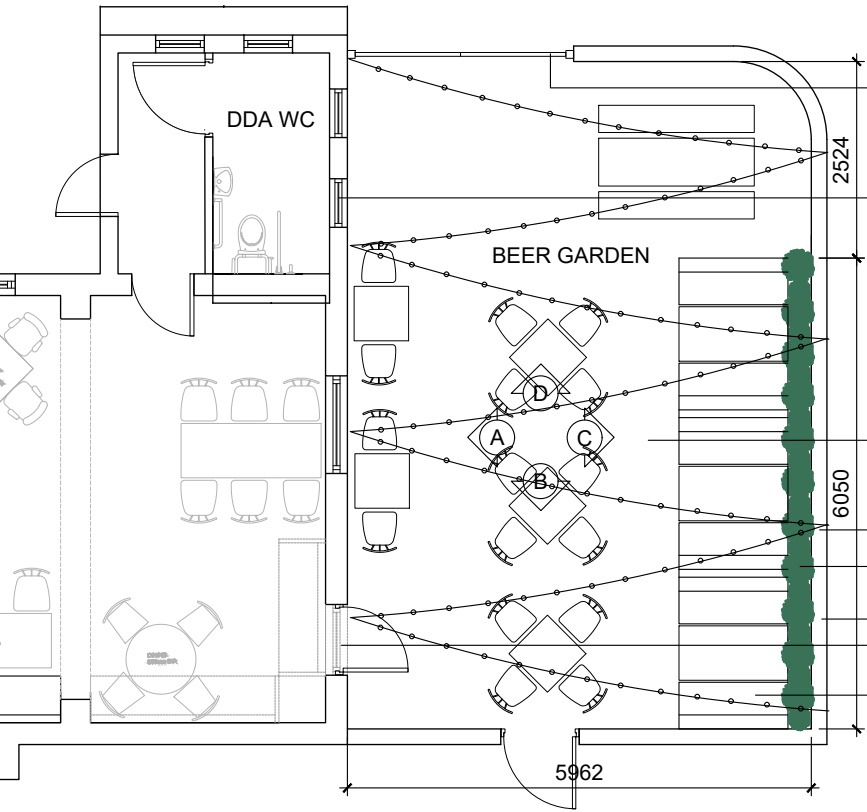

PROPOSED GROUND FLOOR PLAN
Scale 1:100



PROPOSED SECTION A-A
Scale 1:100



PROPOSED FRONT ELEVATION
Scale 1:200



PROPOSED SIDE ELEVATION
Scale 1:200

MARK CANNY	client
THE BOWLING GREEN BEER GARDEN	project
PROPOSED PLANS AND ELEVATIONS	title
-	job No.
PL.02	dwg No.
1:50 @ A3	scale
PM	drawn