

DRAWING NOTES


COPYRIGHT ©
This drawing and the details herein are the copyright of MBH Design Studio Ltd. and must not be reproduced, altered or passed to any third party without prior written consent.

This drawing has been produced for the project listed below, is submitted in support of this application application to the Local Planning Authority and is not intended for use by any other person or for any other purpose.


Every effort has been made to ensure the accuracy of these drawings, however MBH Design Studio Ltd. accept no responsibility for any discrepancies arising from the reuse of survey information and preliminary drawings commissioned by the Applicant from others.

Materials
Structure steel framework powder coated covering with graphics
Reinforced glazed canopy top


Lighting
LED Down lights to achieve 100 lux on each bay

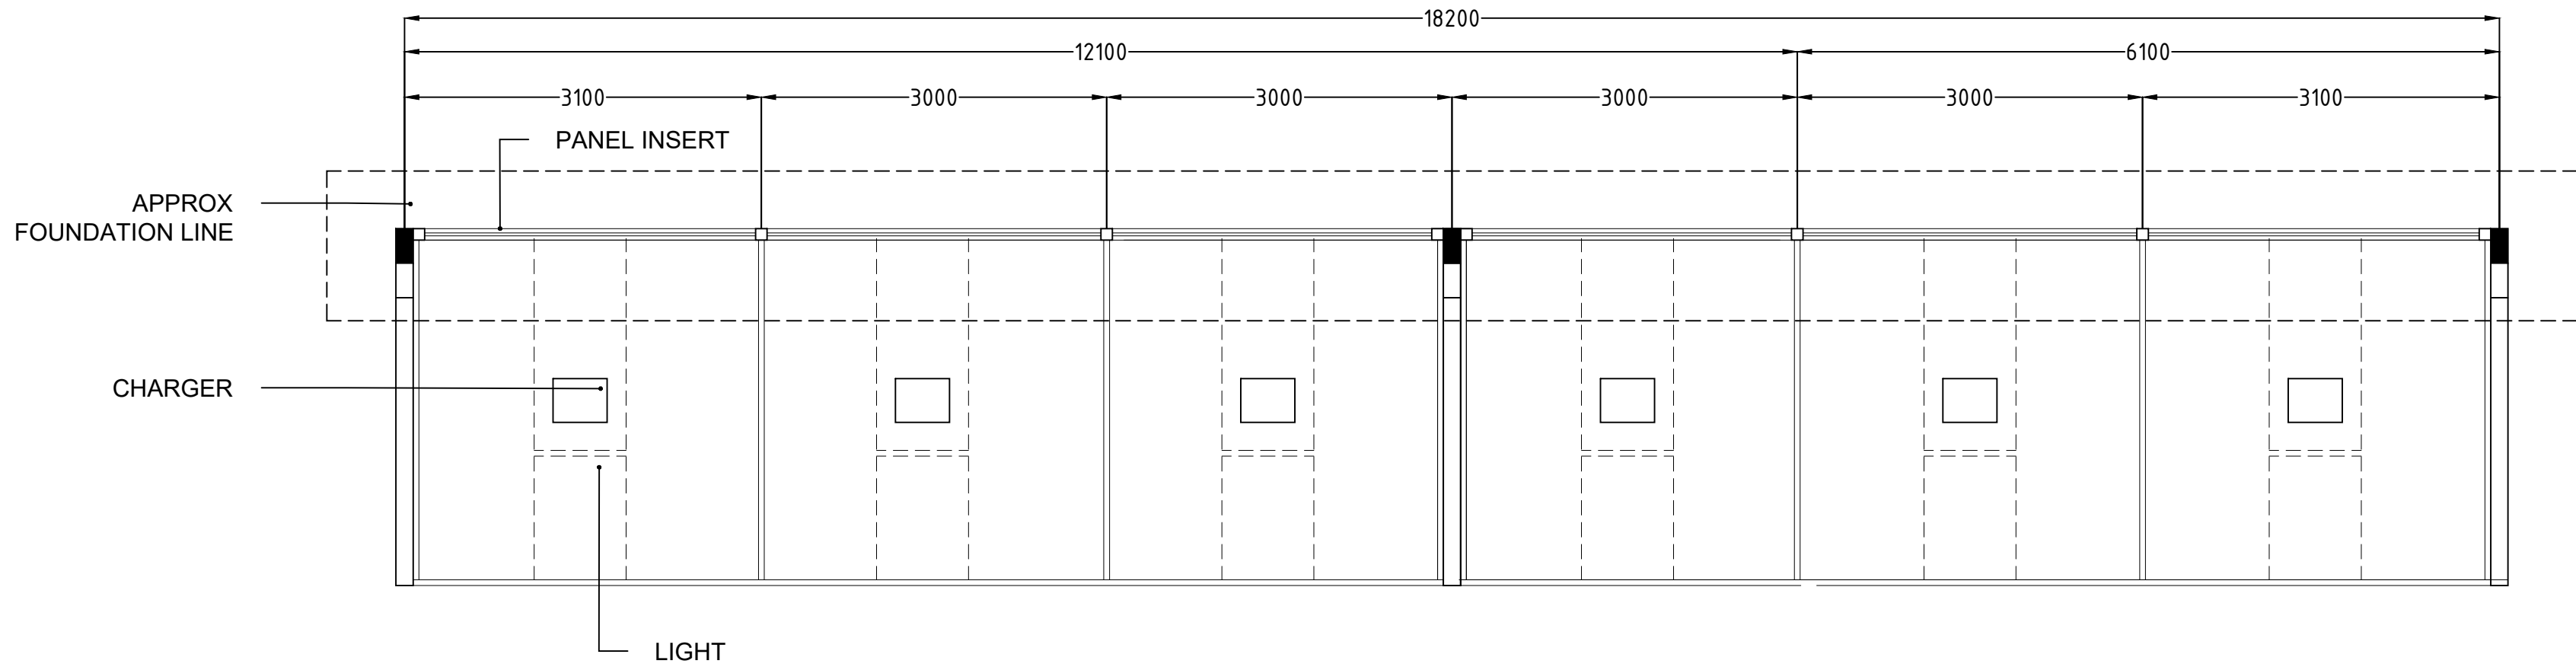


EV CANOPY- PLAN
Scale 1:50

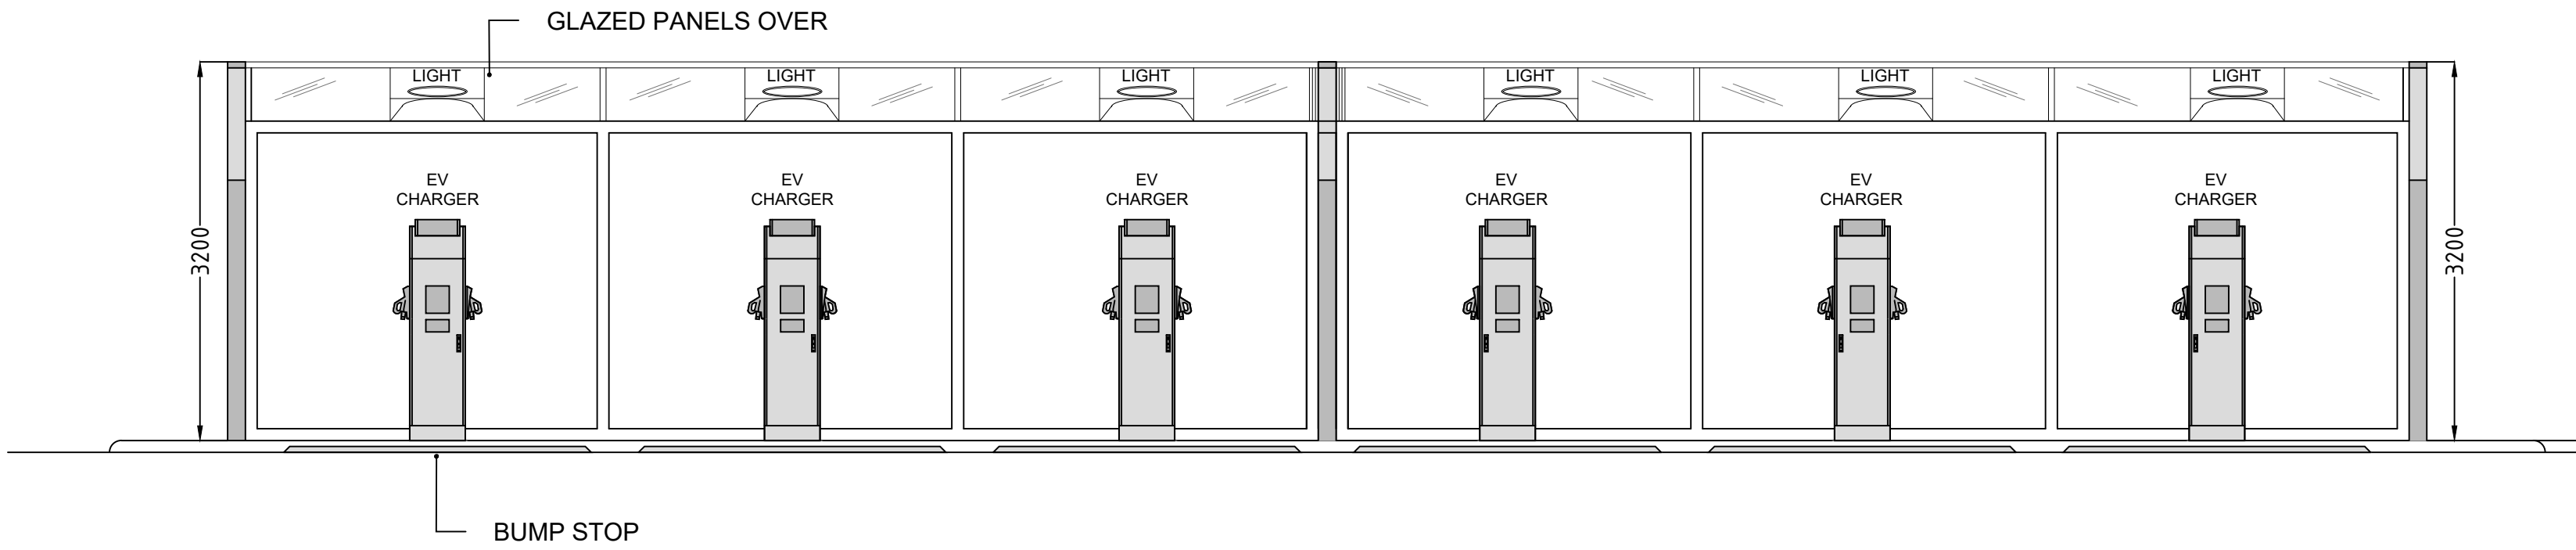



EV CANOPY FRONT ELEVATION
Scale 1:50

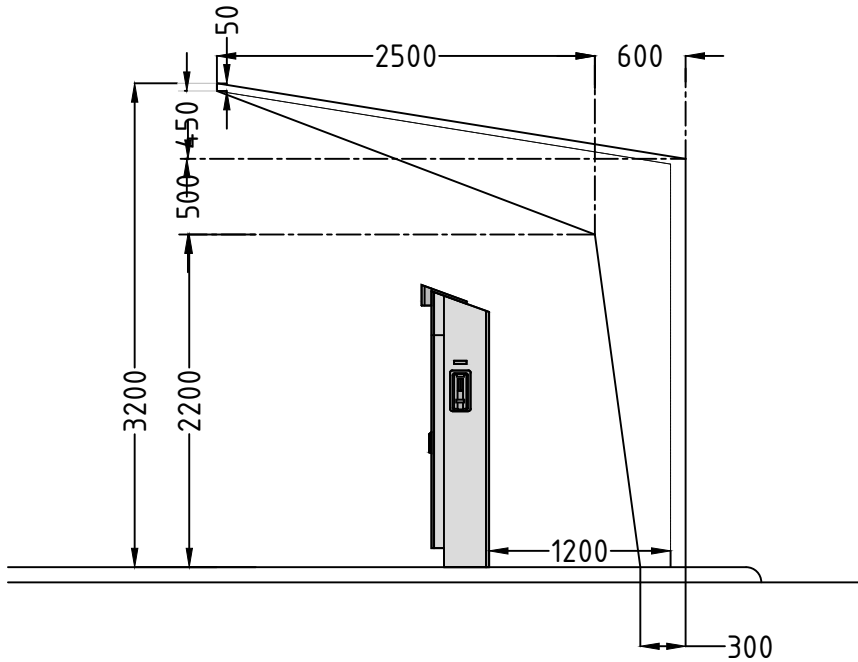

EV CANOPY SIDE ELEVATION
Scale 1:50


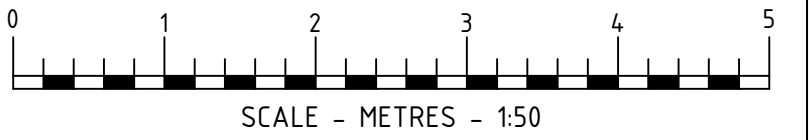


RAPTION 150 SERIES POWER PACK
1000 w x 800 d x 2100mm h

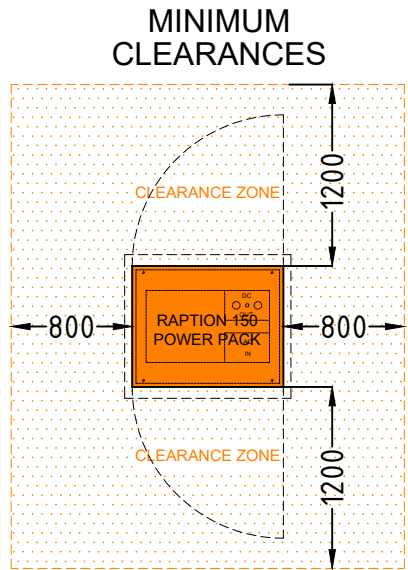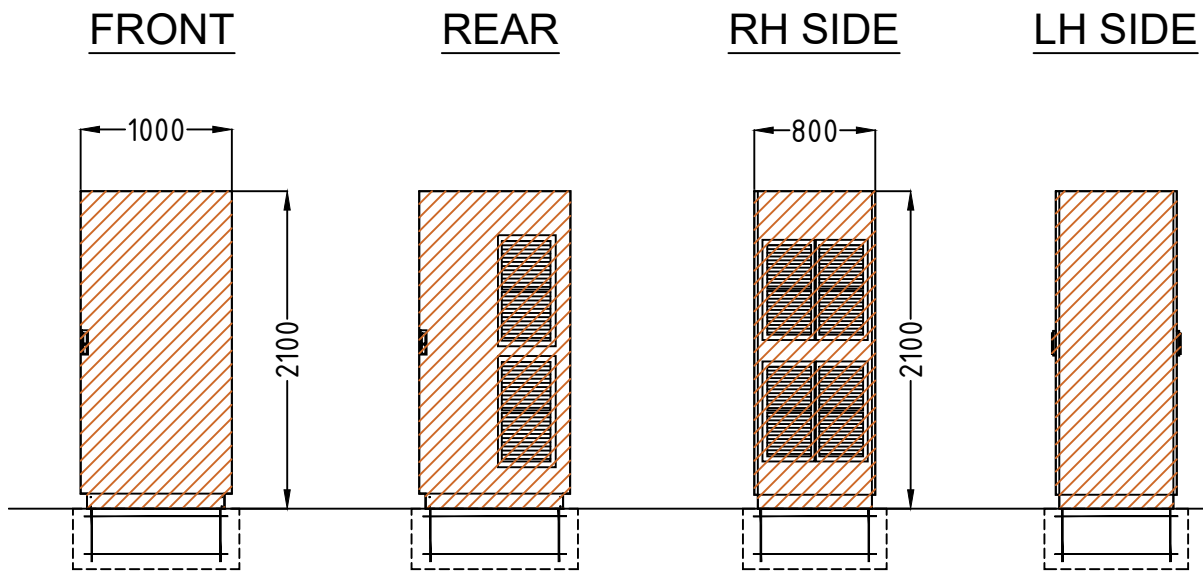

Concrete Foundations for typical soft ground installation 1100mm L x 950mm W x 400mm D refer to manual

RAPTION 150 SERIES CHARGER
470 w x 380 d x 1867mm h

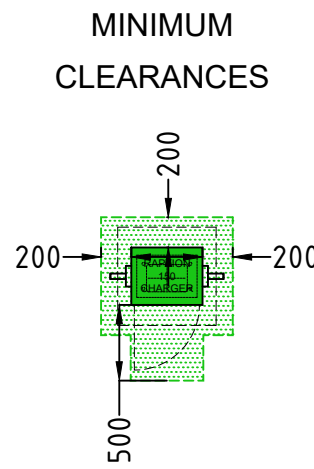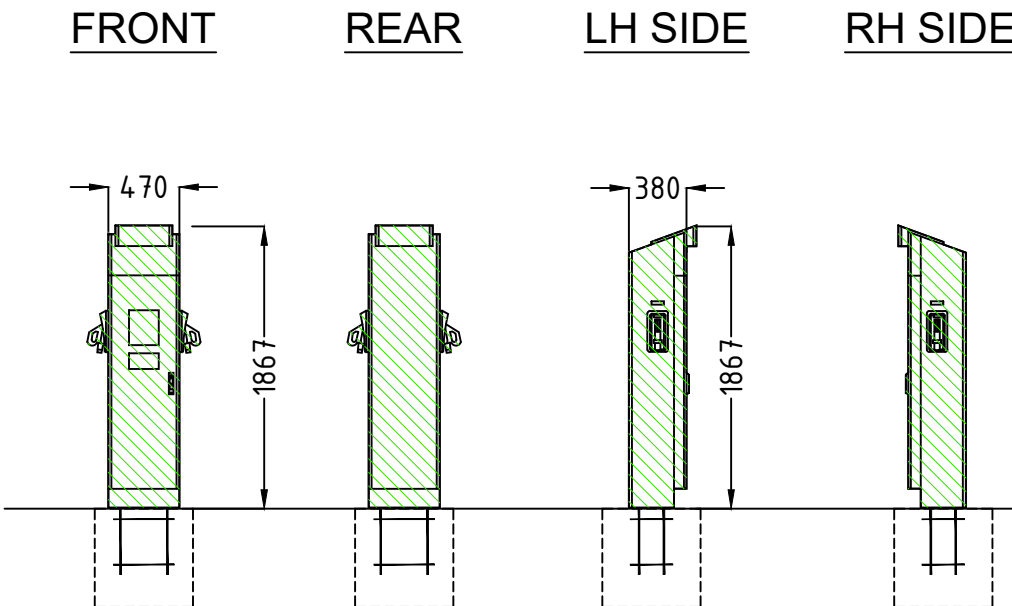

Concrete Foundations for typical soft ground installation 650mm L x 650mm W x 650mm D refer to manual

REV	DATE	DESCRIPTION	DRAWN/CHECKED
REVISION NOTES			
PLANNING			
 MBH Design Studio Ltd. Rosemount House, Rosemount Avenue, West Byfleet, Surrey, KT14 6LB www.mbhstd.com t: 01932 352 727 f: 01932 351 545			
CLIENT  motor fuel group			
PROJECT FS648 - CIVIC CENTRE SERVICE STATION ROWLANDS WAY, CIVIC CENTRE WYTHENSHAW, MANCHESTER M22 5RG			
DRAWING TITLE EV CANOPY DETAILS			
DRAWN BY JN	DATE 10.09.2020	SCALE 1:50	PAPER SIZE A1
CHECKED BY JR	DRAWING NUMBER 13664-P07-648	REV.	