
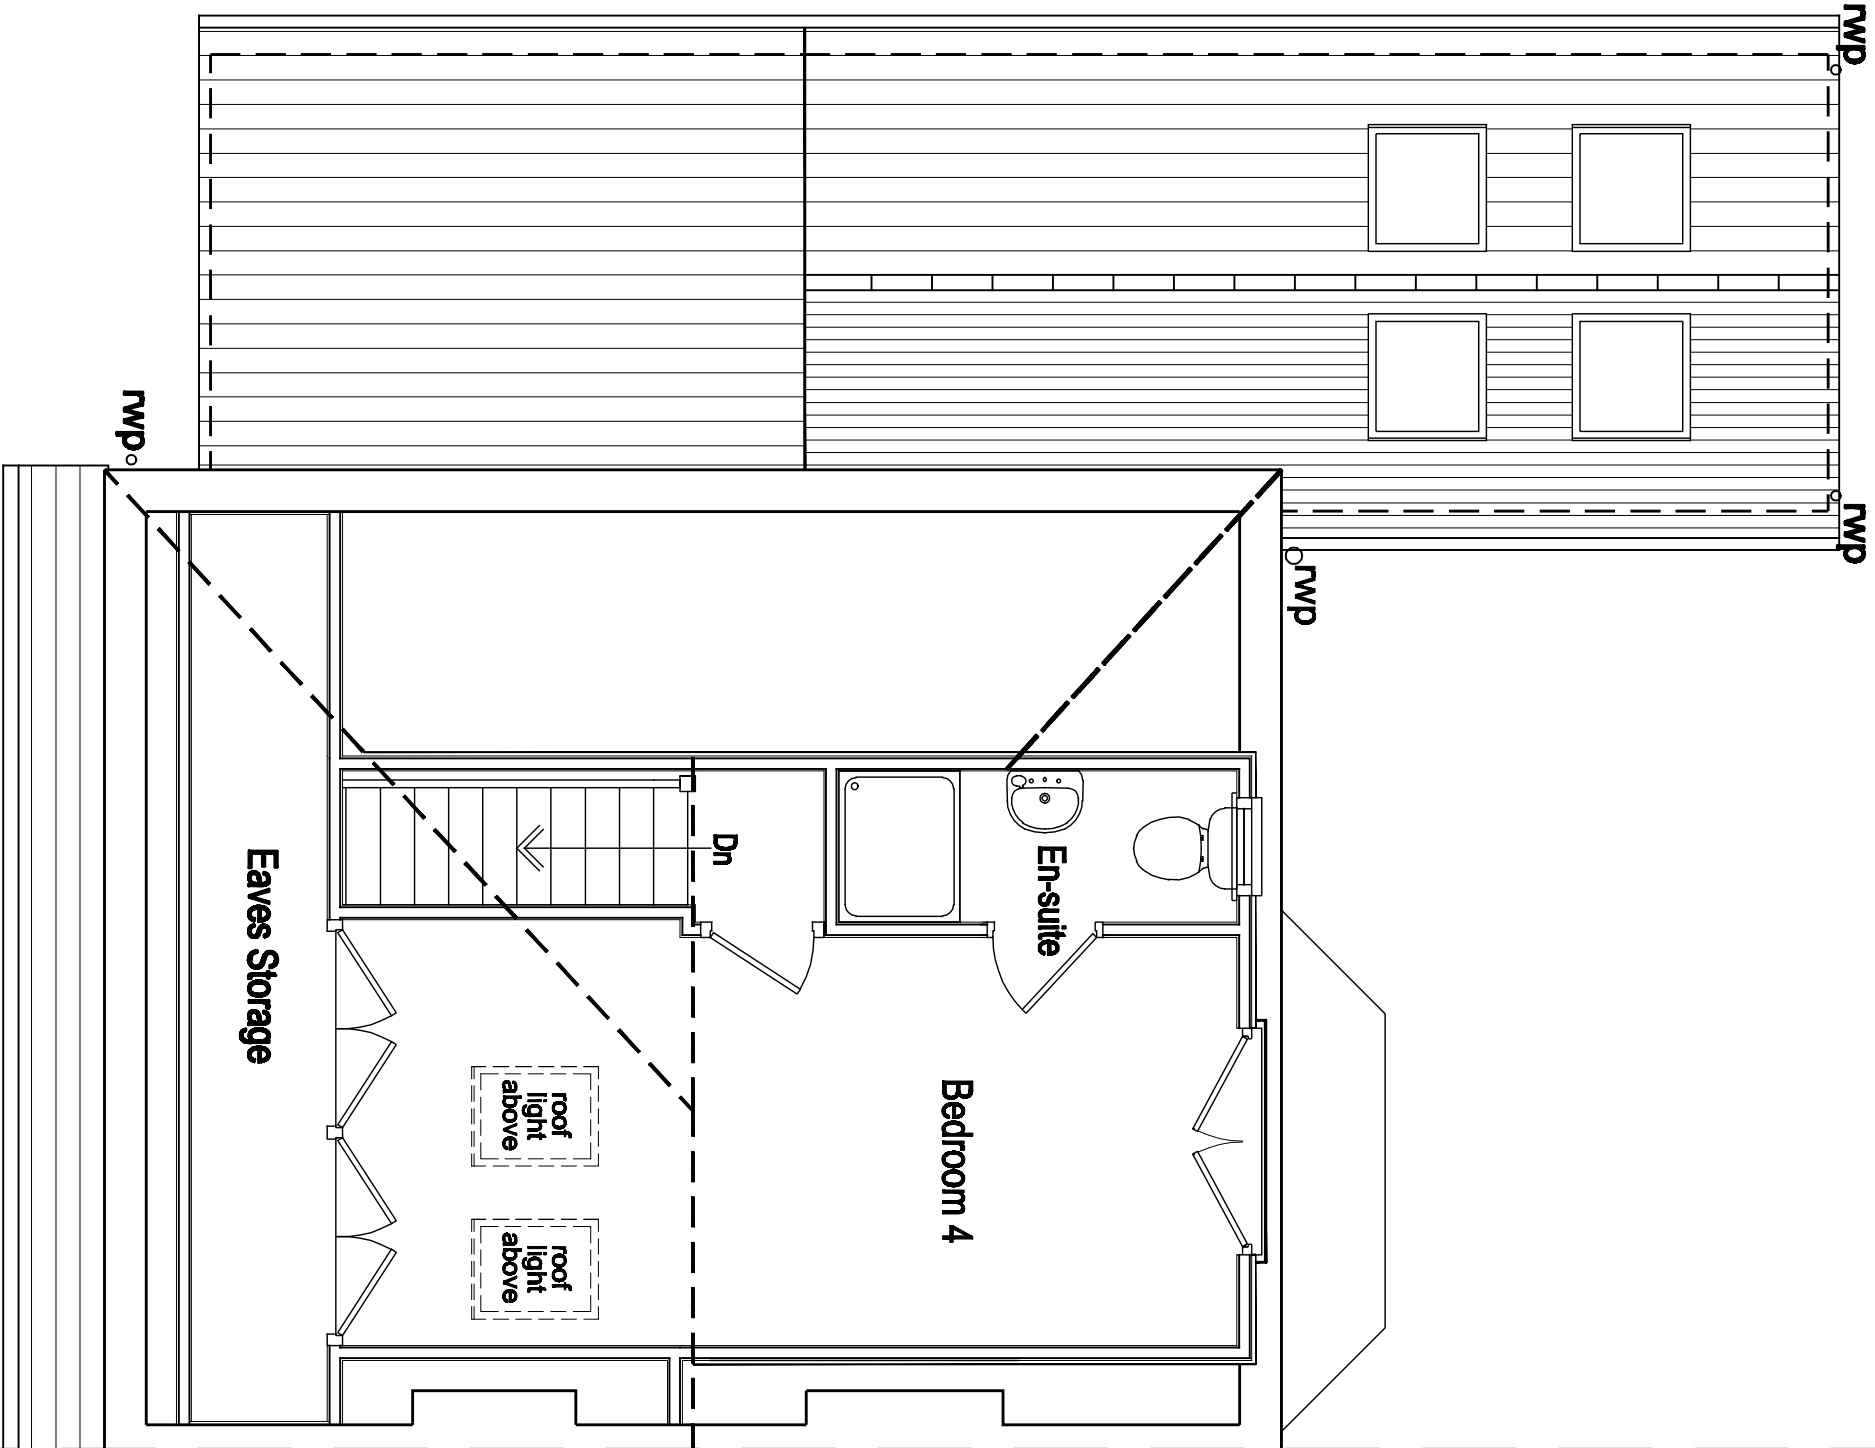


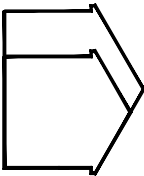

Proposed Roof Space Floor Plan

			SCALE		DATE	
			1:50 @ A3		Aug 2020	
Rev	Description	Date	DRAWING No.	SHEET	REV.	
	CLIENT		AUT/08/2005	5 of 6		
PROJECT						
K. Thayer						
Proposed Rodspace Works at:						
28 Austin Drive,						
Dietbury ,						
Manchester:						
M20 GEG						
DRAWING						
PROPOSED ROOF SPACE						
FLOOR PLAN						

	
ESSELL PLANNING	