


All dimensions to be checked
on site prior to any
commencing work.



KEY

- Existing
- Proposed
- Downstand beams
- Existing to be removed
- Extent of works
- Drawing reference
1/3/2 (TBC)
- Existing rooflights
- New conservation
rooflights

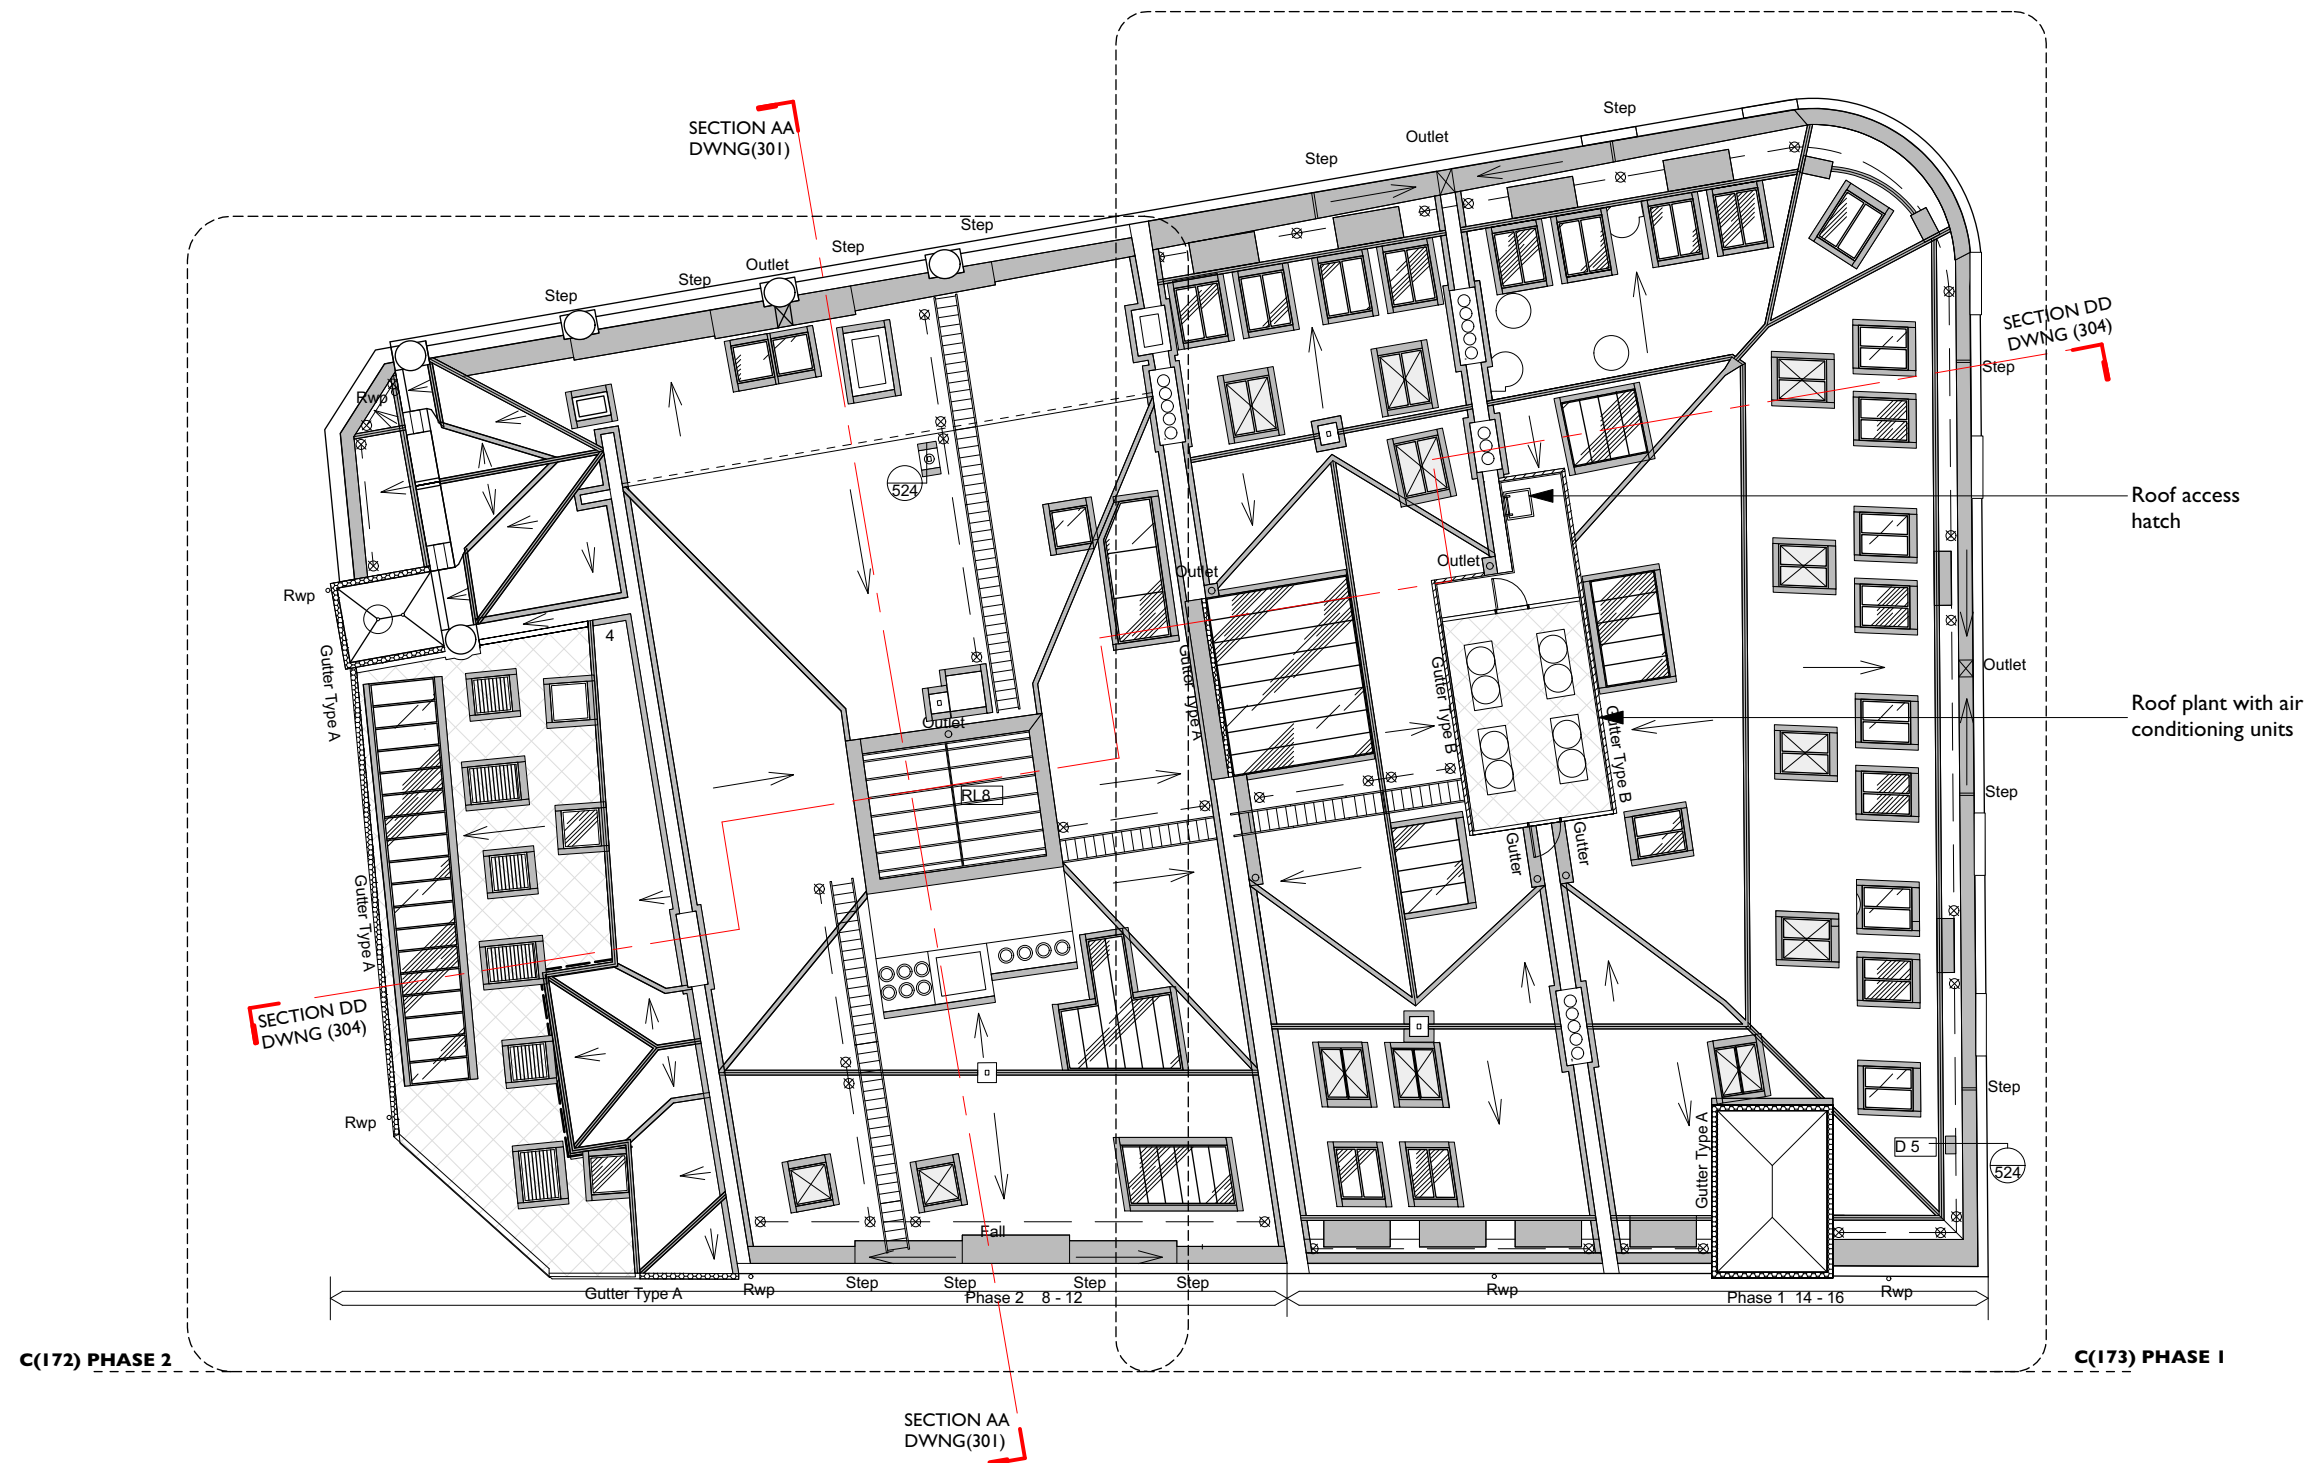

C 02/03/2020	Plant deck doors revised. Access ladder added.	ZS	ZS
B 21/08/2019	Rear door to roof plant relocated.	VC	ZS
A 25/03/2019	Window references added.	VC	ZS
Rev	Note	DRN	CHK

8-16 Newton Street

Roof Plan Proposed

scheme | 1665
drwg no. | **C(170)**
revision | C

scale | 1:200 @ A3
date first drawn | Mar 19
drawn | VC

SK sketch E existing P proposed T tender C construction FI final issue

www.ateliermb.co.uk
t 0161 236 0051
e architect@ateliermb.co.uk