


Note:
Do not scale. All dimensions to be checked on site prior to fabrication of components or execution of works. This drawing, the design and information contained within are not to be used or reproduced without express permission.

Rev	Date	By	Comment	Checked
P01	31.10.20	EA	First Issue	LP

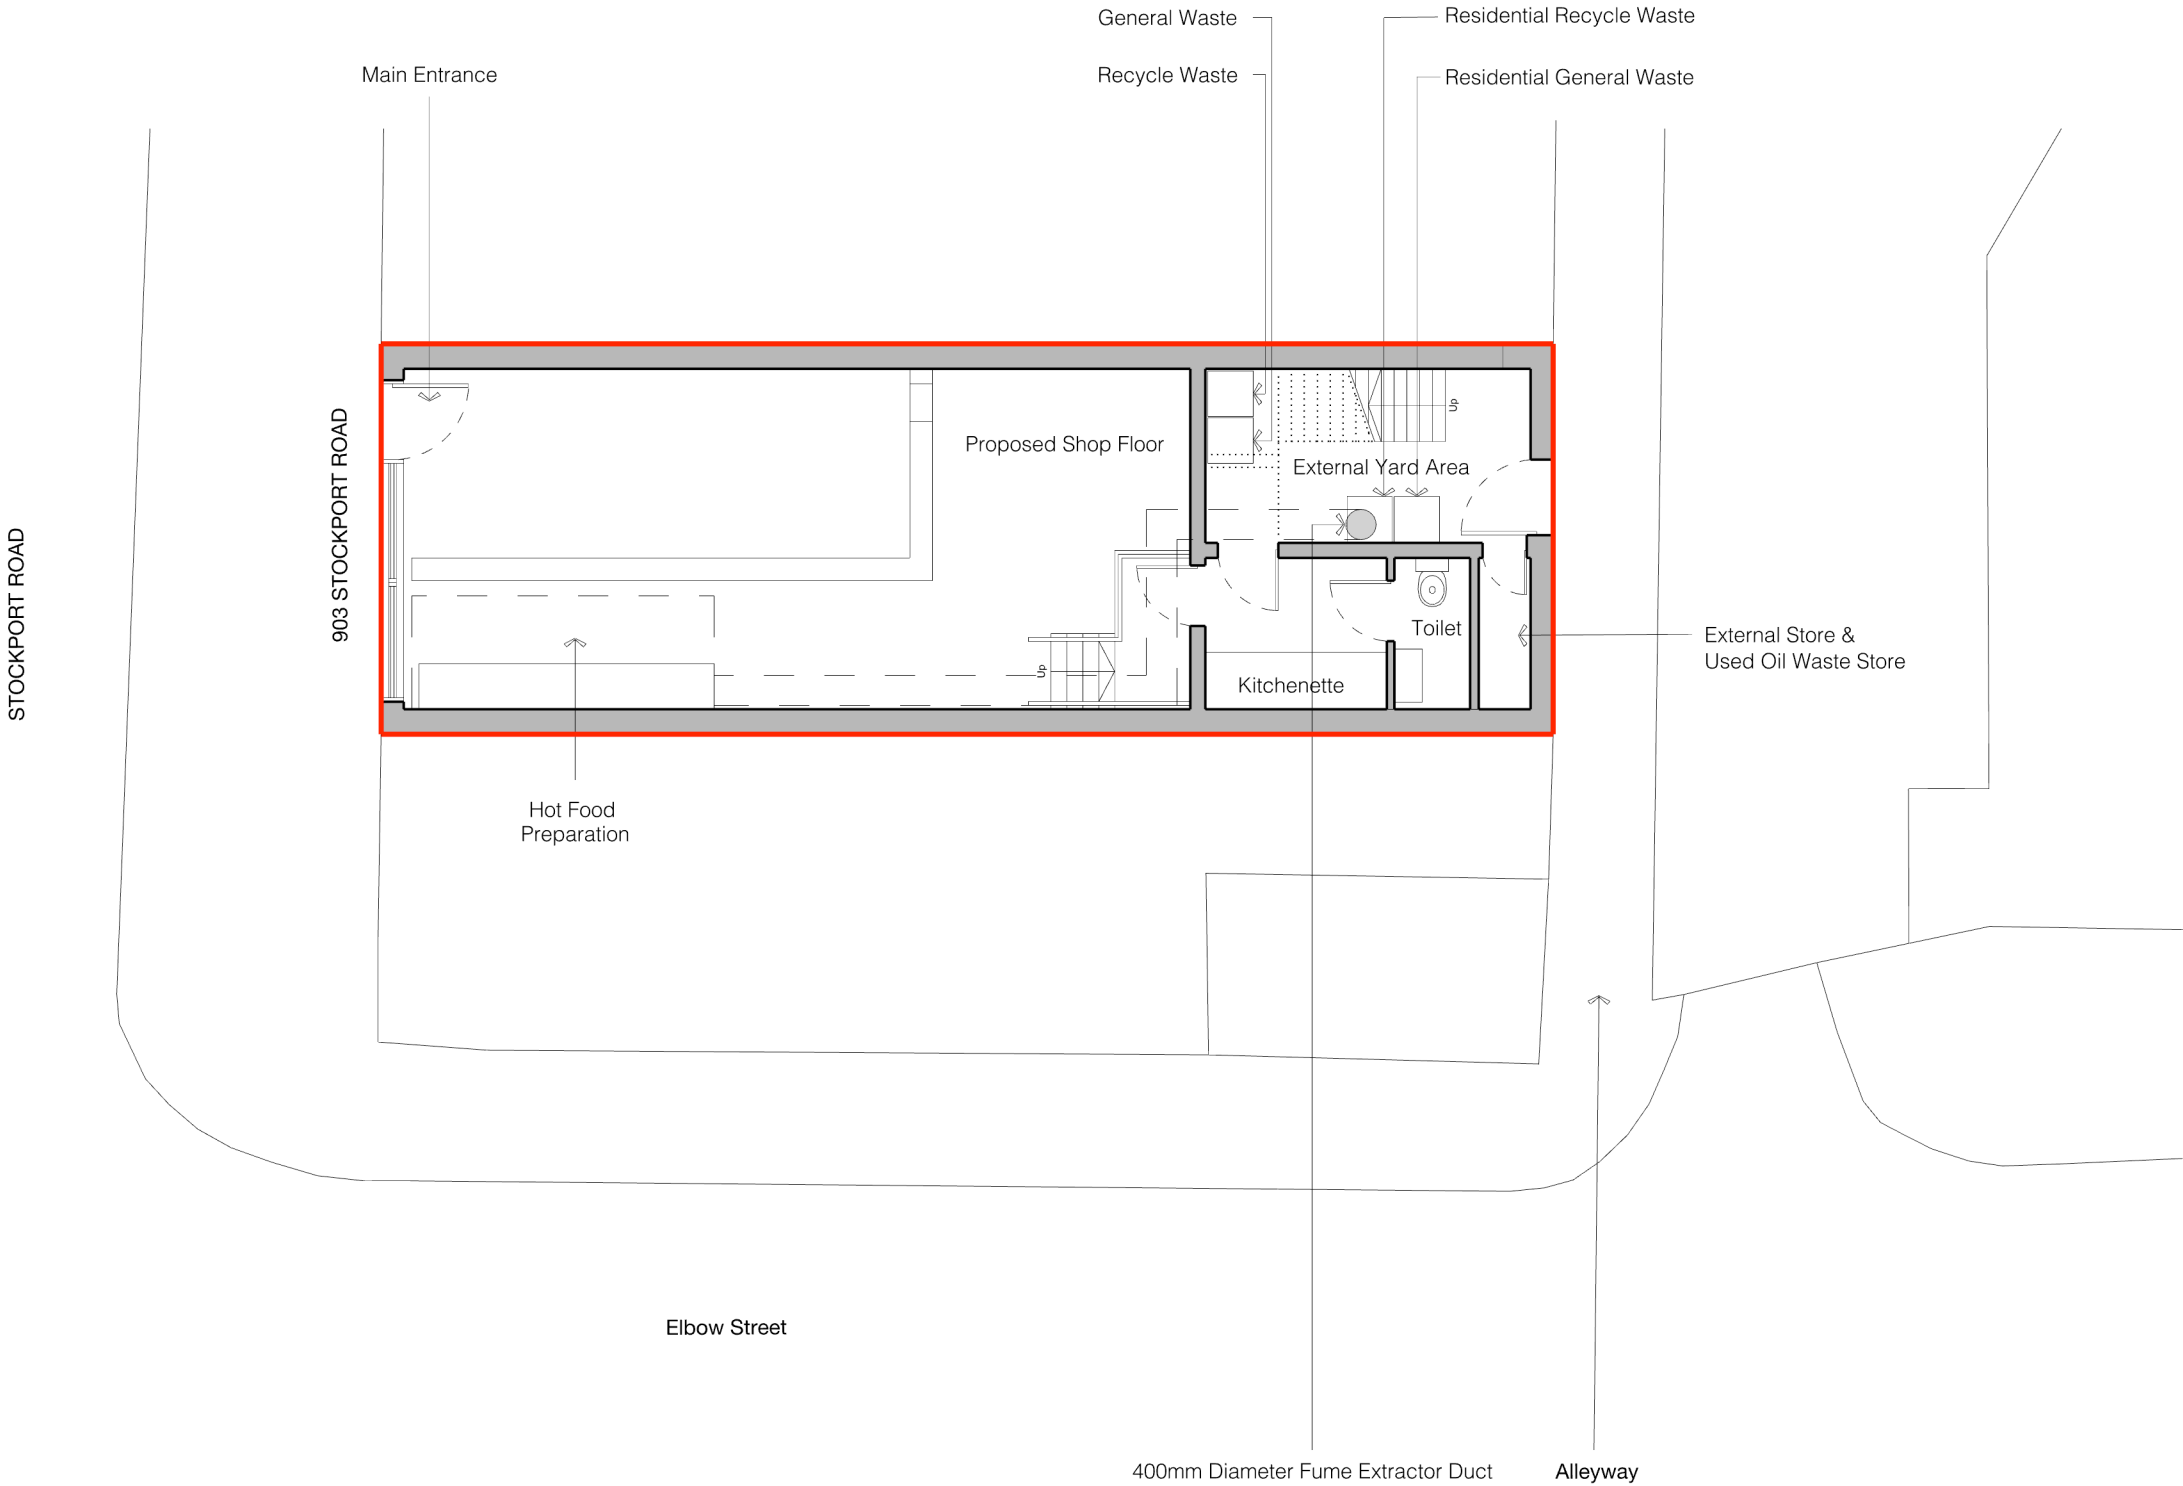

Drawn By: EA
Checked By: LP
Drawing No: P-PL-002
Job No: 1002
Date: Oct 2020
Scale @ A3: 1:100

Client:
Dhafir Al-Faraj
Address
903 Stockport Road, M19 3PG
Purpose:
Planning
Project:
Hot Food License
Drawing Title:
Proposed Site Plan