



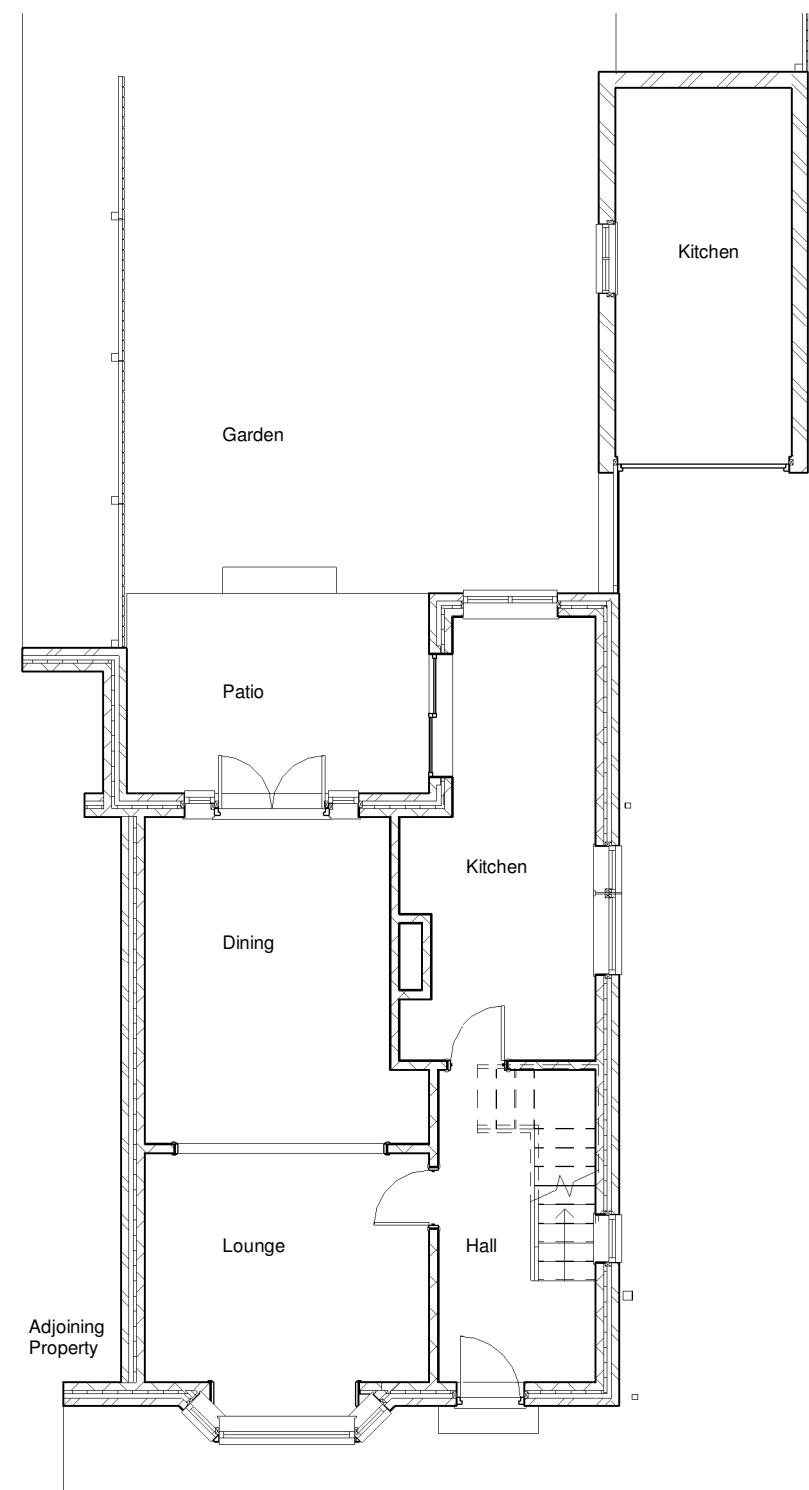


01 Existing Ground Floor Plan
1 : 100

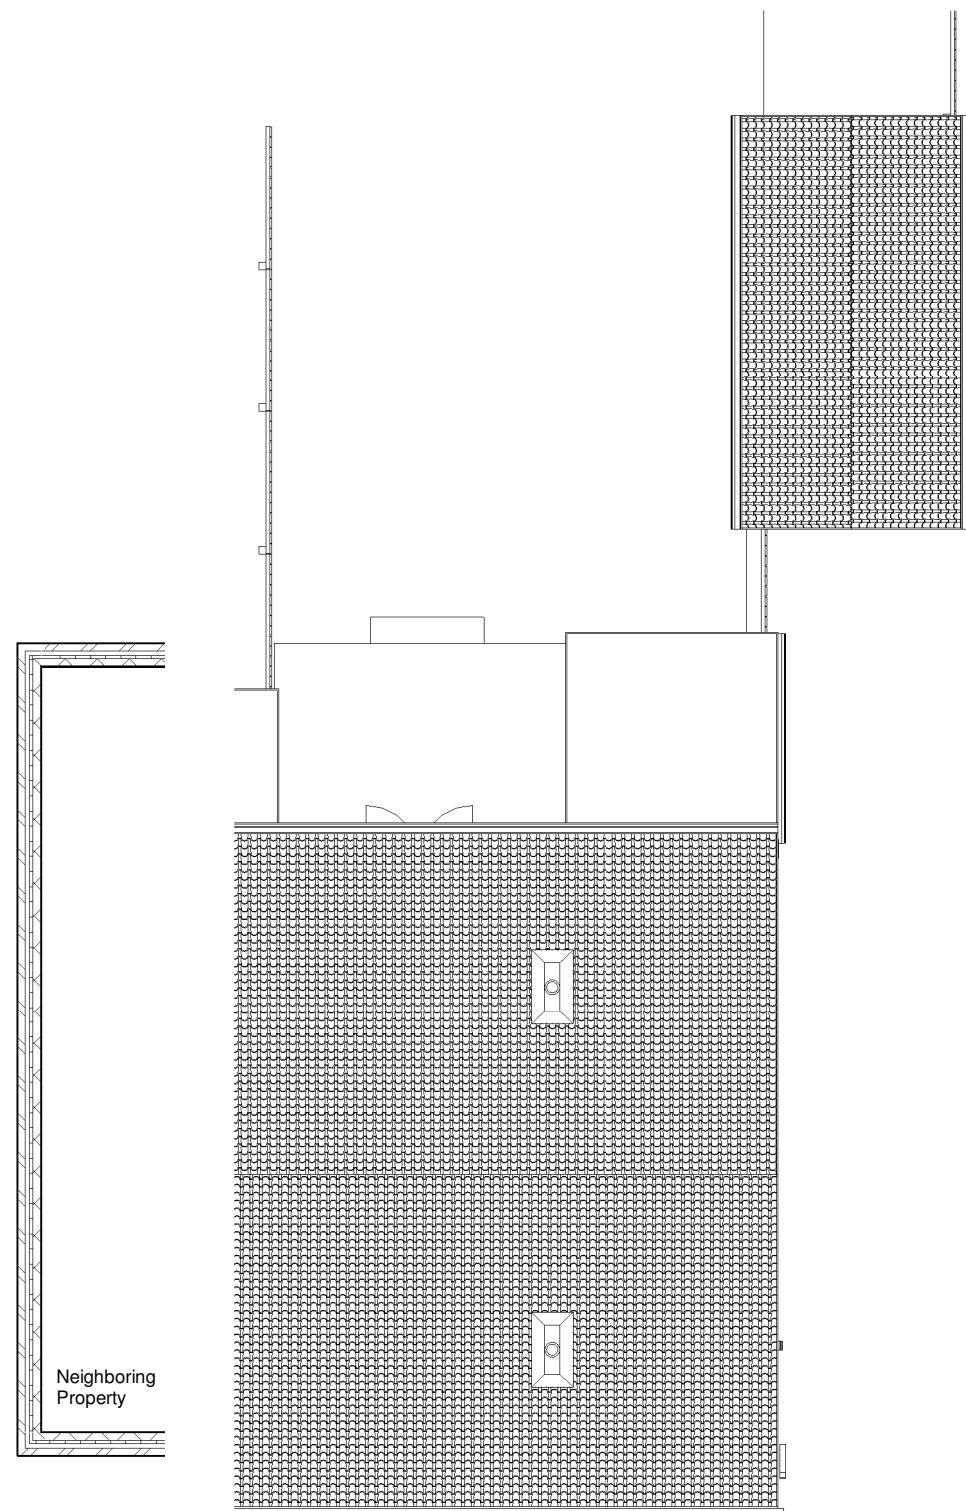


04 Existing Roof Plan
1 : 100



3D View 2

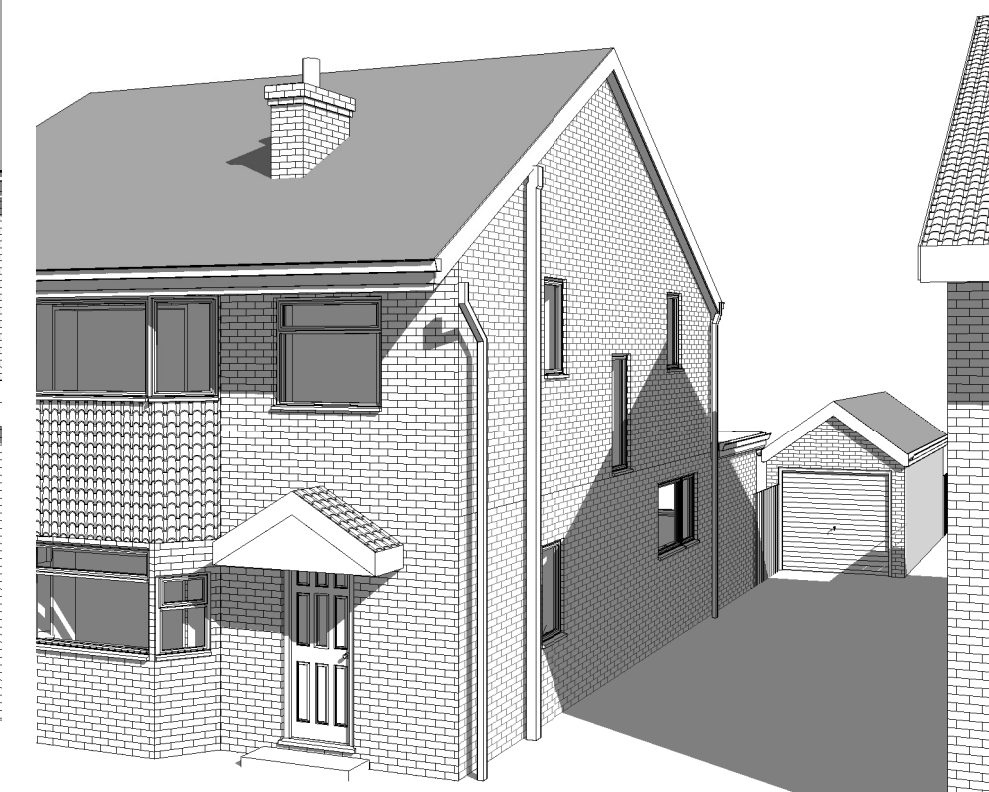

3D View 1

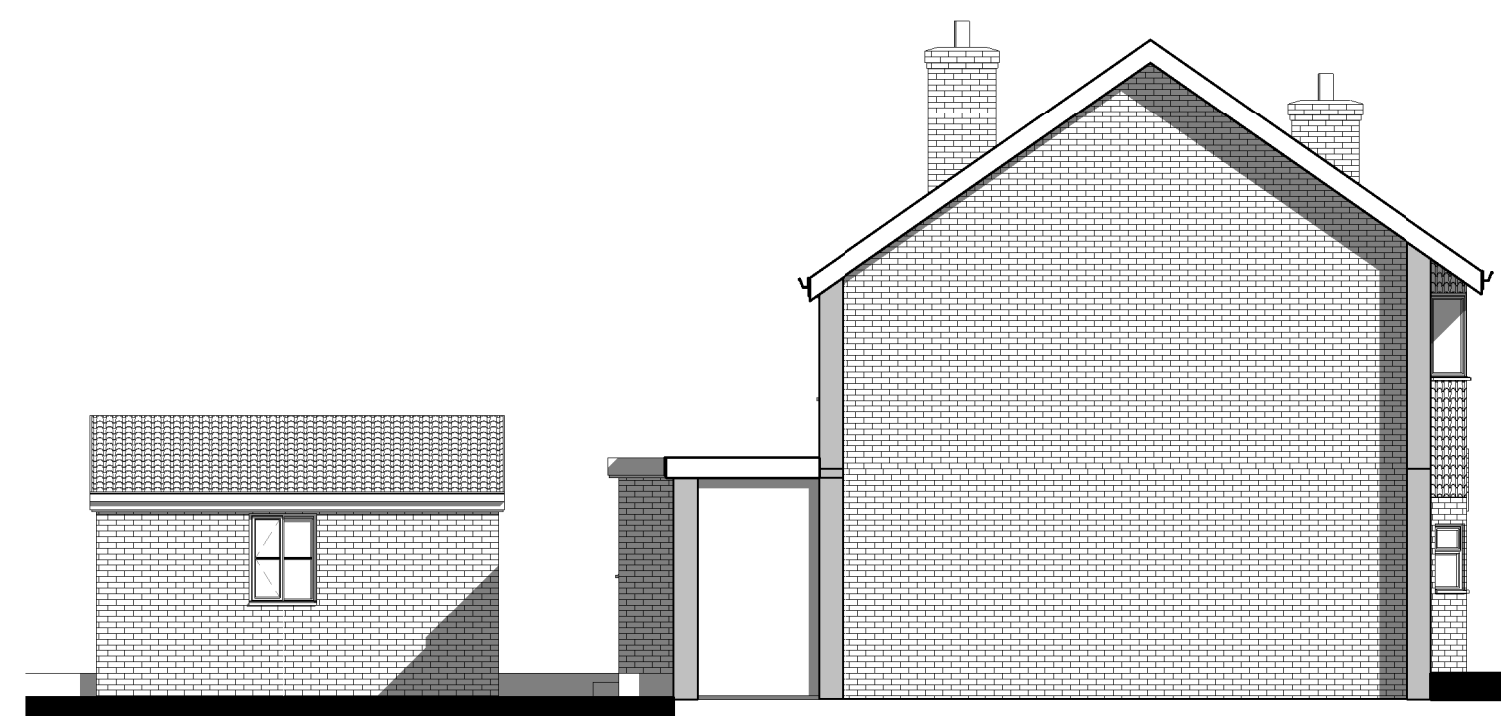


Existing Elevation1
1 : 100



Existing Side Elevation
1 : 100



Existing Rear Elevation
1 : 100

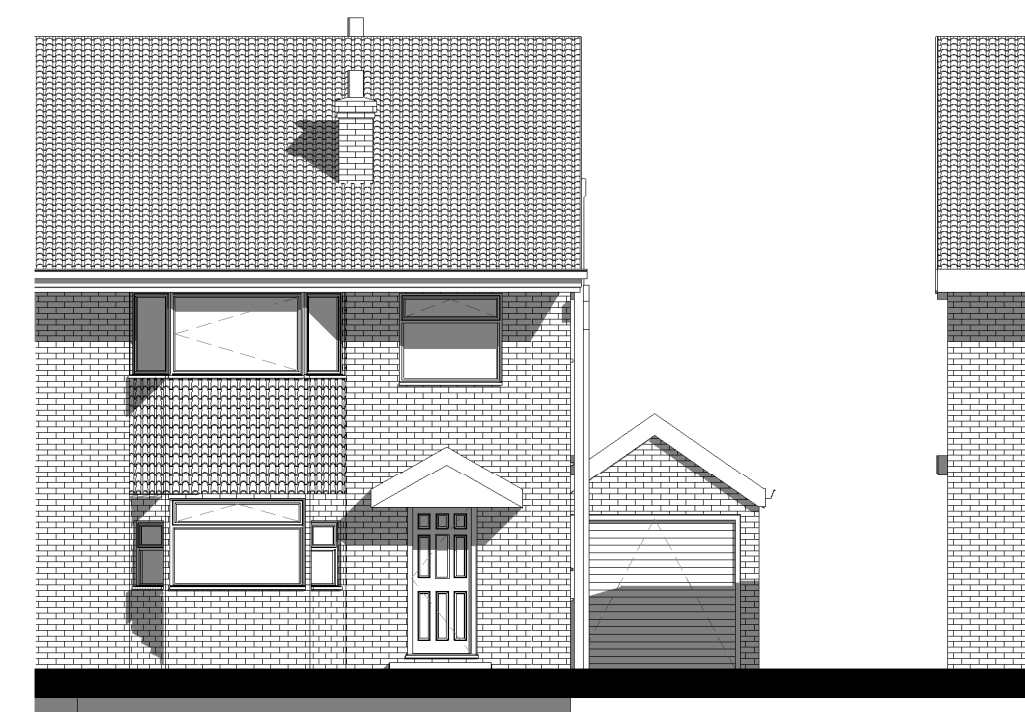

Existing Front Elevation
1 : 100

SCALE 1 : 100
A2 DRAWING

Client:
Vicki & Gareth
190 Blackcarr Road
Baguley
M23 1PA

Agent:
Bricks and Pieces
Suite 301
Broadstone Mill
Broadstone Road
Stockport
SK5 7DL
Tel: 0161 443 4117

