


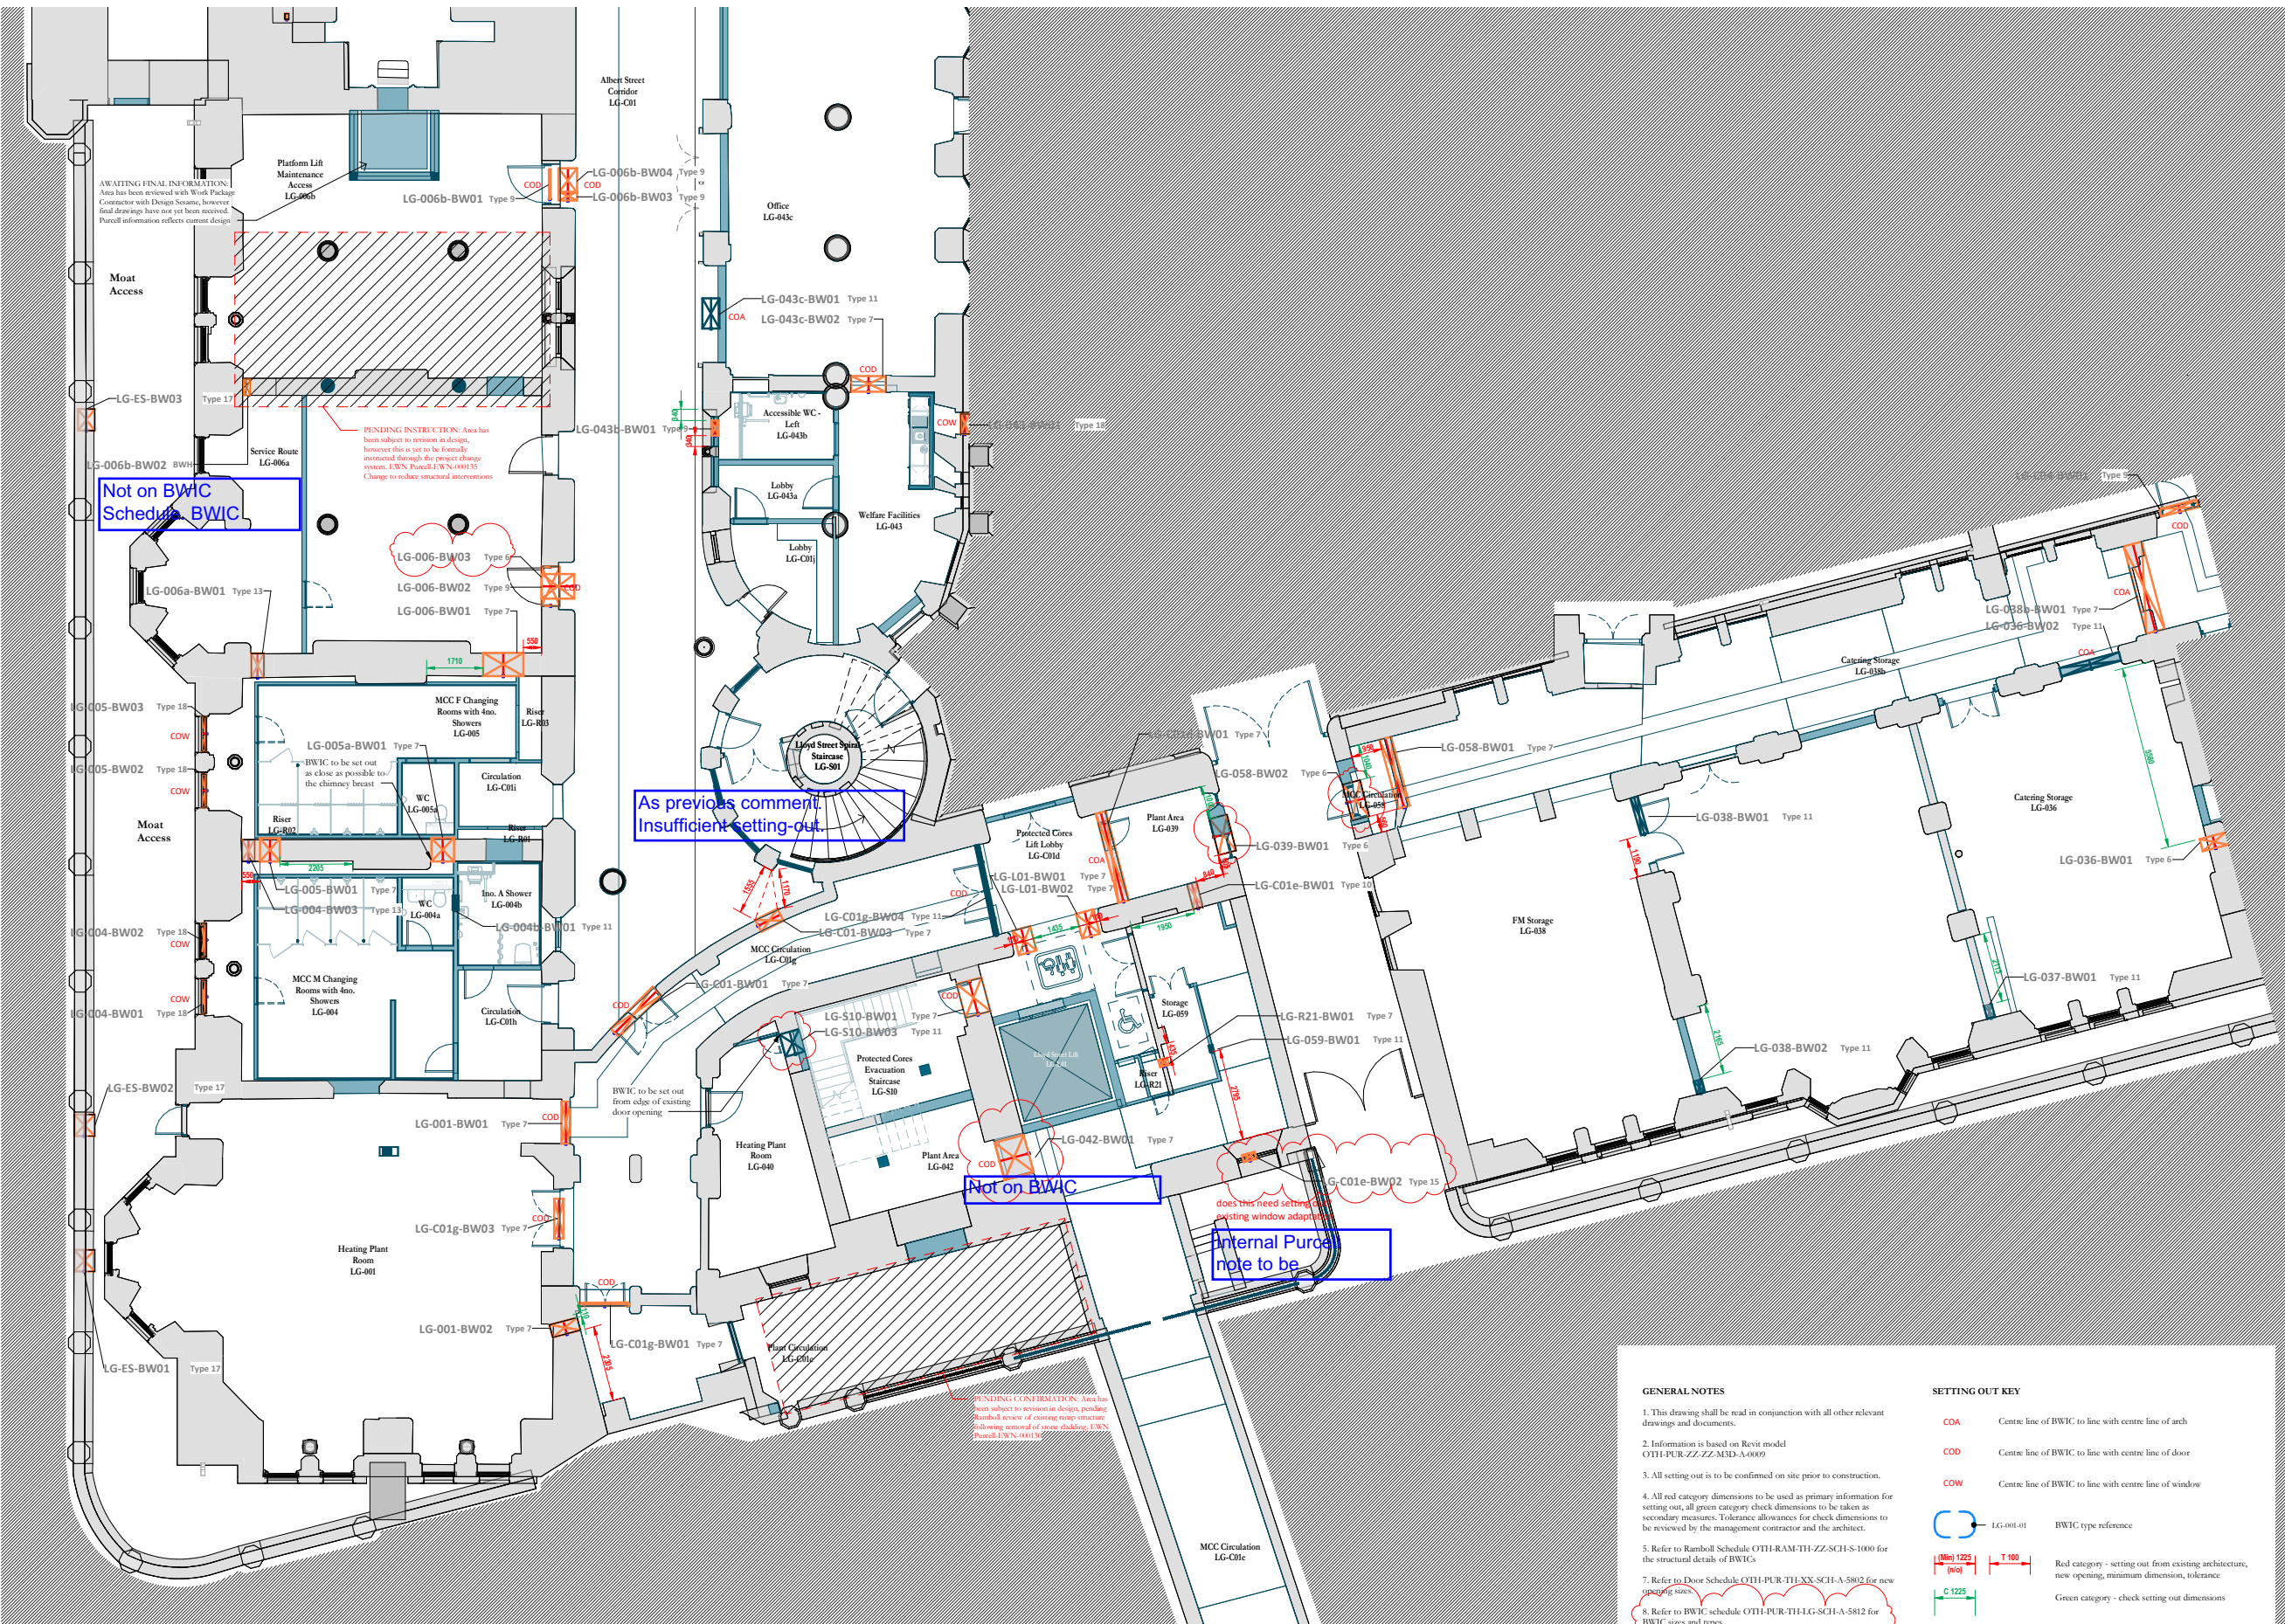


GA Plan LG - 01 SOUTH-WEST BWIC
1 : 100

Scale Bars to be used as guidance only - refer to sheet size below									
1:100	1:200	1:500	1:1000	1:2000	1:5000	1:10000	1:20000	1:50000	1:100000
1:200	1:500	1:1000	1:2000	1:5000	1:10000	1:20000	1:50000	1:100000	1:200000
1:500	1:1000	1:2000	1:5000	1:10000	1:20000	1:50000	1:100000	1:200000	1:500000
1:1000	1:2000	1:5000	1:10000	1:20000	1:50000	1:100000	1:200000	1:500000	1:1000000

Notes:
Drawings are based on survey data and may not accurately represent what is physically present.
Do not scale from this drawing. All dimensions are to be verified on site before proceeding with the work.
All dimensions are in millimeters unless noted otherwise.
Purcell shall be notified in writing of any discrepancies.

Key Plan

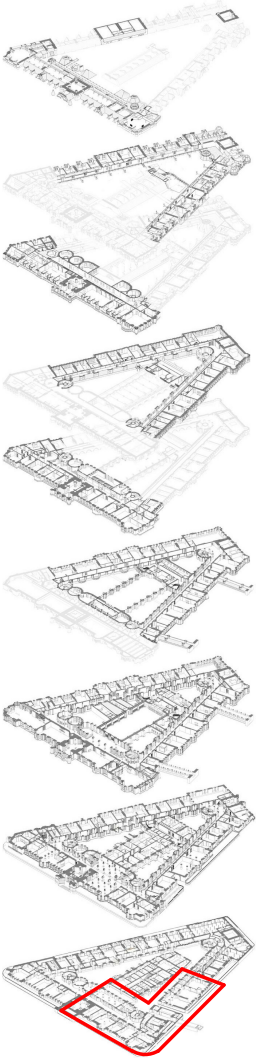

02	09/10/2020	R5	MR	RTA, WPC and VE changes incorporated
01	24/07/2020	R5	ZB	Issued for Construction
	09/06/2020	R5	ZB	Issued for Construction
ISSUE	DATE	APPROVED	DRAWN	DESCRIPTION



Project Office, Room 308, Town Hall, MANCHESTER M60 2L1
+44 (0) 7970 097 432
www.purcelluk.com

PROJECT STATUS	RIBA STAGE 5
CLIENT	Manchester City Council
PROJECT	OUR TOWN HALL
DRAWING TITLE	BWIC Setting Out Plans LG 01 South West
SIZE & SCALE	A1: 1 : 100
DRAWING STATUS	For Construction

JOB NUMBER 236959

DRAWING NO. REV

OTH-PUR-TH-LG-DWG-A-2509 02

© PURCELL 2019. PURCELL IS THE TRADING NAME OF PURCELL ARCHITECTURE LTD.

09/10/2020 18:09:36

GENERAL NOTES

- This drawing shall be read in conjunction with all other relevant drawings and documents.
- Information is based on Revit model OTH-PUR-ZZ-MXD-A-0009
- All setting out is to be confirmed on site prior to construction.
- All red category dimensions to be used as primary information for setting out, all green category check dimensions to be taken as secondary measures. Tolerance allowances for check dimensions to be reviewed by the management contractor and the architect.
- Refer to Ramboll Schedule OTH-RAM-TH-ZZ-SCH-S-1000 for the structural details of BWICs
- Refer to Door Schedule OTH-PUR-TH-XX-SCH-A-5802 for new opening sizes
- Refer to BWIC schedule OTH-PUR-TH-LG-SCH-A-5812 for BWIC sizes and types.
- To be used in conjunction with Specification OTH-PUR-XX-XX-SPE-A-0332
- Refer to drawing OTH-PUR-EX-ZZ-DWG-A-4121 (4122 and 4123) for setting out of Type 13 BWIC
- For detailed description of BWIC updates refer to Revision column of BWIC schedule OTH-PUR-TH-LG-SCH-A-5812

SETTING OUT KEY

COA	Centre line of BWIC to line with centre line of arch
COO	Centre line of BWIC to line with centre line of door
COW	Centre line of BWIC to line with centre line of window
LG-001-01	BWIC type reference
Min 1225 (min)	Red category - setting out from existing architecture, new opening, minimum dimension, tolerance
T 100	
C 1225	Green category - check setting out dimensions