
 
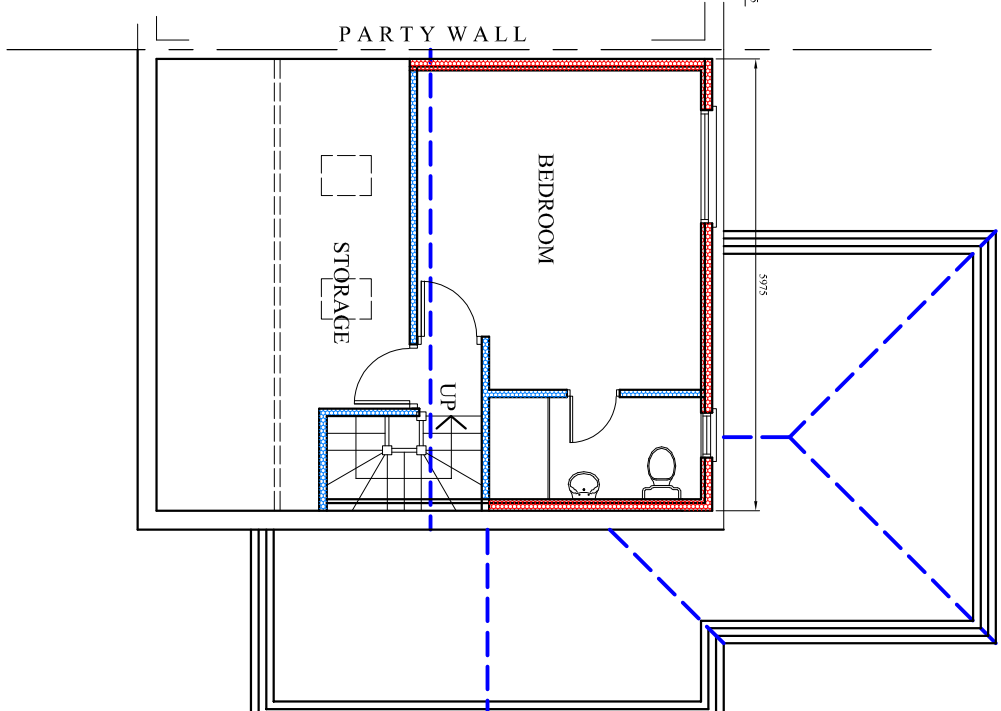
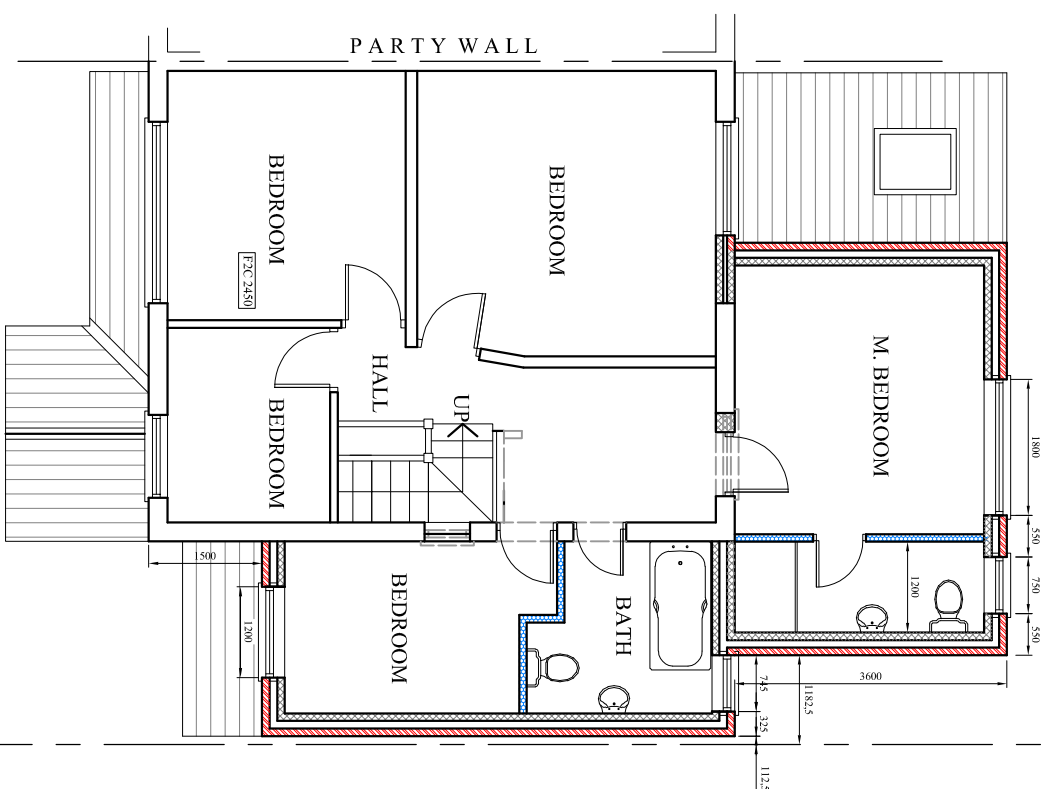


Do not scale from this drawing. All information should be checked by the contractor on site before commencing work. Any discrepancies should be reported to the architect immediately. All rights are reserved and are not transferable. Unauthorised reproductions of this drawing are not permitted.

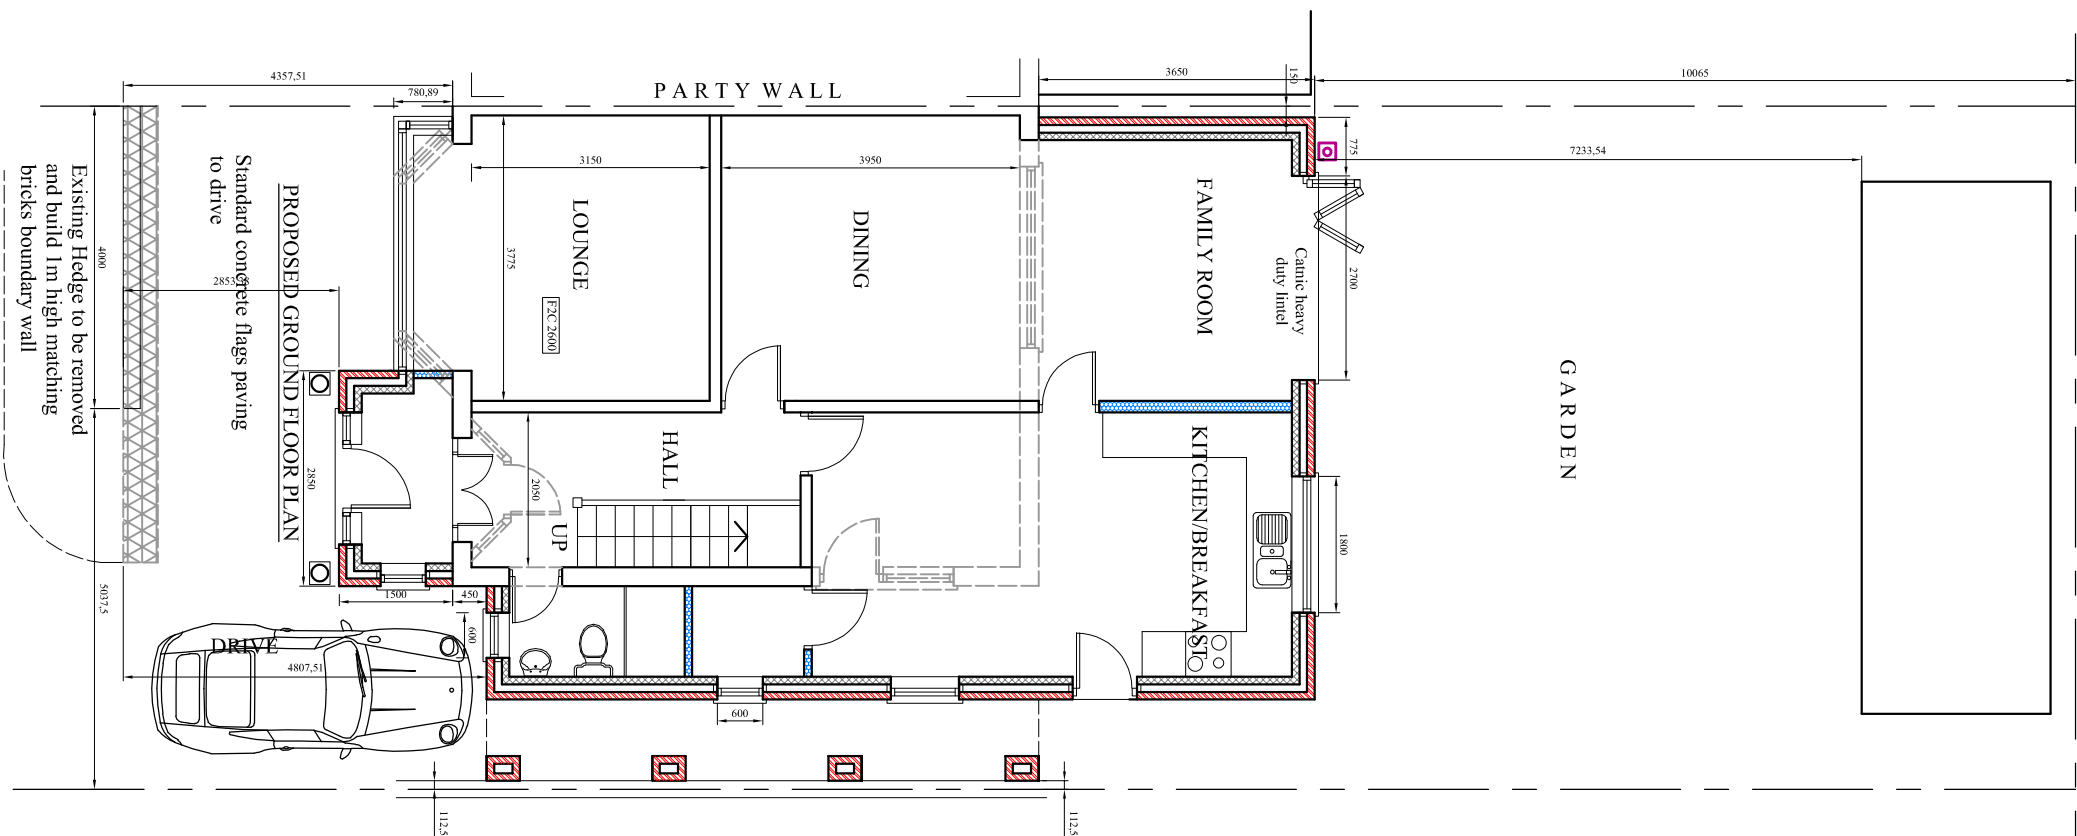

Rev. A. 1.5.20 Rear extension reduced

PROJECT
6, Milford Drive,

Levenshulme

CLIENT
Mr. Ajab Khan

DRAWING TITLE

Proposed Floor Plan

<u>JOB No</u>	<u>DRAWING N</u>
---------------	------------------

SCALE	DATE	REVISION
-------	------	----------

1:100@a3 Nov. 2019

 DRAWN CHECKED BY

 NA

t: 0782 895 3405

e: niamat@hotmail.co.uk