


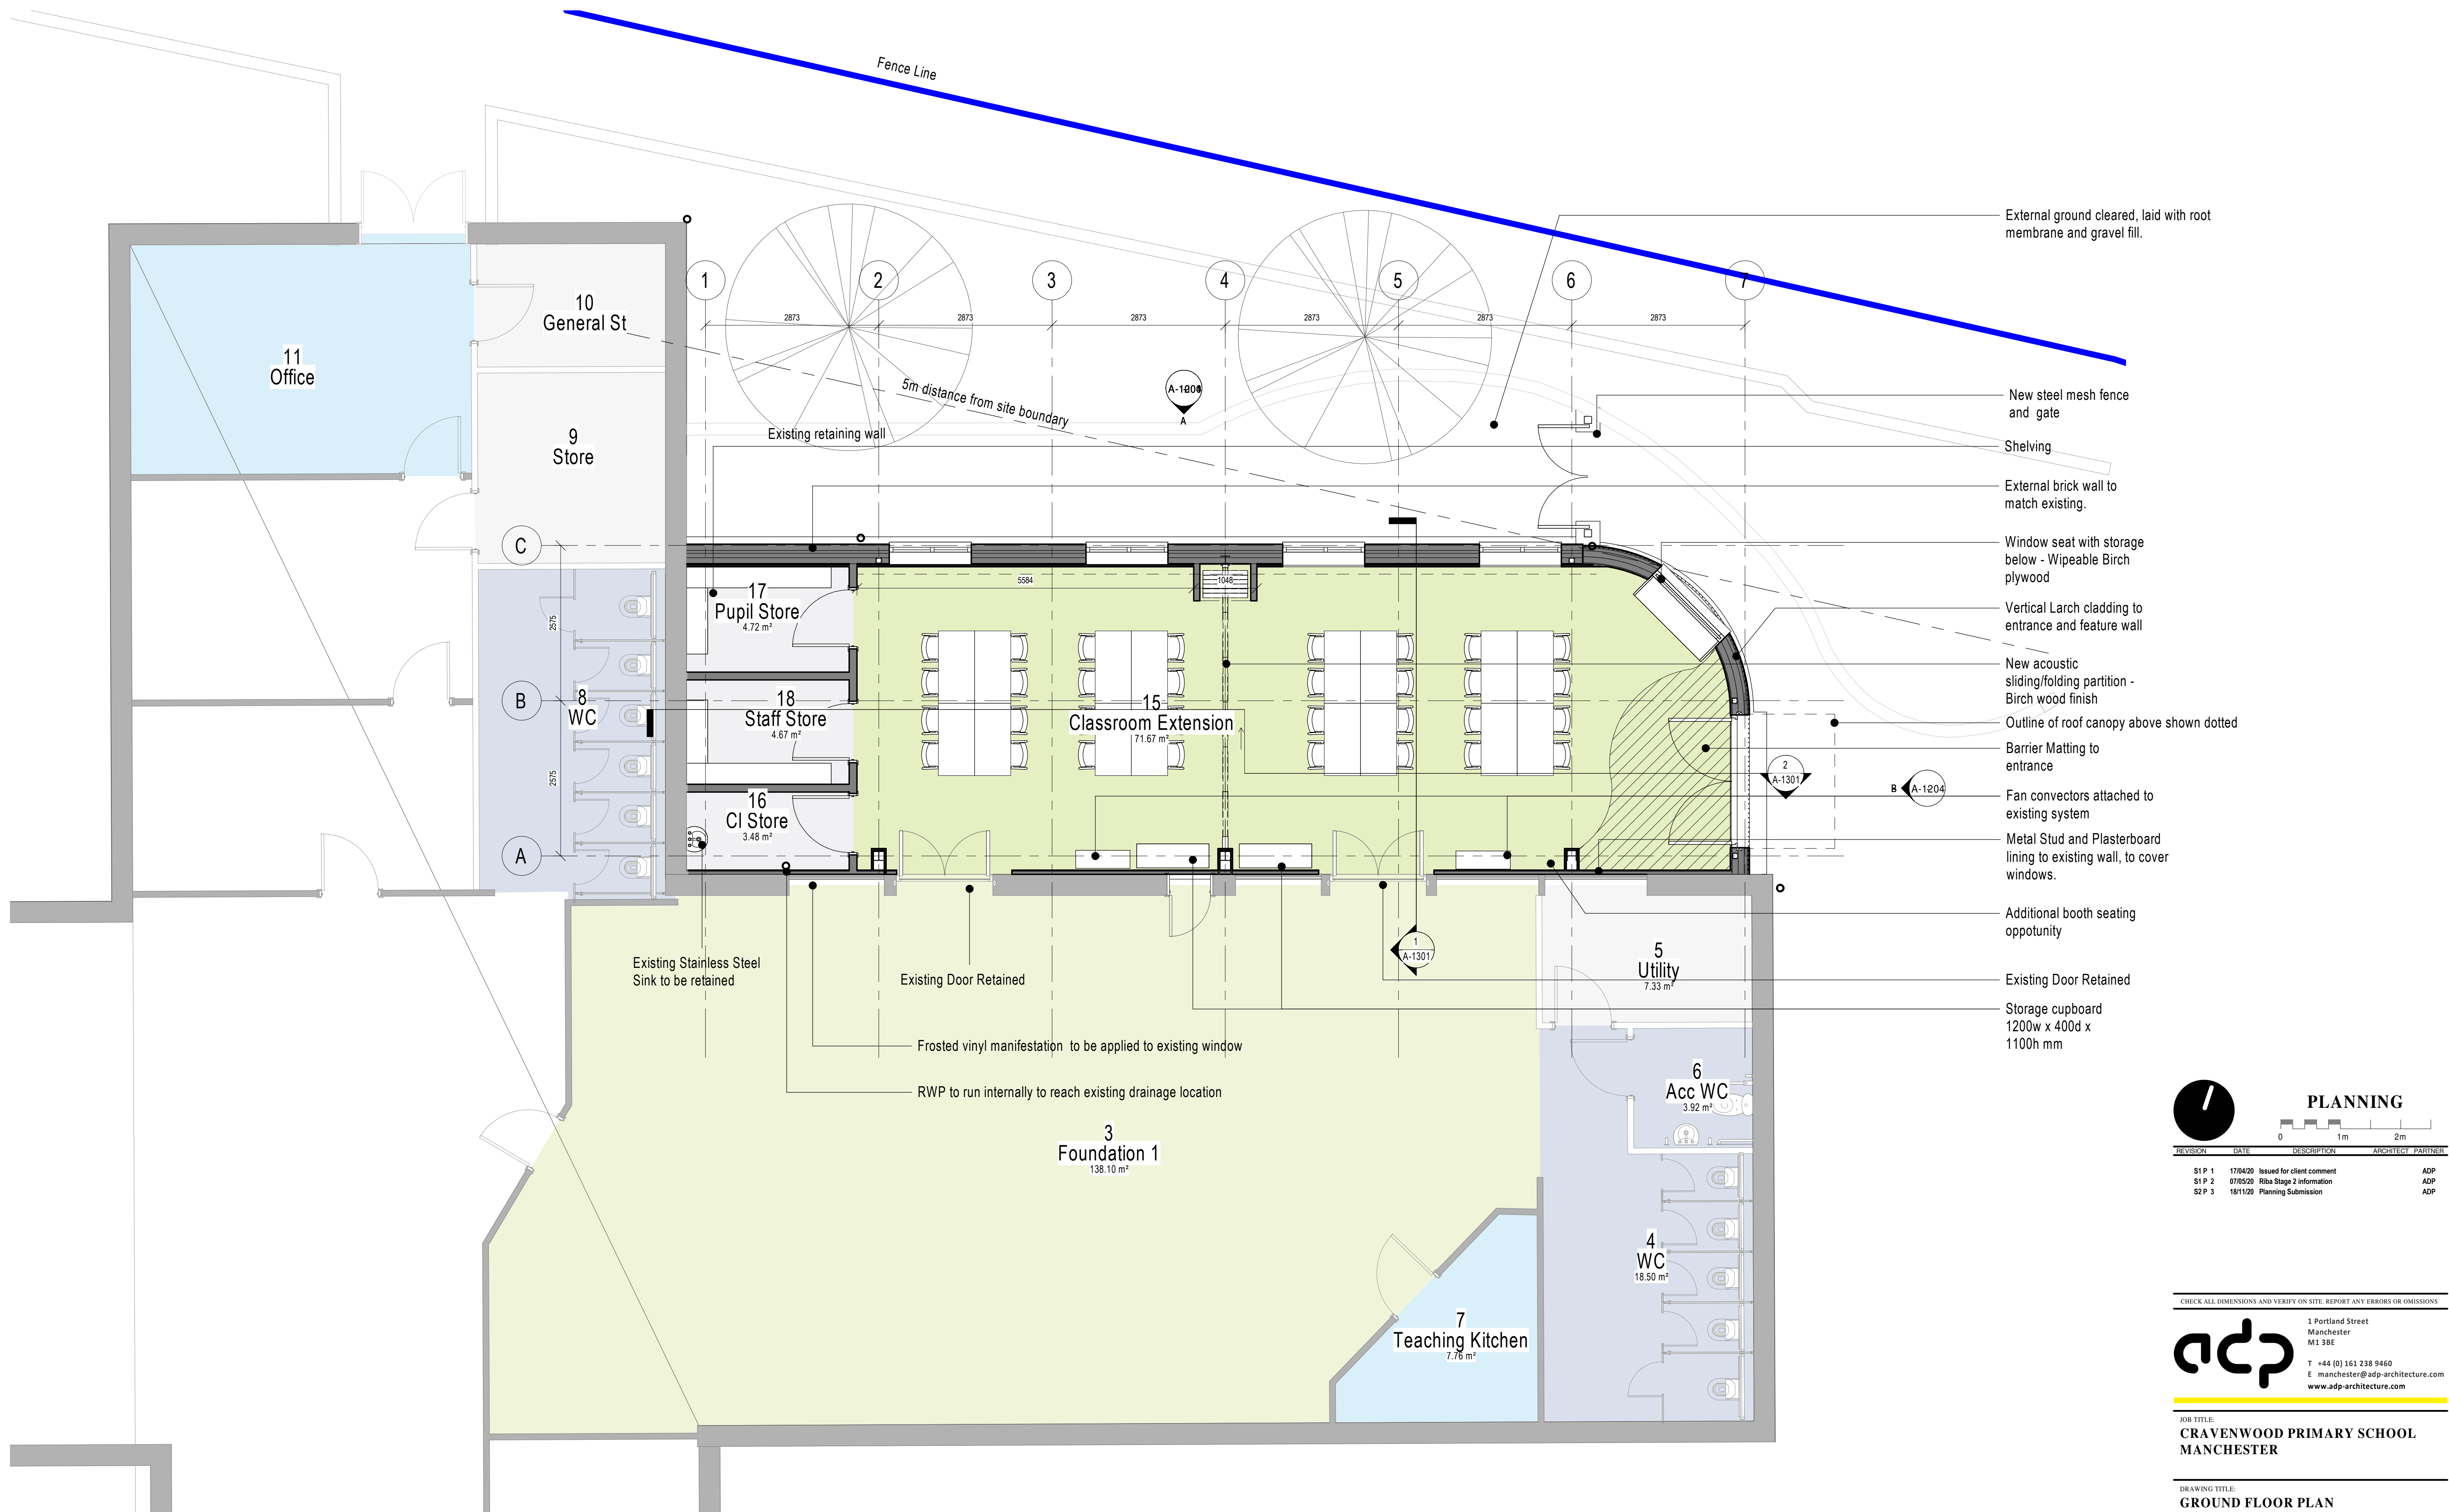

1 PROPOSED GROUND FLOOR PLAN - OPTION 5
1 : 50

PLANNING				
REVISION	DATE	DESCRIPTION	ARCHITECT	PARTNER
S1 P 1	17/04/20	Issued for client comment	ADP	
S1 P 2	07/05/20	RIBA Stage 2 Information	ADP	
S2 P 3	18/11/20	Planning Submission	ADP	

CHECK ALL DIMENSIONS AND VERIFY ON SITE. REPORT ANY ERRORS OR OMISSIONS

adp

1 Portland Street
Manchester
M1 3BE

T +44 (0) 161 238 9460
E manchester@adp-architecture.com
www.adp-architecture.com

JOB TITLE:
**Cravenwood Primary School
Manchester**

DRAWING TITLE:
GROUND FLOOR PLAN

SCALE: 1 : 50		DRAWING SHEET SIZE: A1	
JOB CODE: ULCPS	DRAWING NUMBER: ADP-00-00-DR--A-1027	REVISION: S2 P 3	